PLAN SHOWING CONSTRUCTION OF ROW HOUSES FOR [illegible] BUILDERS & DEVELOPERS, PARTNERS
1. SMT. [illegible]
2. SHRI. GOPAL [illegible]
ON GAT NO. 441 PART, [illegible], TQ. BULDHANA, DIST. BULDHANA

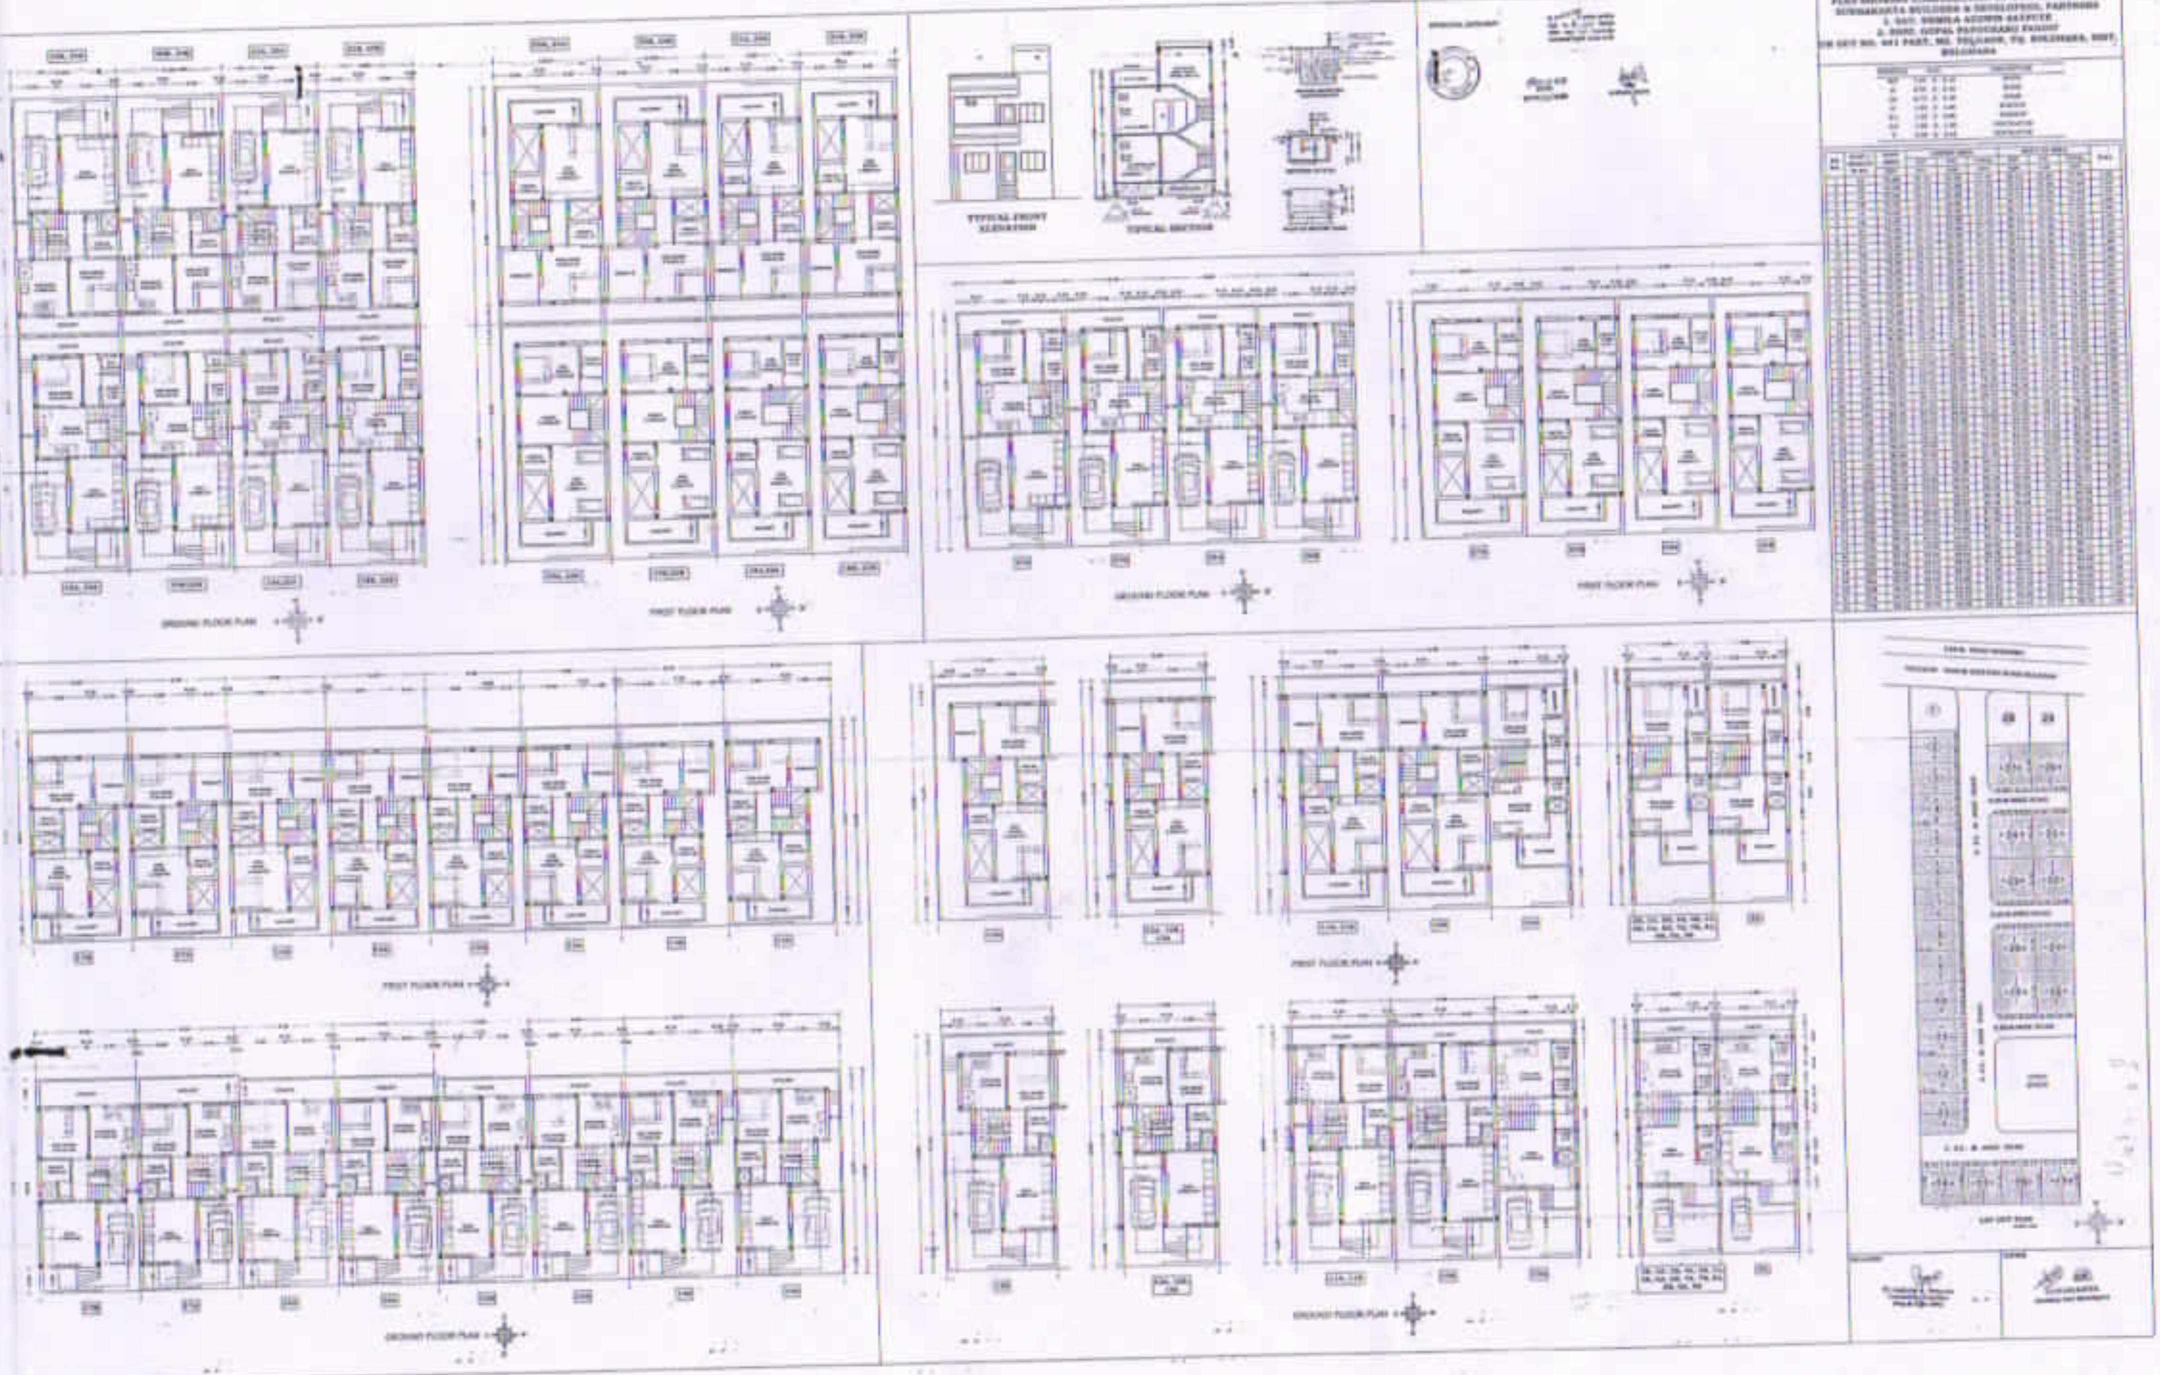
TYPICAL FRONT ELEVATION
TYPICAL SECTION
GROUND FLOOR PLAN
FIRST FLOOR PLAN
FIRST FLOOR PLAN
GROUND FLOOR PLAN
FIRST FLOOR PLAN
FIRST FLOOR PLAN
GROUND FLOOR PLAN
GROUND FLOOR PLAN
LAY OUT PLAN