

AUTO - CSR APPROVED NO.45\

UP TO PLINTH LEVEL ONLY



महाराष्ट्र राज्य मंत्रालय  
प्लानिंग विभाग  
मुंबई

| SCHEDULE OF OPENING-AIRBUILDING |        |        |      |
|---------------------------------|--------|--------|------|
| NAME                            | LENGTH | HEIGHT | NOS. |
| W                               | 2.00   | 1.20   | 04   |
| V                               | 0.6    | 0.6    | 09   |
| D                               | 0.9    | 2.10   | 06   |
| D1                              | 1.80   | 2.10   | 01   |
| R.S                             | 3.64   | 2.10   | 12   |
| R.S                             | 3.71   | 2.10   | 31   |
| R.S                             | 3.73   | 2.10   | 03   |
| R.S                             | 1.65   | 2.10   | 02   |
| R.S                             | 3.57   | 2.10   | 05   |
| R.S                             | 5.51   | 2.10   | 02   |
| R.S                             | 3.00   | 2.10   | 02   |
| R.S                             | 1.80   | 2.10   | 01   |
| R.S                             | 3.67   | 2.10   | 01   |

CERTIFICATE OF AREA

CERTIFICATE THAT HAVE SURVEYED THE PLOT UNDER REFERENCE ON..... AND THAT THE DIMENSION OF THE SITES ETC. OF THE PLOT STATED ON THE PLAN IS AS MEASURED ON THE SITE AND THE AREA OF OWNERSHIP TOWN SQUARE METER AND TALLIES WITH..... GRANTED IN THE DOCUMENT OF THE PLANNING SCHEME RECORD.

महाराष्ट्र राज्य मंत्रालय  
प्लानिंग विभाग  
मुंबई

SIGN OF ARCHITECT/ ENGINEER /SUPERVISOR

LEGEND

Plot boundary shown thick black  
Proposed work shown red filled in  
Drainage line shown red dotted  
Water line shown blue dotted  
Existing to be retained hatched  
Demolition shown hatched yellow

OWNERS NAME :

MOB NO :

MR.SUSHILKUMAR RATVALA KHVAL

PROJECT INFORMATION :

PLOT NO. - 4/5

VILLAGE : UMARKHED

PROJECT TYPE : PROPOSED DEVELOPMENT (COMMERCIAL)

CONSULTANT NAME NO :

SOHAL SUBHAN KHAN (ARCHITECT)

REGD NO. - CA/2008/43042

1ST FLOOR MAHANAGAR PALKA COMPLEX

HOLY CROSS CONVENT ROAD, RATVALA CHOWK

AKOLA

JOB NO :

INWARD NO :


DRG NO :

SCALE


DATE - 8-03-2018

SHEET NO


SHEET NO - 1/1

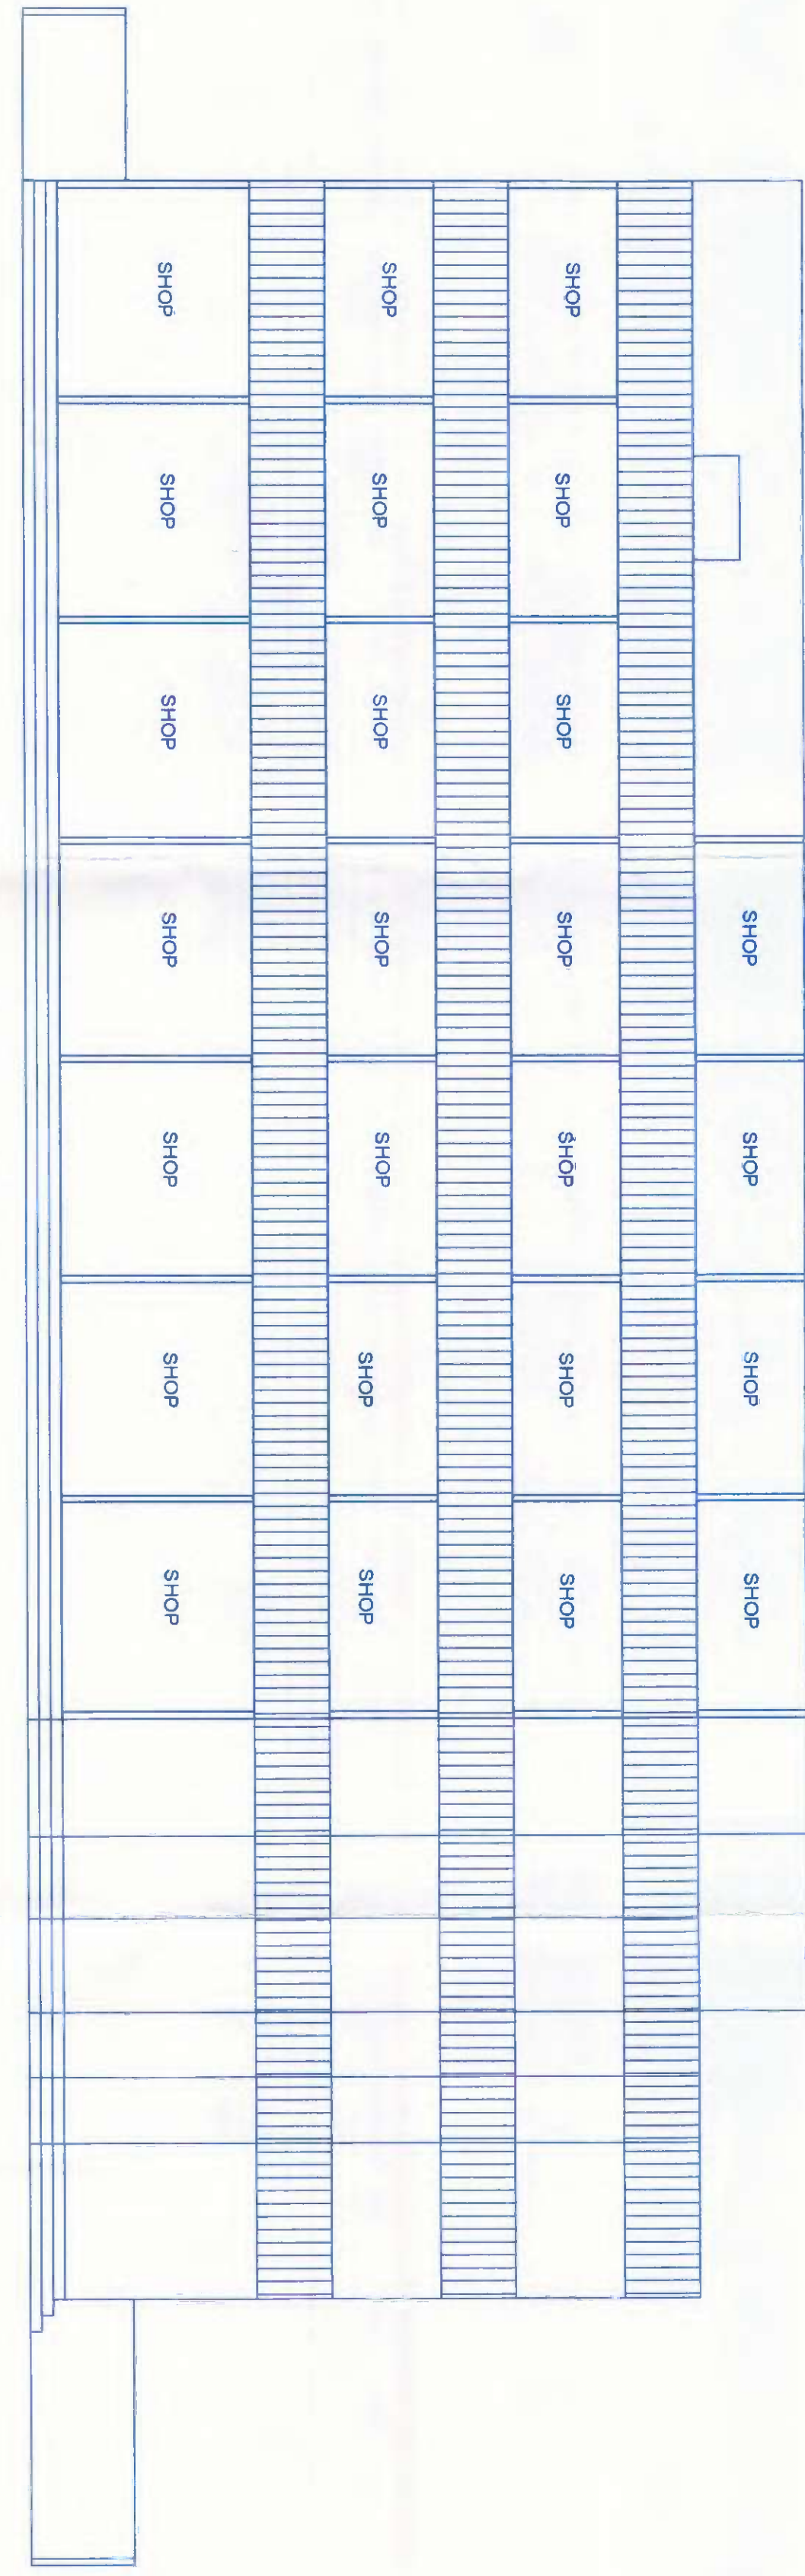




ELEVATION

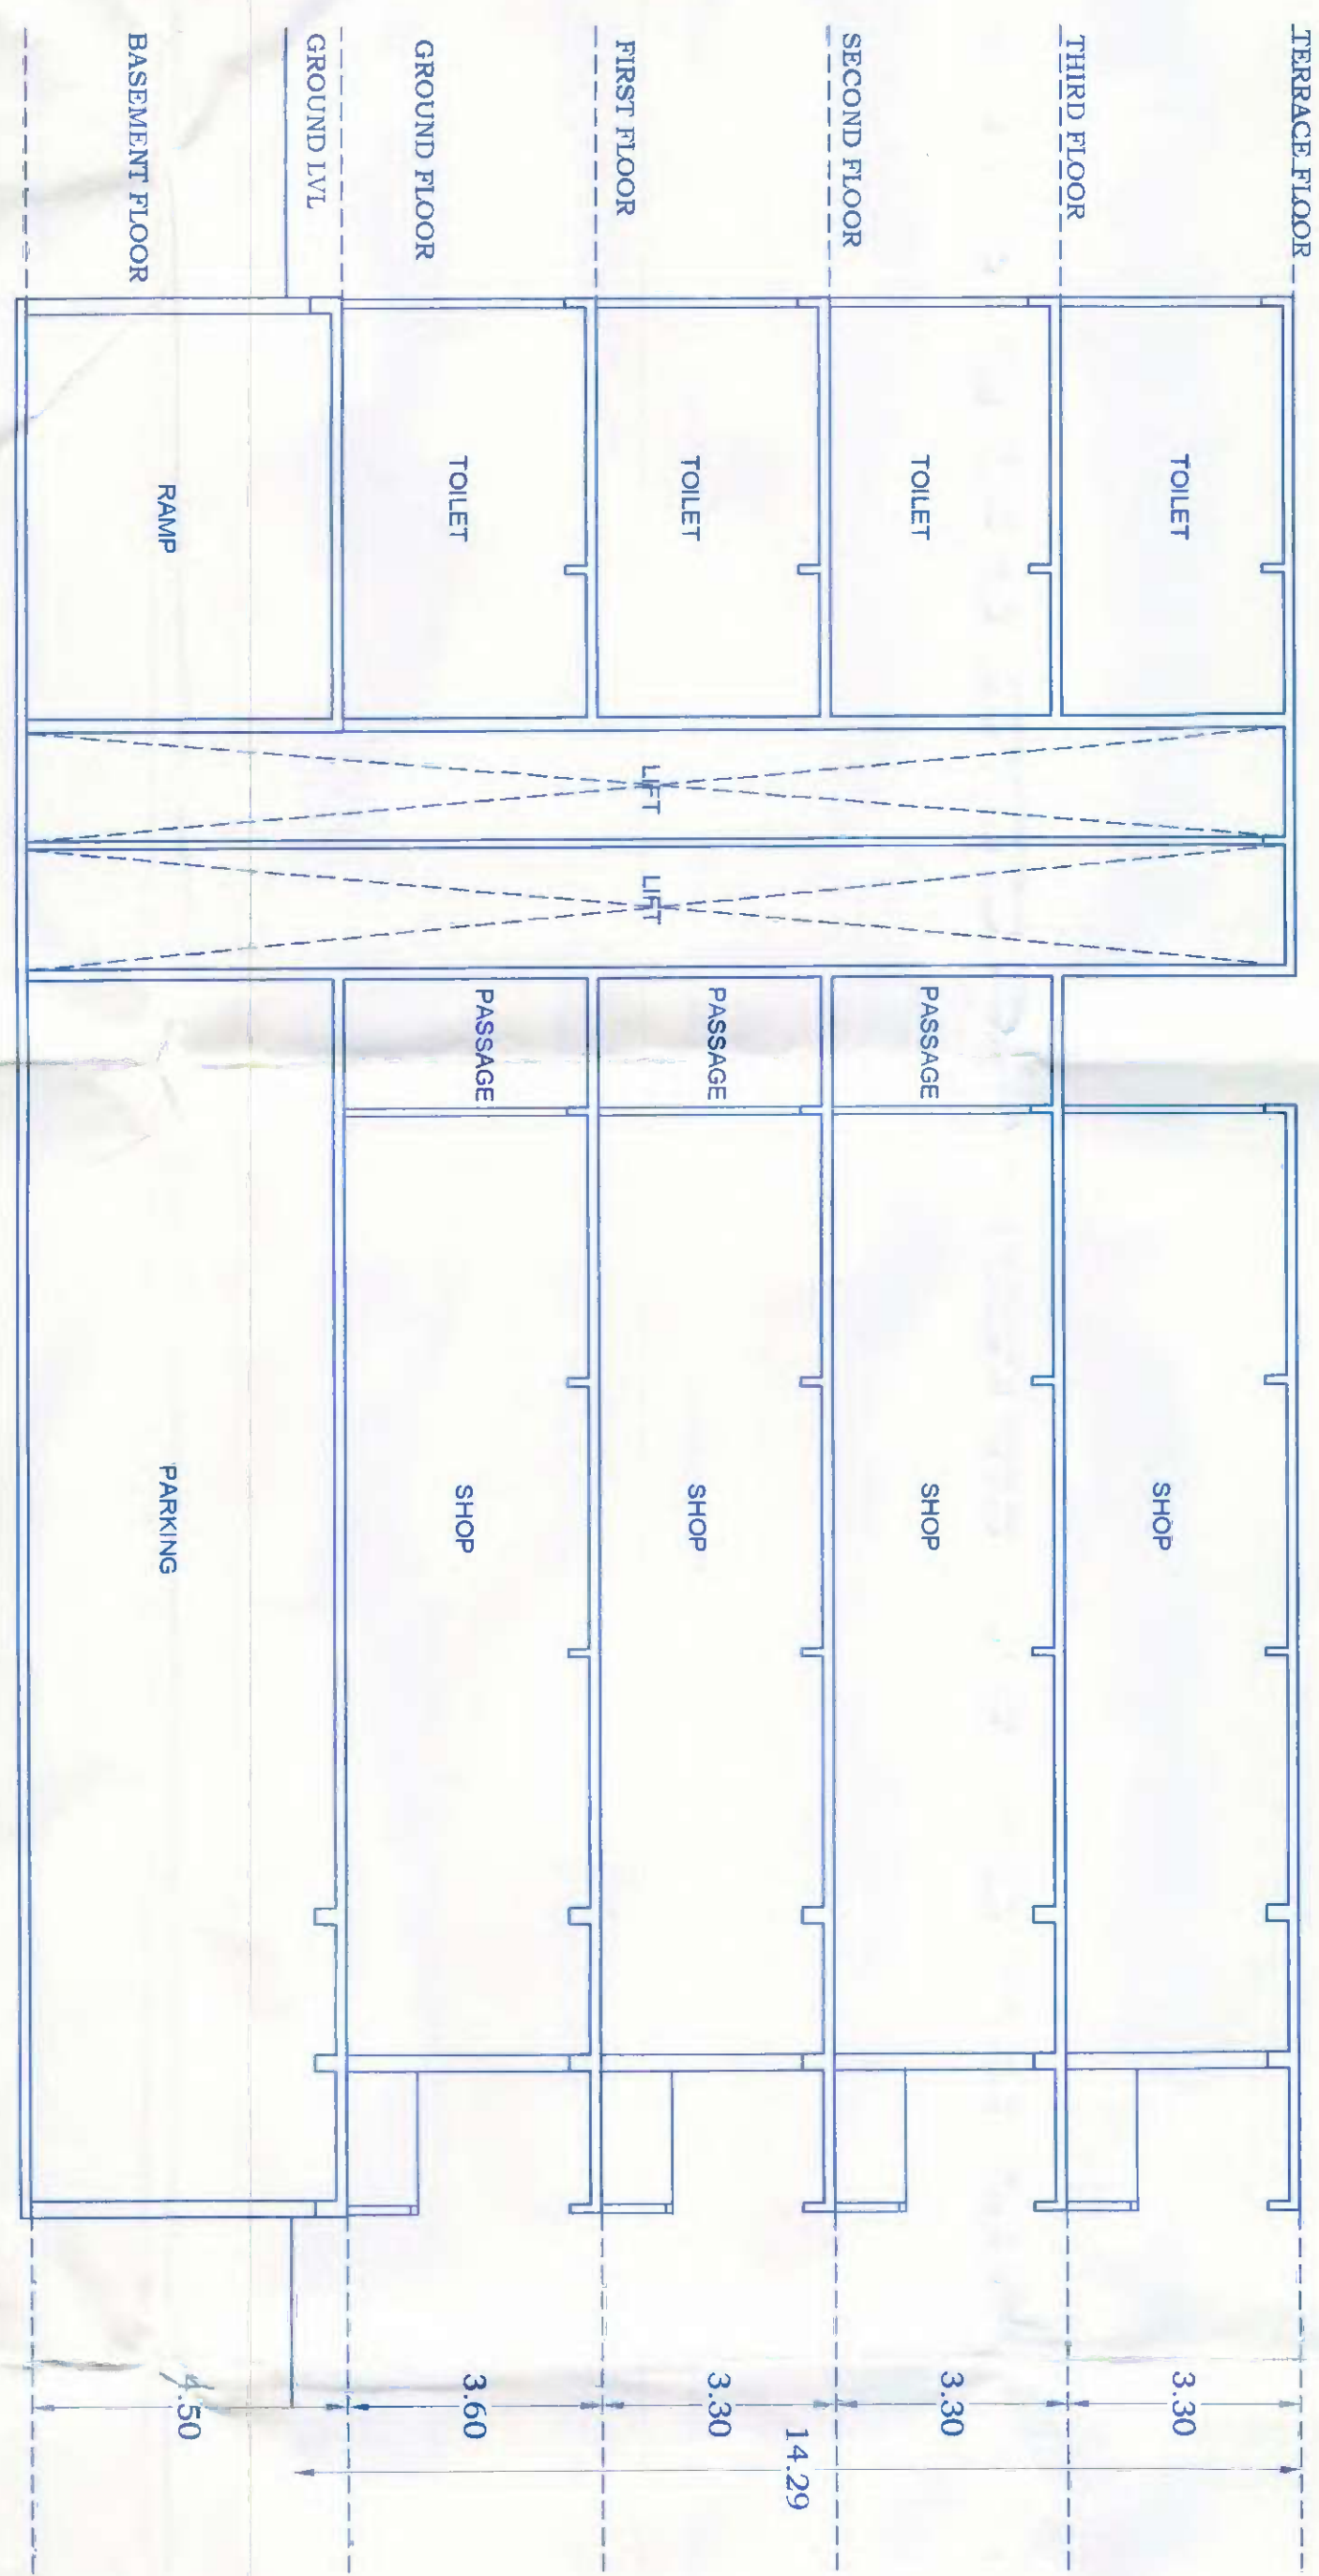


SECTION AA

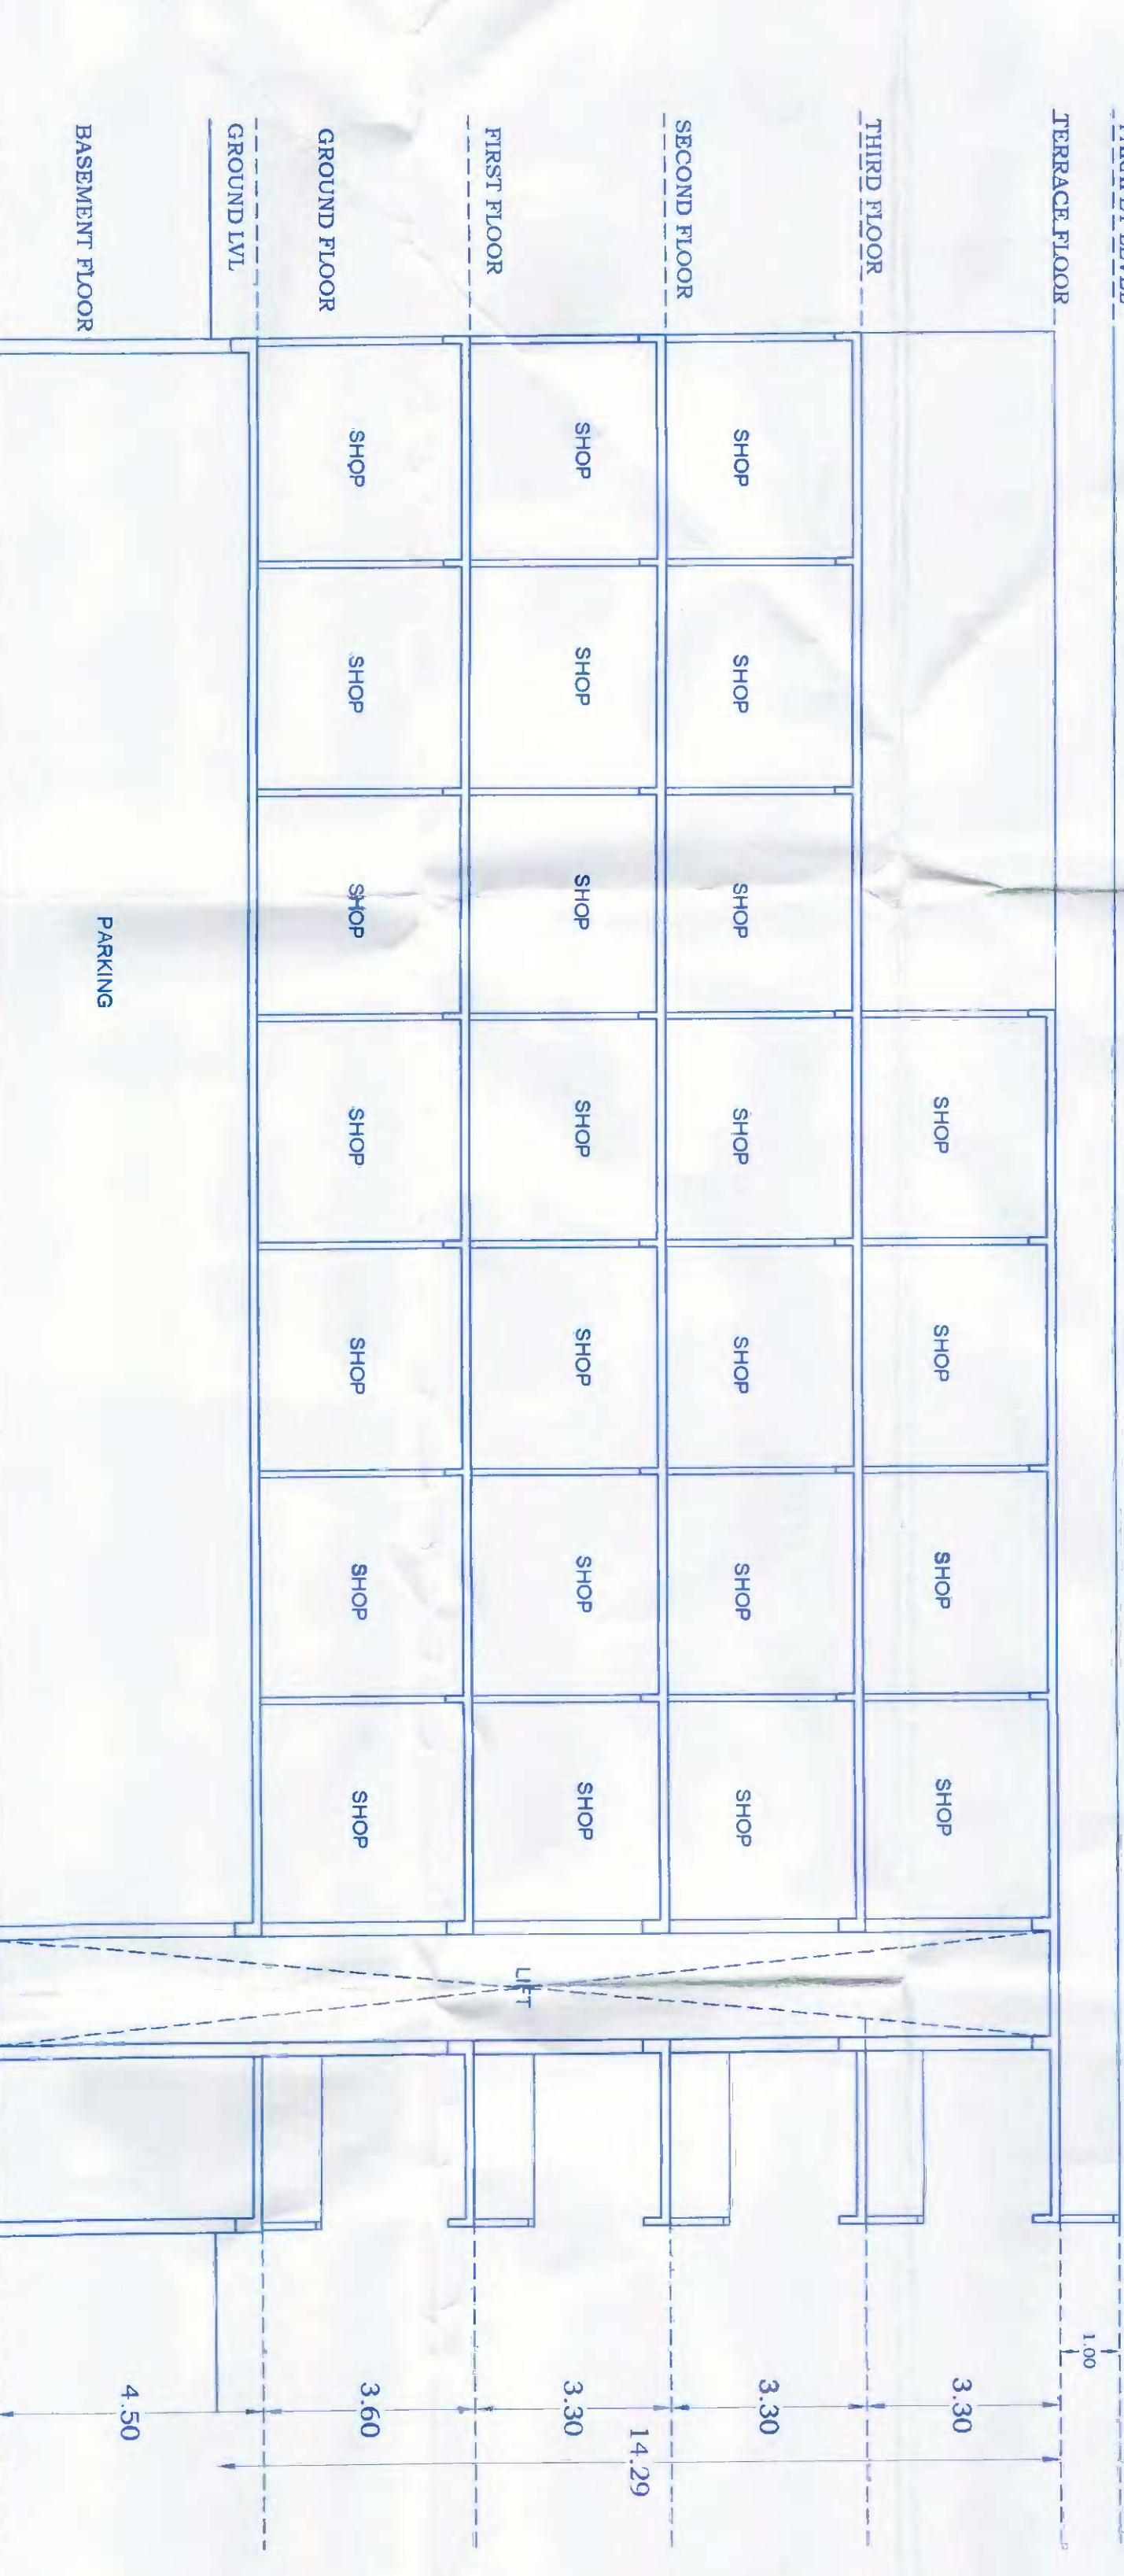


SECTION BB

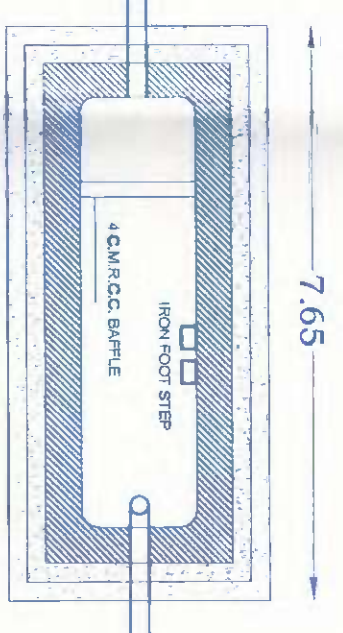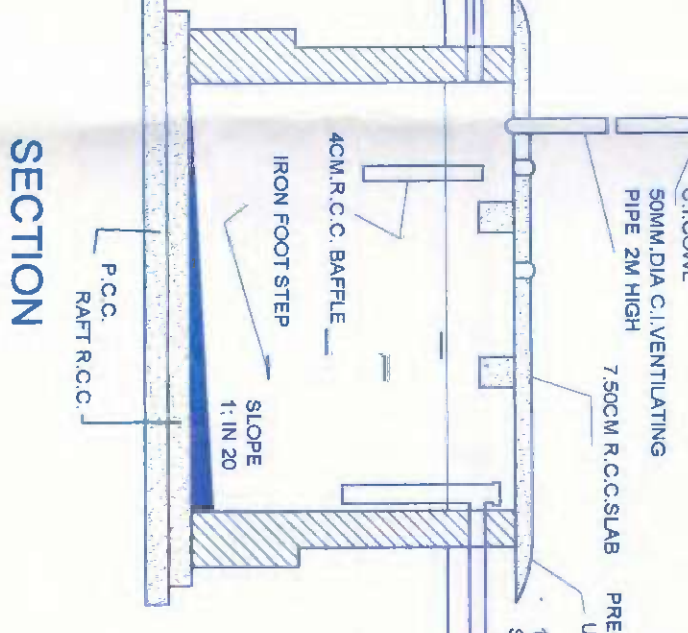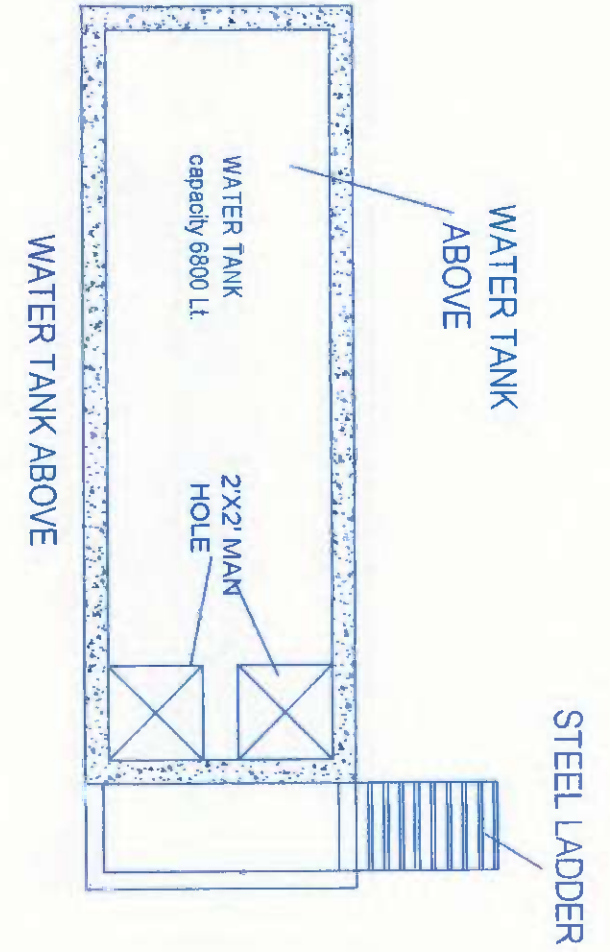


SECTION OF RAIN WATER HARVESTING SOAK PIT

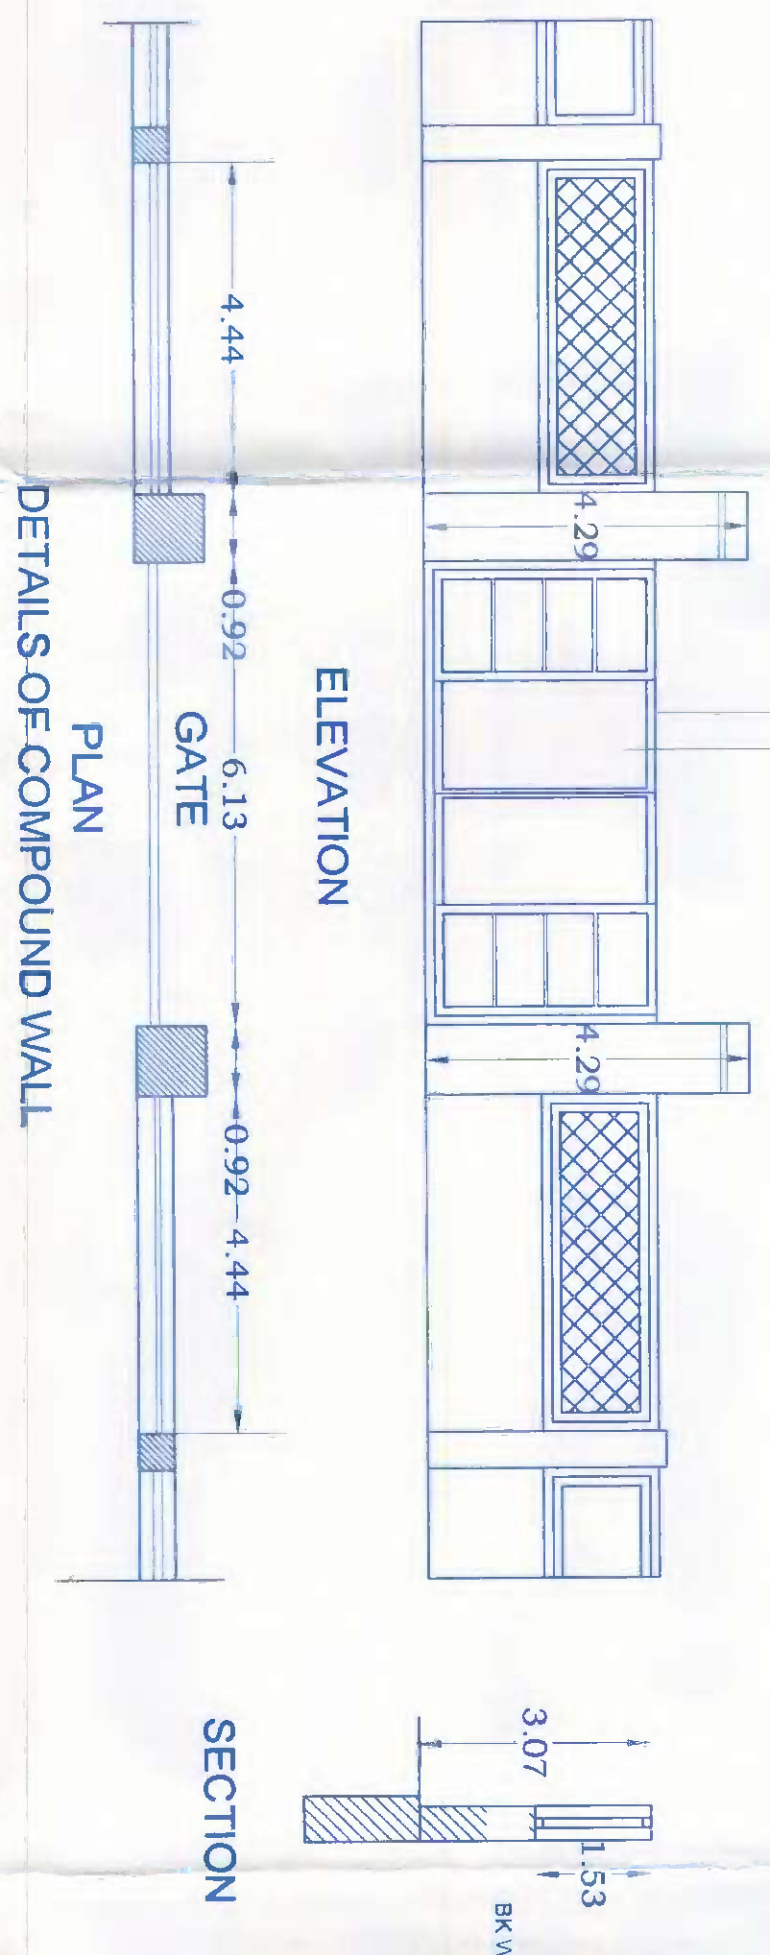


DETAILS OF COMPOUND WALL

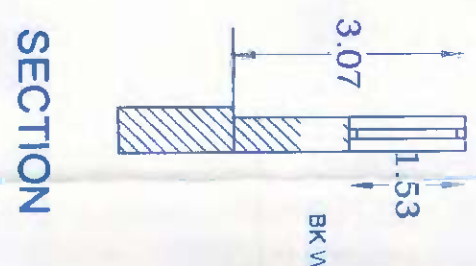


LIFT ROOM DETAIL

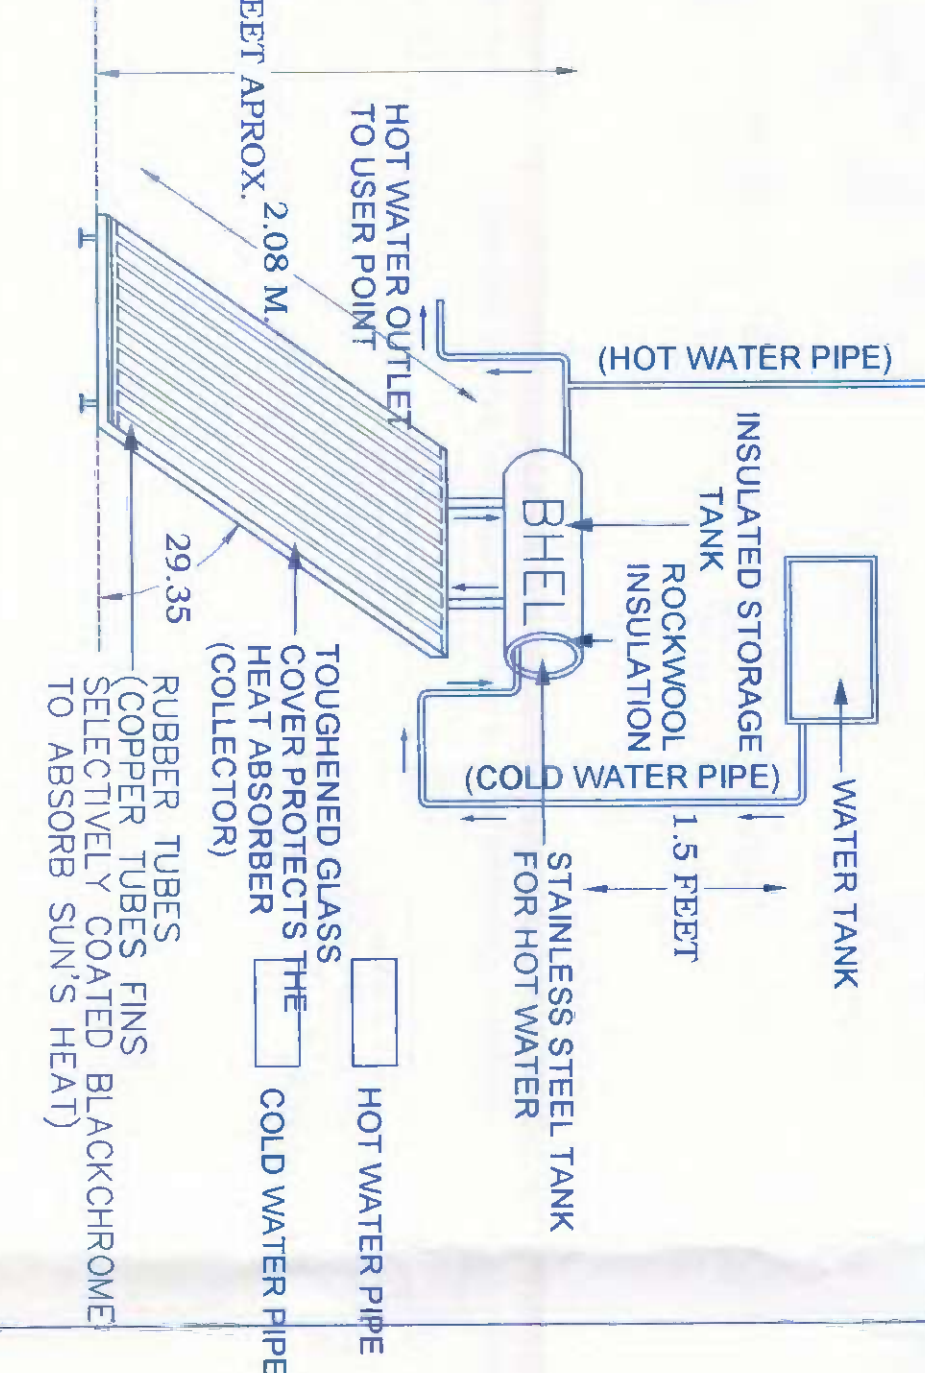

SOLAR WATER HEATING SYSTEM

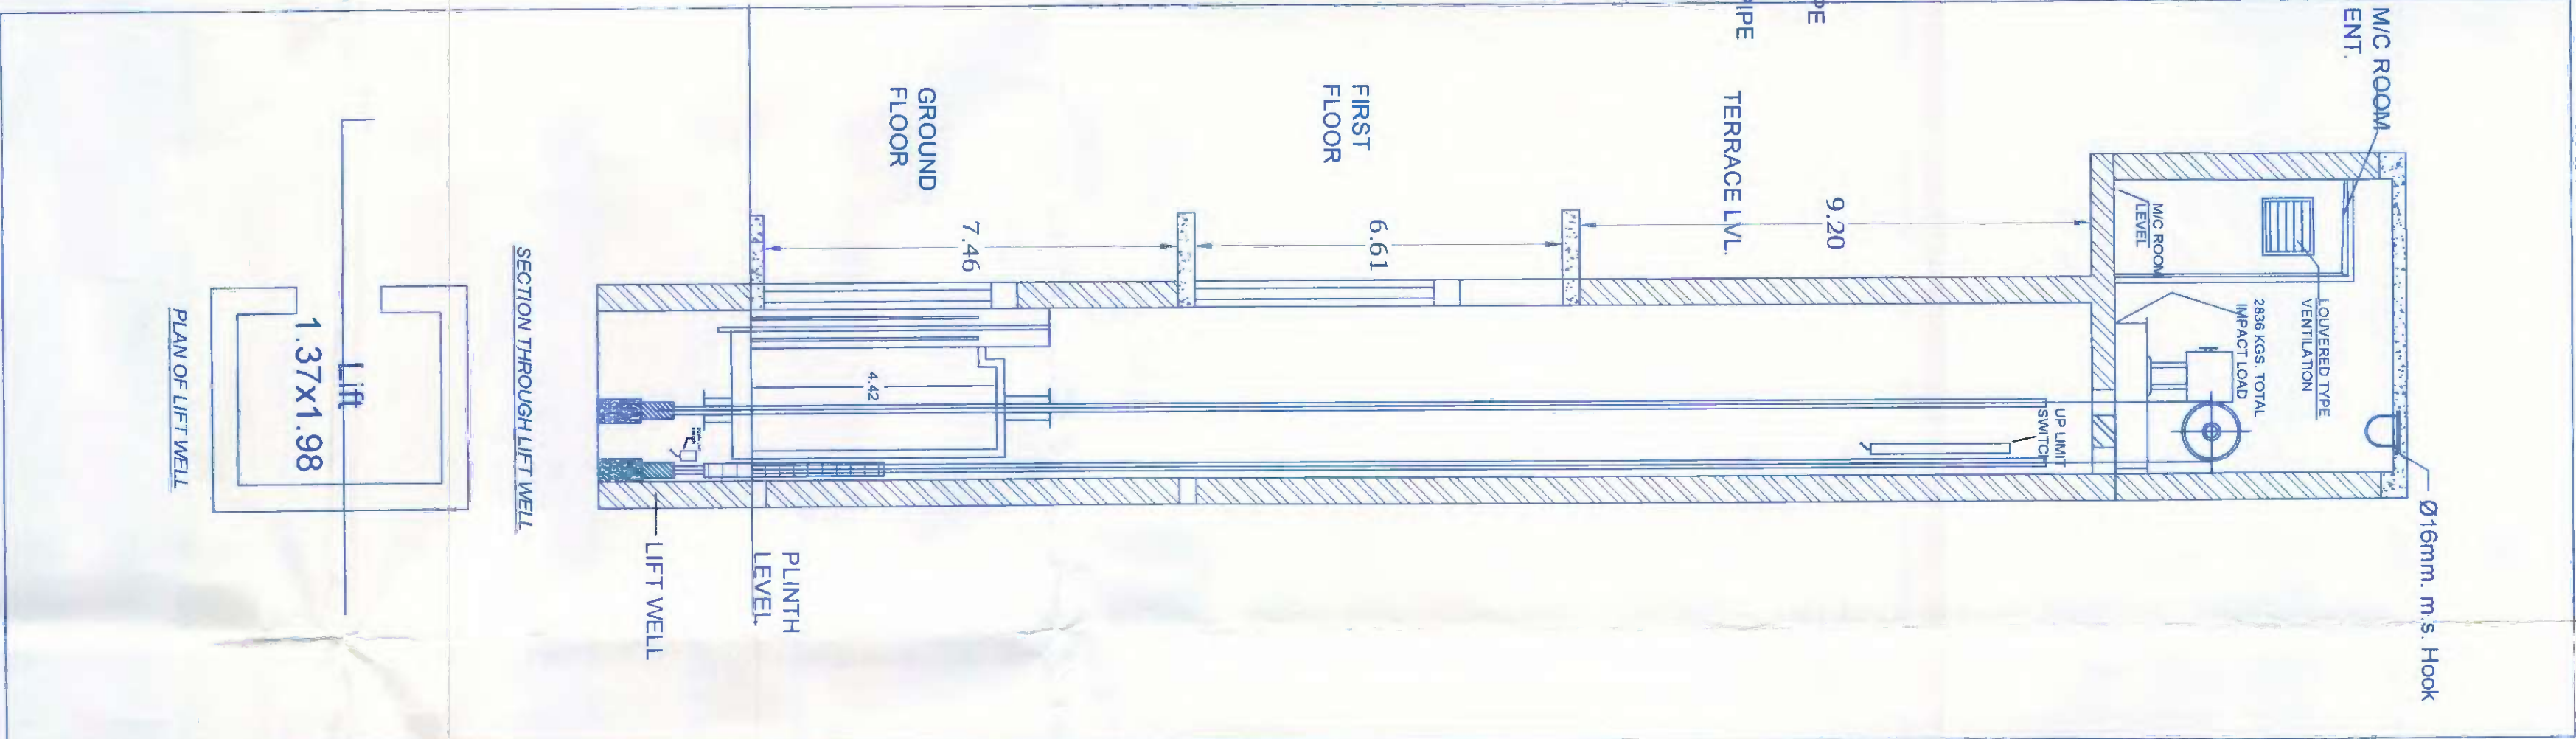


PLAN OF LIFT WELL

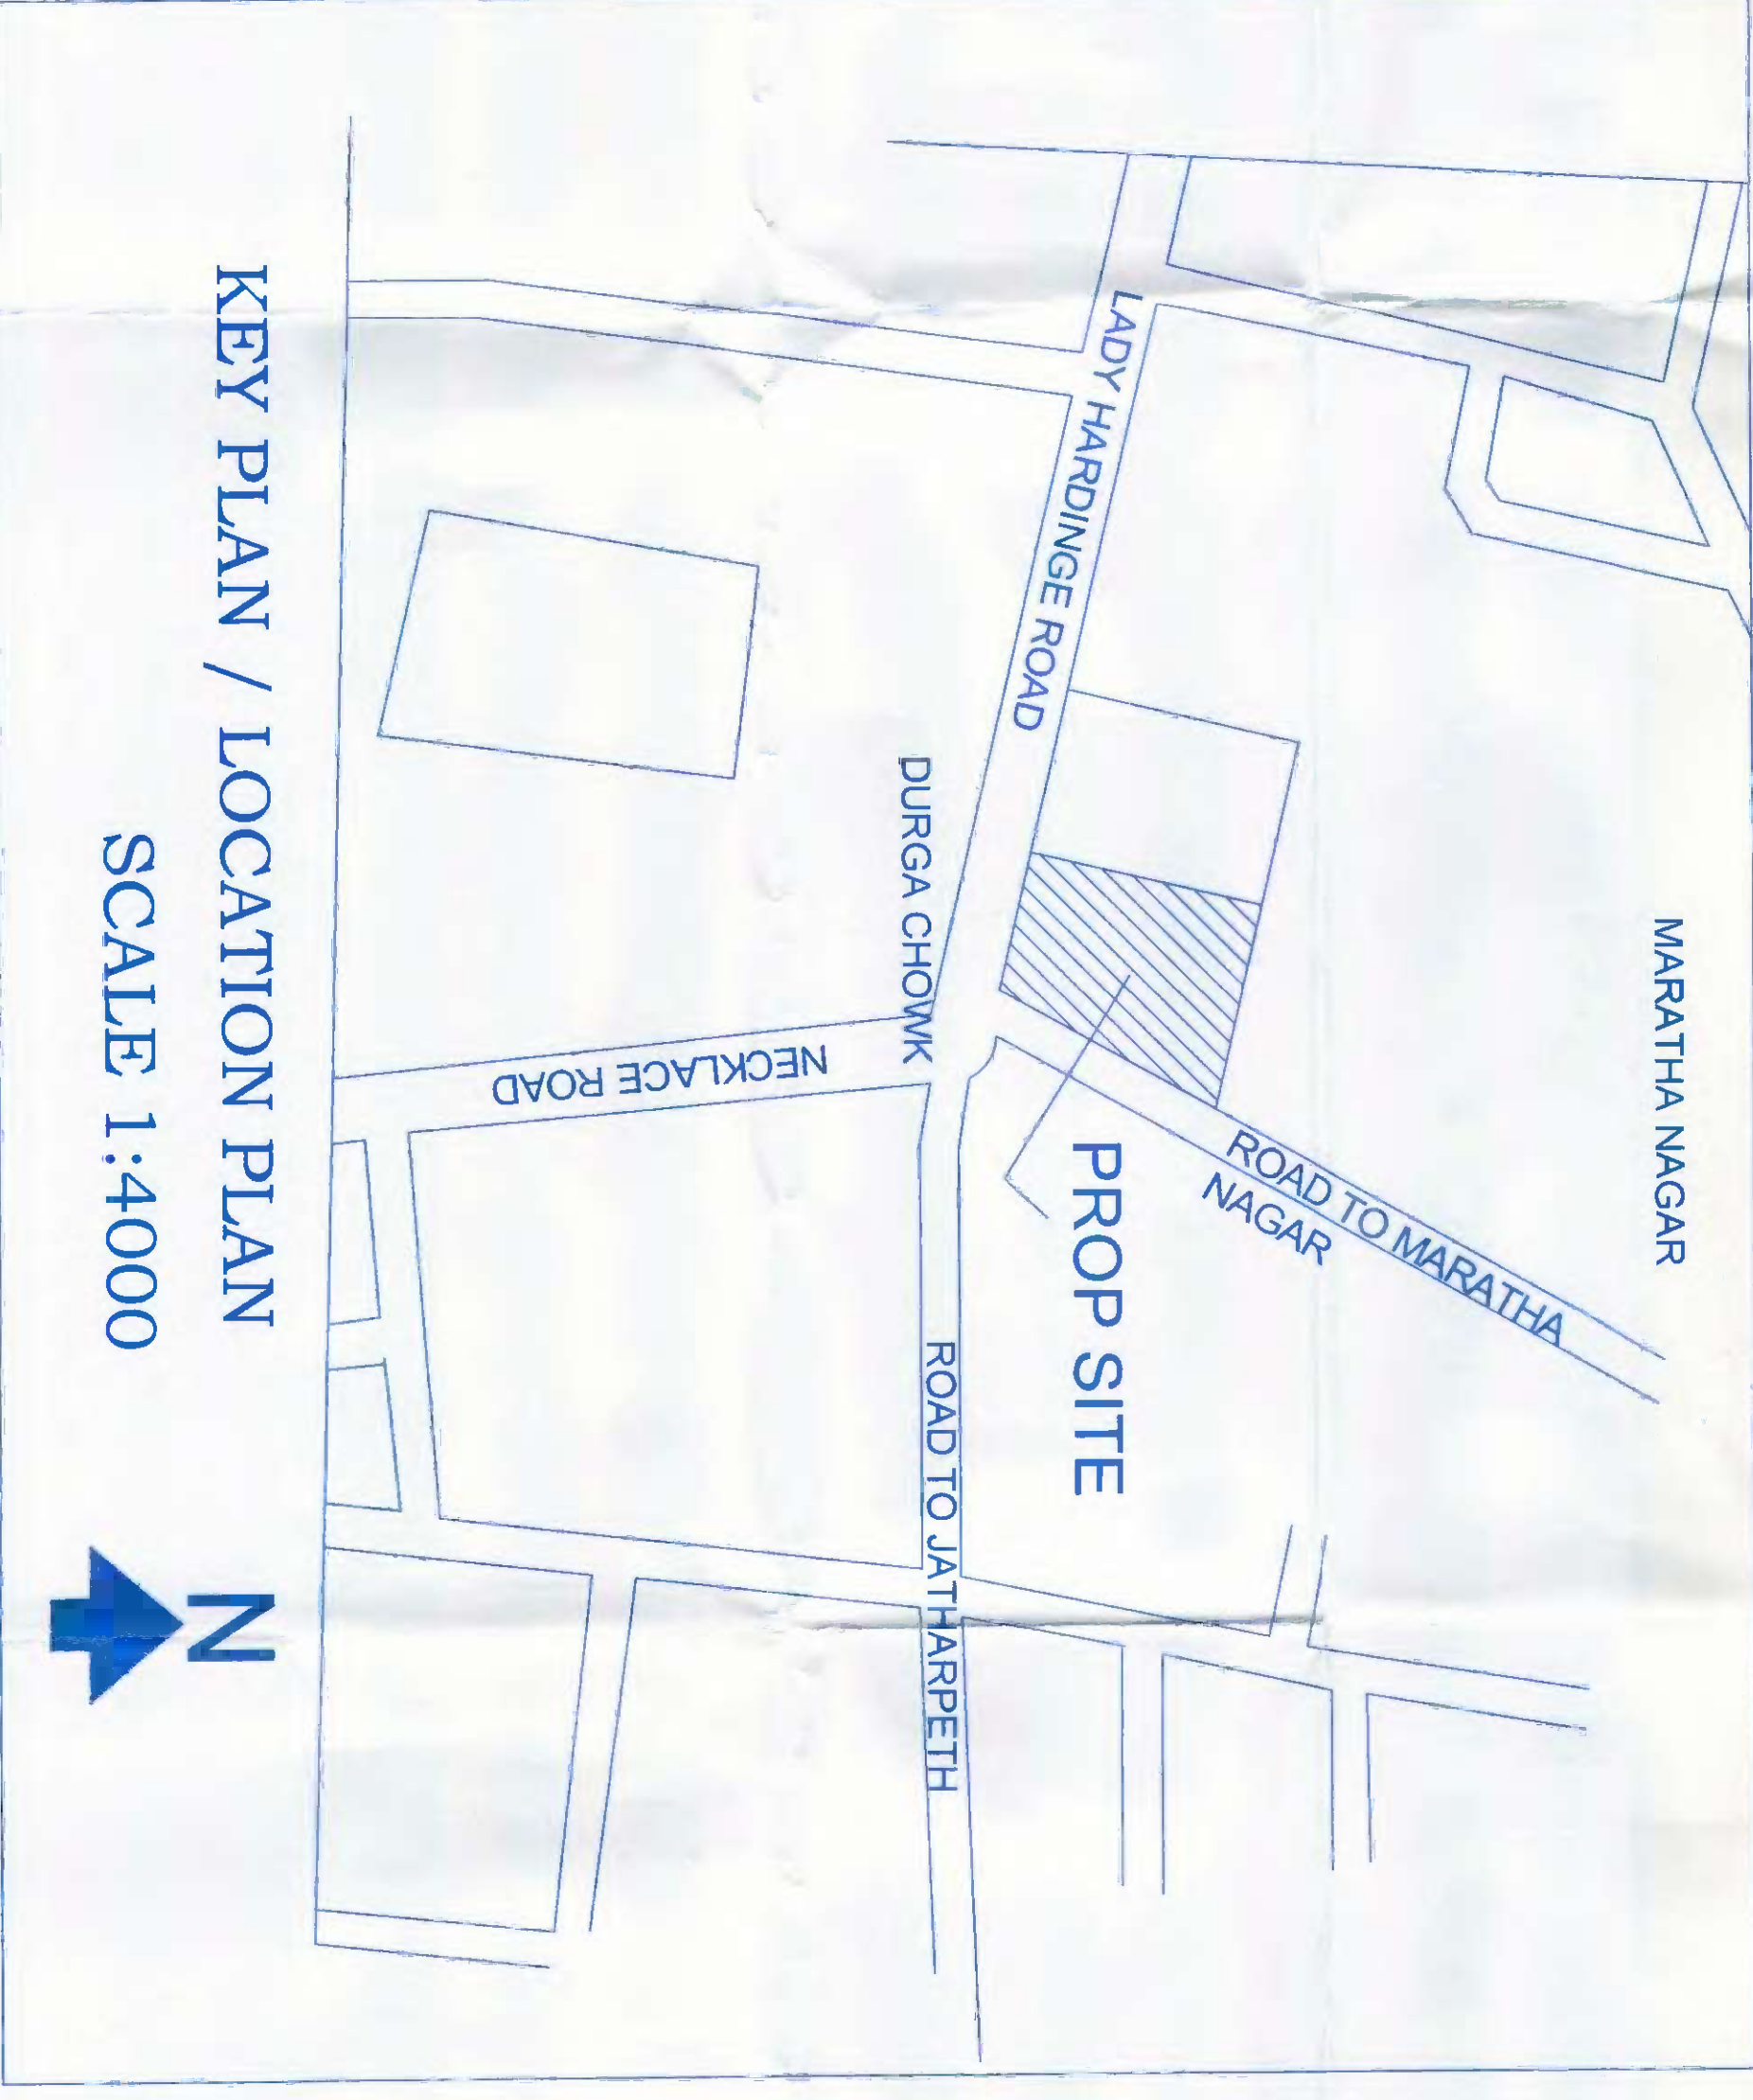

KEY PLAN / LOCATION PLAN

SCALE 1:4000

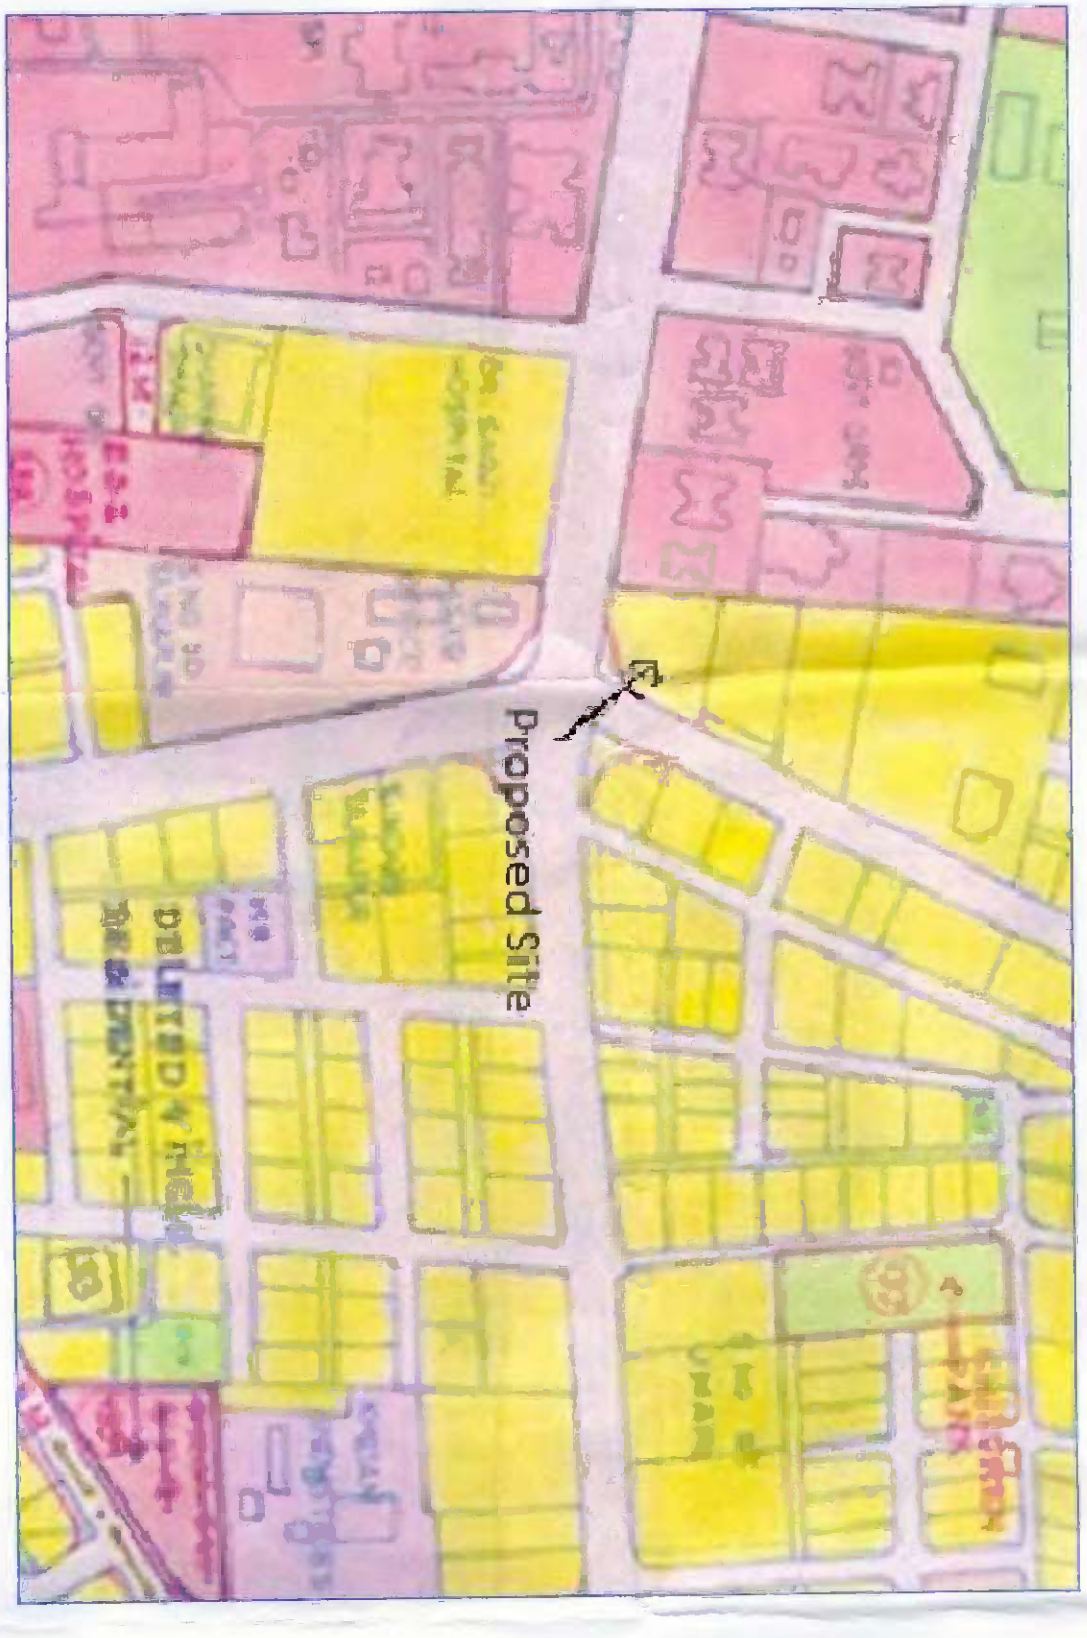

DP PLAN