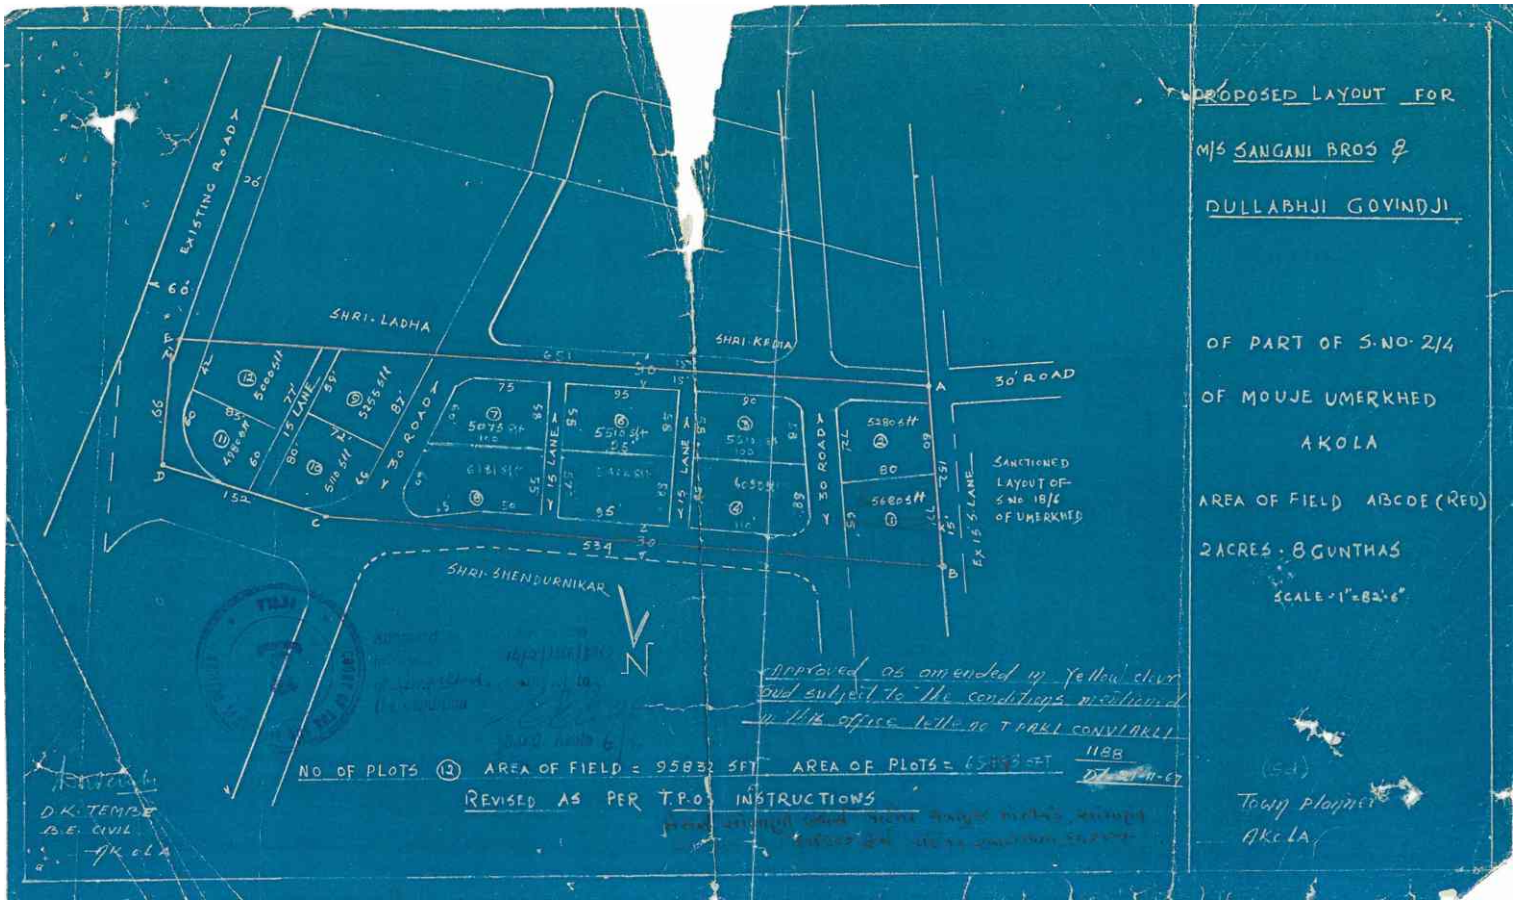

PROPOSED LAYOUT FOR
M/S SANGANI BROS &
DULLABHJI GOVINDJI
OF PART OF S.NO. 214
OF MOUJE UMERKHED
AKOLA
AREA OF FIELD ABCDE (RED)
2 ACRES · 8 GUNTHAS
SCALE - 1" = 82'-6"
60' EXISTING ROAD
SHRI. LADHA
SHRI KALIA
30' ROAD
15' LANE
SANCTIONED LAYOUT OF S.NO 18/6 OF UMERKHED
SHRI. SHENDURNIKAR
N
NO OF PLOTS (12) AREA OF FIELD = 95832 SFT AREA OF PLOTS = 65883 SFT
REVISED AS PER T.P.O.'S INSTRUCTIONS
Approved as amended in Yellow' clour and subject to the conditions mentioned in his office letter no T PAKI CONVI/AKLA/ 1188 Dt. 21-11-67
D.K. TEMPE
B.E. CIVIL
AKOLA
Town Planner
AKOLA