




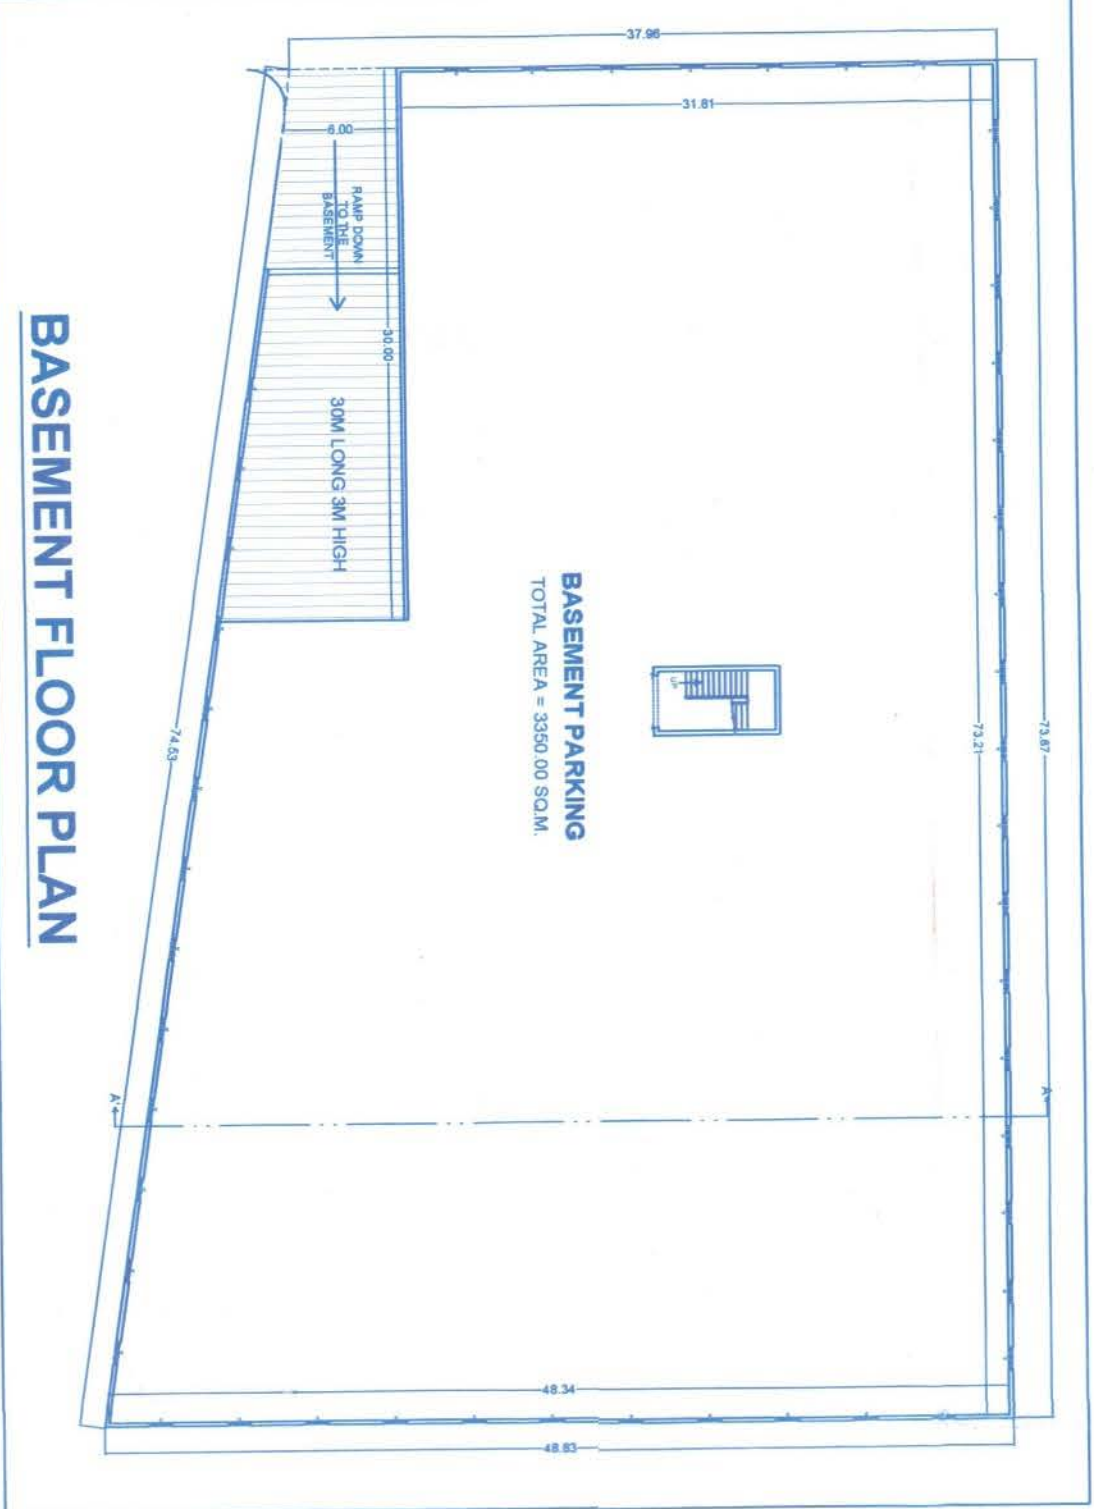


BASEMENT FLOOR PLAN

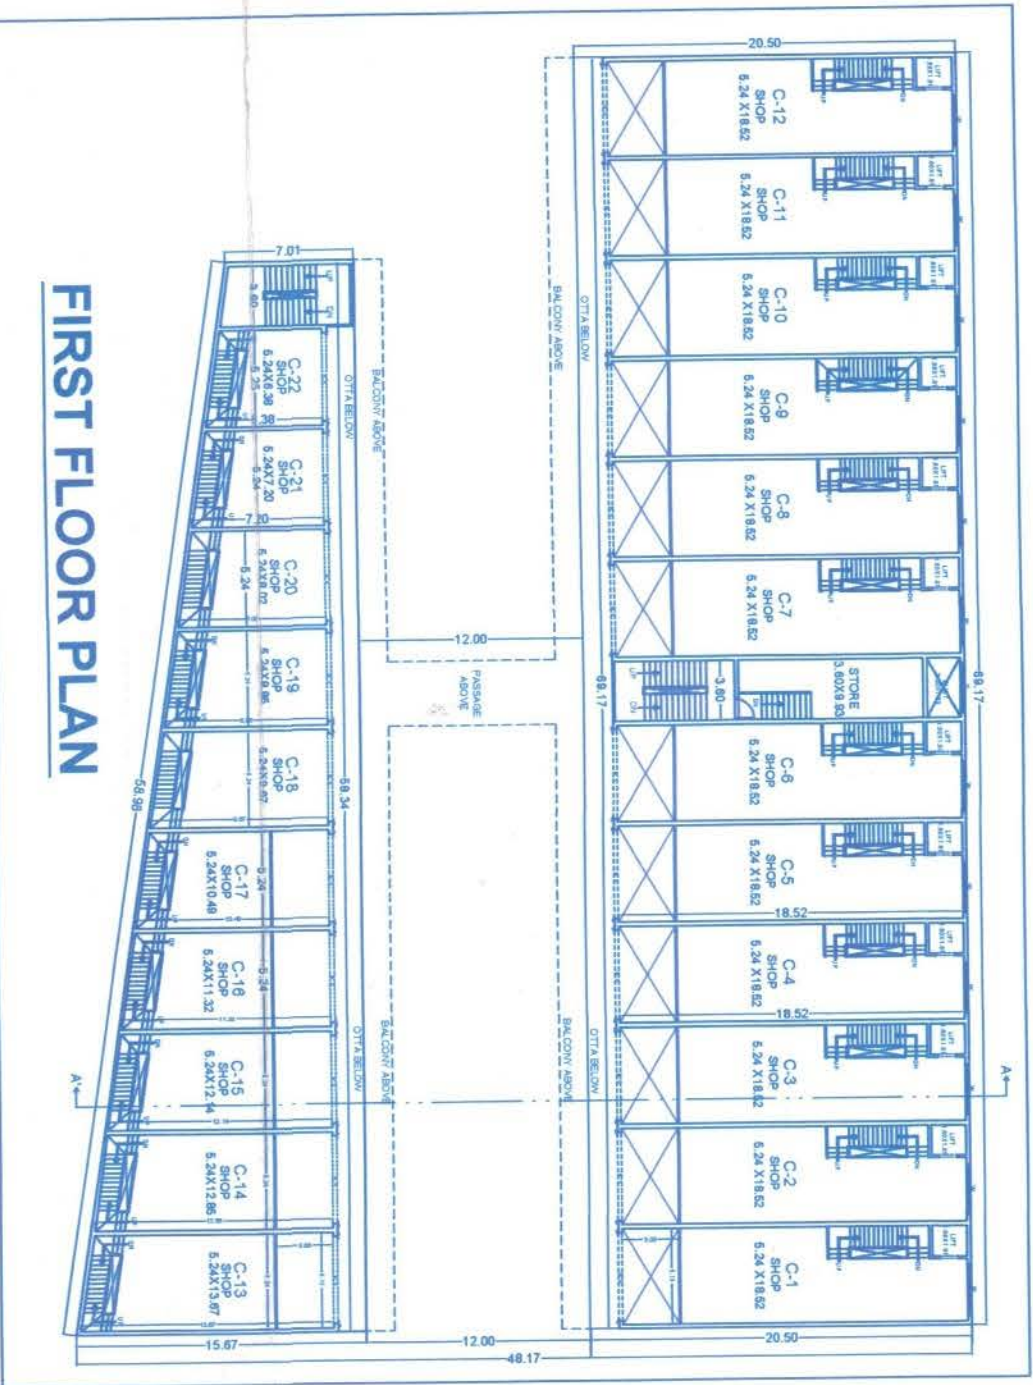

FIRST FLOOR PLAN

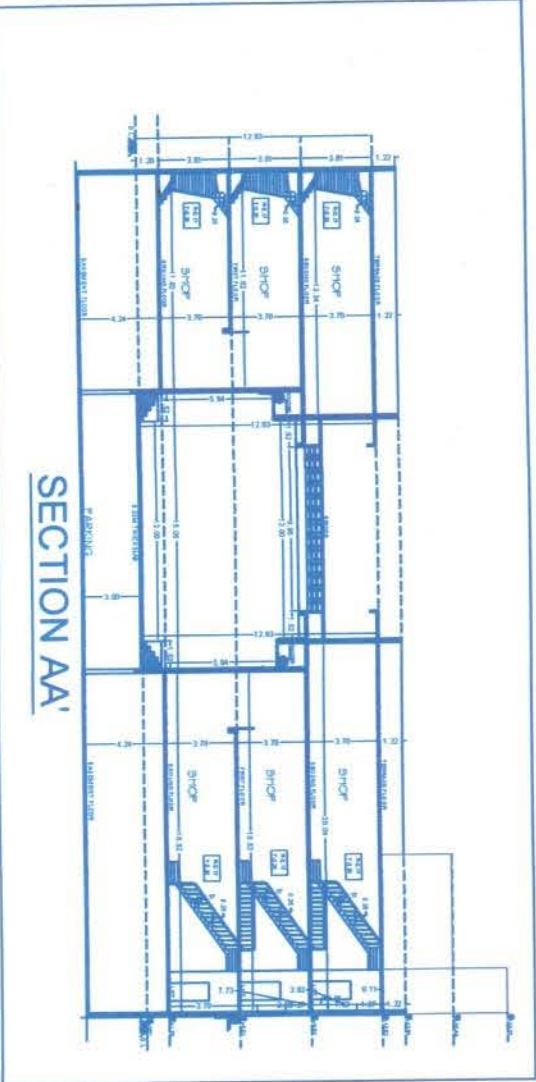

SECTION AA'

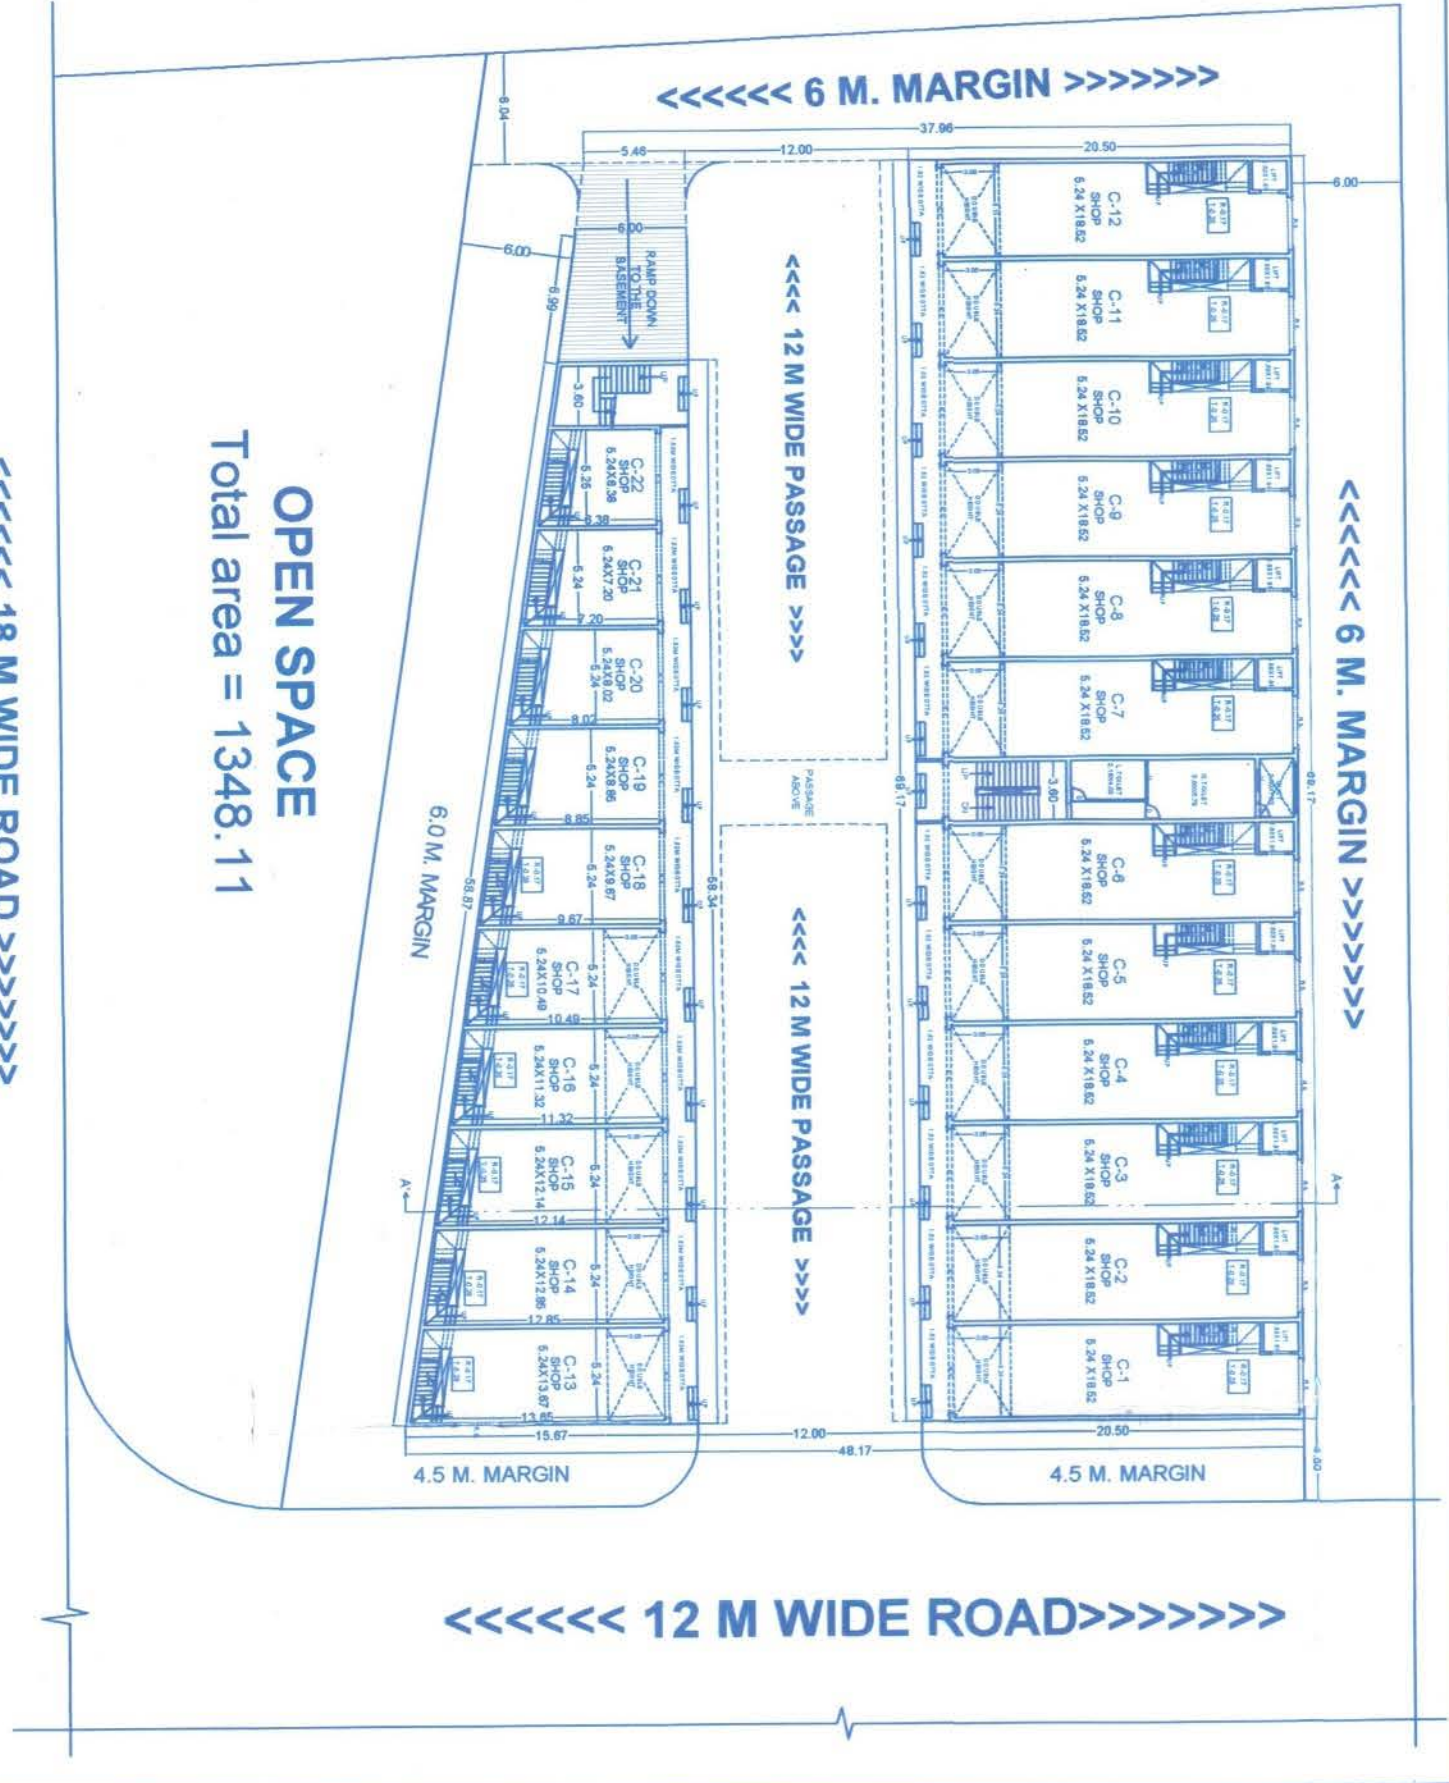


GROUND FLOOR PLAN



SECOND FLOOR PLAN

'C' WING

AREA DETAILS OF 'C' WING			
SHOP NO.	GROUND FLOOR +50% DOUBLE HEIGHT	FIRST FLOOR	SECOND FLOOR
C-1	91.24 + 7.99 = 99.23	75.26	99.58
C-2	91.24 + 7.99 = 99.23	75.26	99.58
C-3	91.24 + 7.99 = 99.23	75.26	99.58
C-4	91.24 + 7.99 = 99.23	75.26	99.58
C-5	91.24 + 7.99 = 99.23	75.26	99.58
C-6	91.24 + 7.99 = 99.23	75.26	99.58
C-7	91.24 + 7.99 = 99.23	75.26	99.58
C-8	91.24 + 7.99 = 99.23	75.26	99.58
C-9	91.24 + 7.99 = 99.23	75.26	99.58
C-10	91.24 + 7.99 = 99.23	75.26	99.58
C-11	91.24 + 7.99 = 99.23	75.26	99.58
C-12	91.24 + 7.99 = 99.23	75.26	99.58
C-13	67.01 + 7.99 = 75.00	51.38	75.35
C-14	62.41 + 7.99 = 70.40	46.43	70.75
C-15	57.97 + 7.99 = 65.96	41.99	66.31
C-16	53.53 + 7.99 = 61.52	37.55	61.87
C-17	49.08 + 7.99 = 57.08	33.11	57.43
C-18	44.65	44.65	52.97
C-19	40.21	40.21	48.53
C-20	35.75	35.75	44.07
C-21	31.33	31.33	39.65
C-22	26.89	26.89	35.21
TOILETS/ STORES	39.65	39.67	40.32
TOTAL	1739.40	1332.08	1787.42

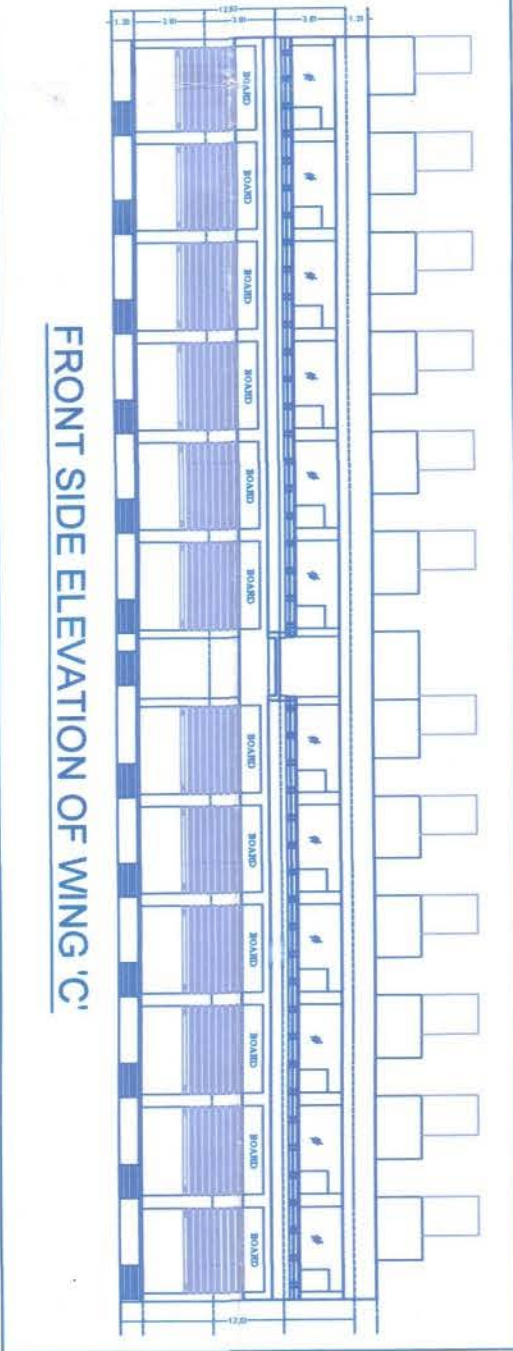

FRONT SIDE ELEVATION OF WING 'C'

AREA STATEMENT FOR 'C' WING	
PRO. BASEMENT FLOOR AREA	3350.00 SQM
(NOT INCLUDED IN F.S.I.)	
PRO. GROUND FLOOR AREA	1739.40 SQM
PRO. FIRST FLOOR AREA	1332.08 SQM
PRO. SECOND FLOOR AREA	1787.42 SQM
TOTAL BUILT UP AREA	4858.90 SQM

WATER STORAGE REQUIREMENT WING 'C'			
S.NO.	DESCRIPTION	SIZE IN SQ.MT	QUANTITY
1)	G.F. G. TOILET	3.60X5.79	1
2)	G.F. L. TOILET	2.15X4.03	1
3)	S.F. TOILET	1.37X1.56	12
TOTAL AREA OF WING 'C'			14
OCCUPANCY LOAD			10 SQ.M.
10 SQ.M./PERSON			485.89 PERSON
REQUIRED WATER STORAGE			= 21865.05 LT.
485.89 X 45 LIT/PERSON			
PROPOSED WATER STORAGE			= 22,000.00 LT.