



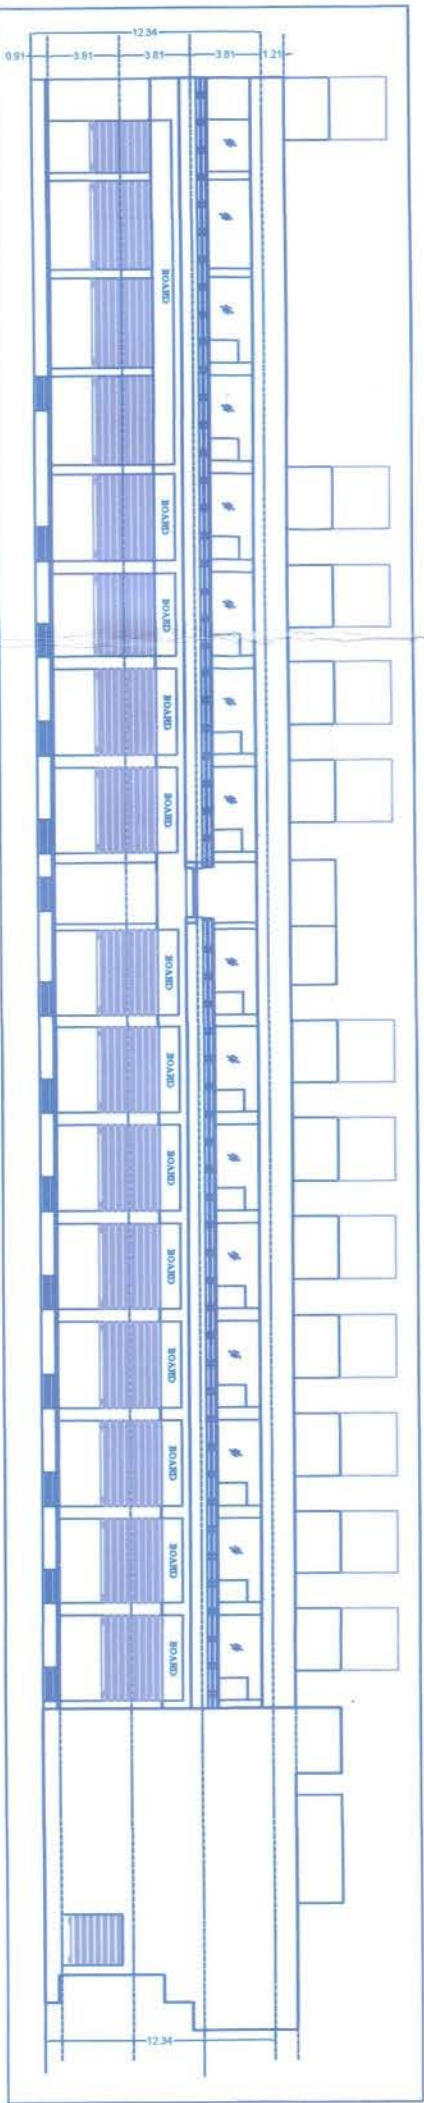

FRONT SIDE ELEVATION OF WING 'A' & 'B'


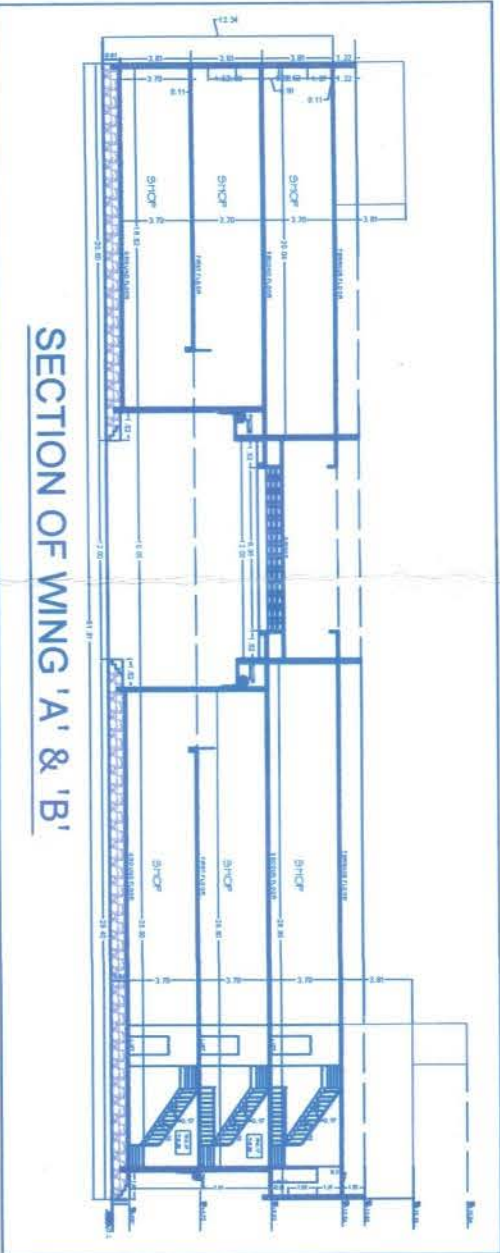


SECTION OF WING 'A' & 'B'

AREA STATEMENT FOR 'A' & 'B' WING	
PRO. GROUND FLOOR AREA	4320.38 SQM
PRO. FIRST FLOOR AREA	3416.42 SQM
PRO. SECOND FLOOR AREA	4435.71 SQM
TOTAL BUILT UP AREA	12172.51 SQM

AREA DETAILS OF 'A' & 'B' WING			
SHOP NO.	GROUND FLOOR +50% DOUBLE HEIGHT	FIRST FLOOR	SECOND FLOOR
A-1	86.31 + 8.89 = 95.20	86.50	86.61
A-2	86.31 + 10.00 = 96.31	86.18	86.52
A-3	87.57 + 8.89 = 96.46	87.77	86.18
A-4	86.50 + 7.77 = 94.27	73.01	86.64
A-5	86.50 + 7.77 = 94.27	73.01	86.64
TOTAL AREA	4320.38	3416.42	4435.71

WATER STORAGE REQUIREMENT WING 'A' & 'B'			
S. NO.	DESCRIPTION	SIZE IN SQ.M.	QUANTITY
1)	G.F. G. TOILET	3.60X5.70	1
2)	G.F. L. TOILET	2.15X3.99	1
3)	G.F. TOILET	3.60X1.94	2
4)	F.F. G. TOILET	2.02X2.64	1
5)	F.F. L. TOILET	2.31X1.67	1
6)	F.F. TOILET	2.02X1.52	1
7)	F.F. TOILET	2.12X1.97	2
8)	F.F. TOILET	2.12X1.21	1
9)	S.F. TOILET	1.82X1.37	4
10)	S.F. TOILET	1.37X1.95	12
11)	S.F. TOILET	3.68X2.79	1
12)	S.F. TOILET	1.95X1.41	9
TOTAL AREA OF WING 'A' & 'B'		= 12172.51 SQ.M.	
OCCUPANCY LOAD		10 SQ.M.	
10 SQ.M./PERSON		1217.25 PERSON	
REQUIRED WATER STORAGE		= 54776.29 LT.	
1217.25 X 45 LT/PERSON			
PROPOSED WATER STORAGE		= 55,000.00 LT.	

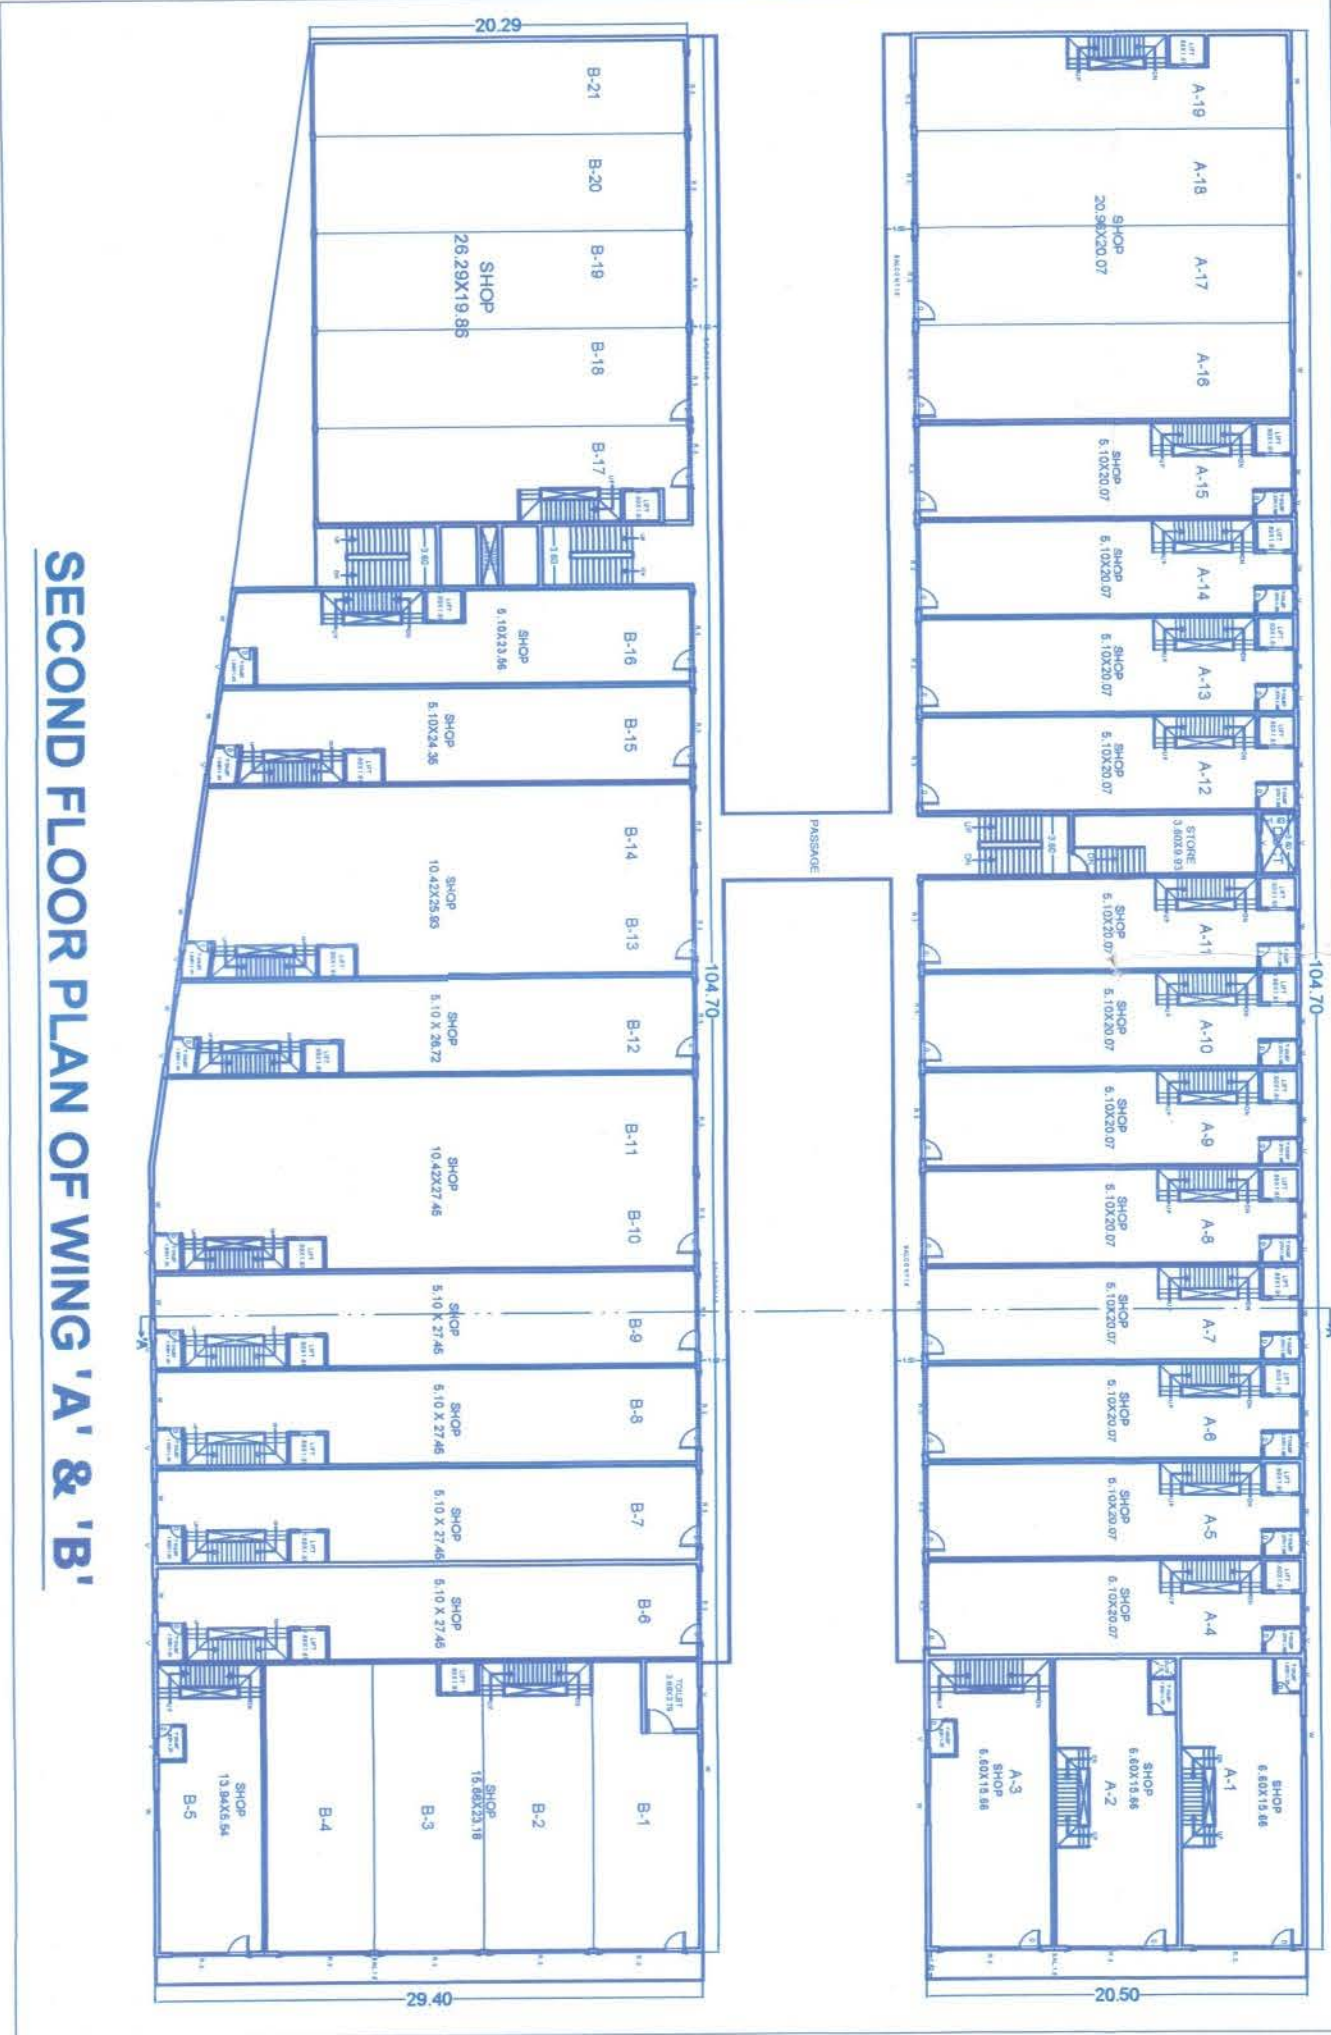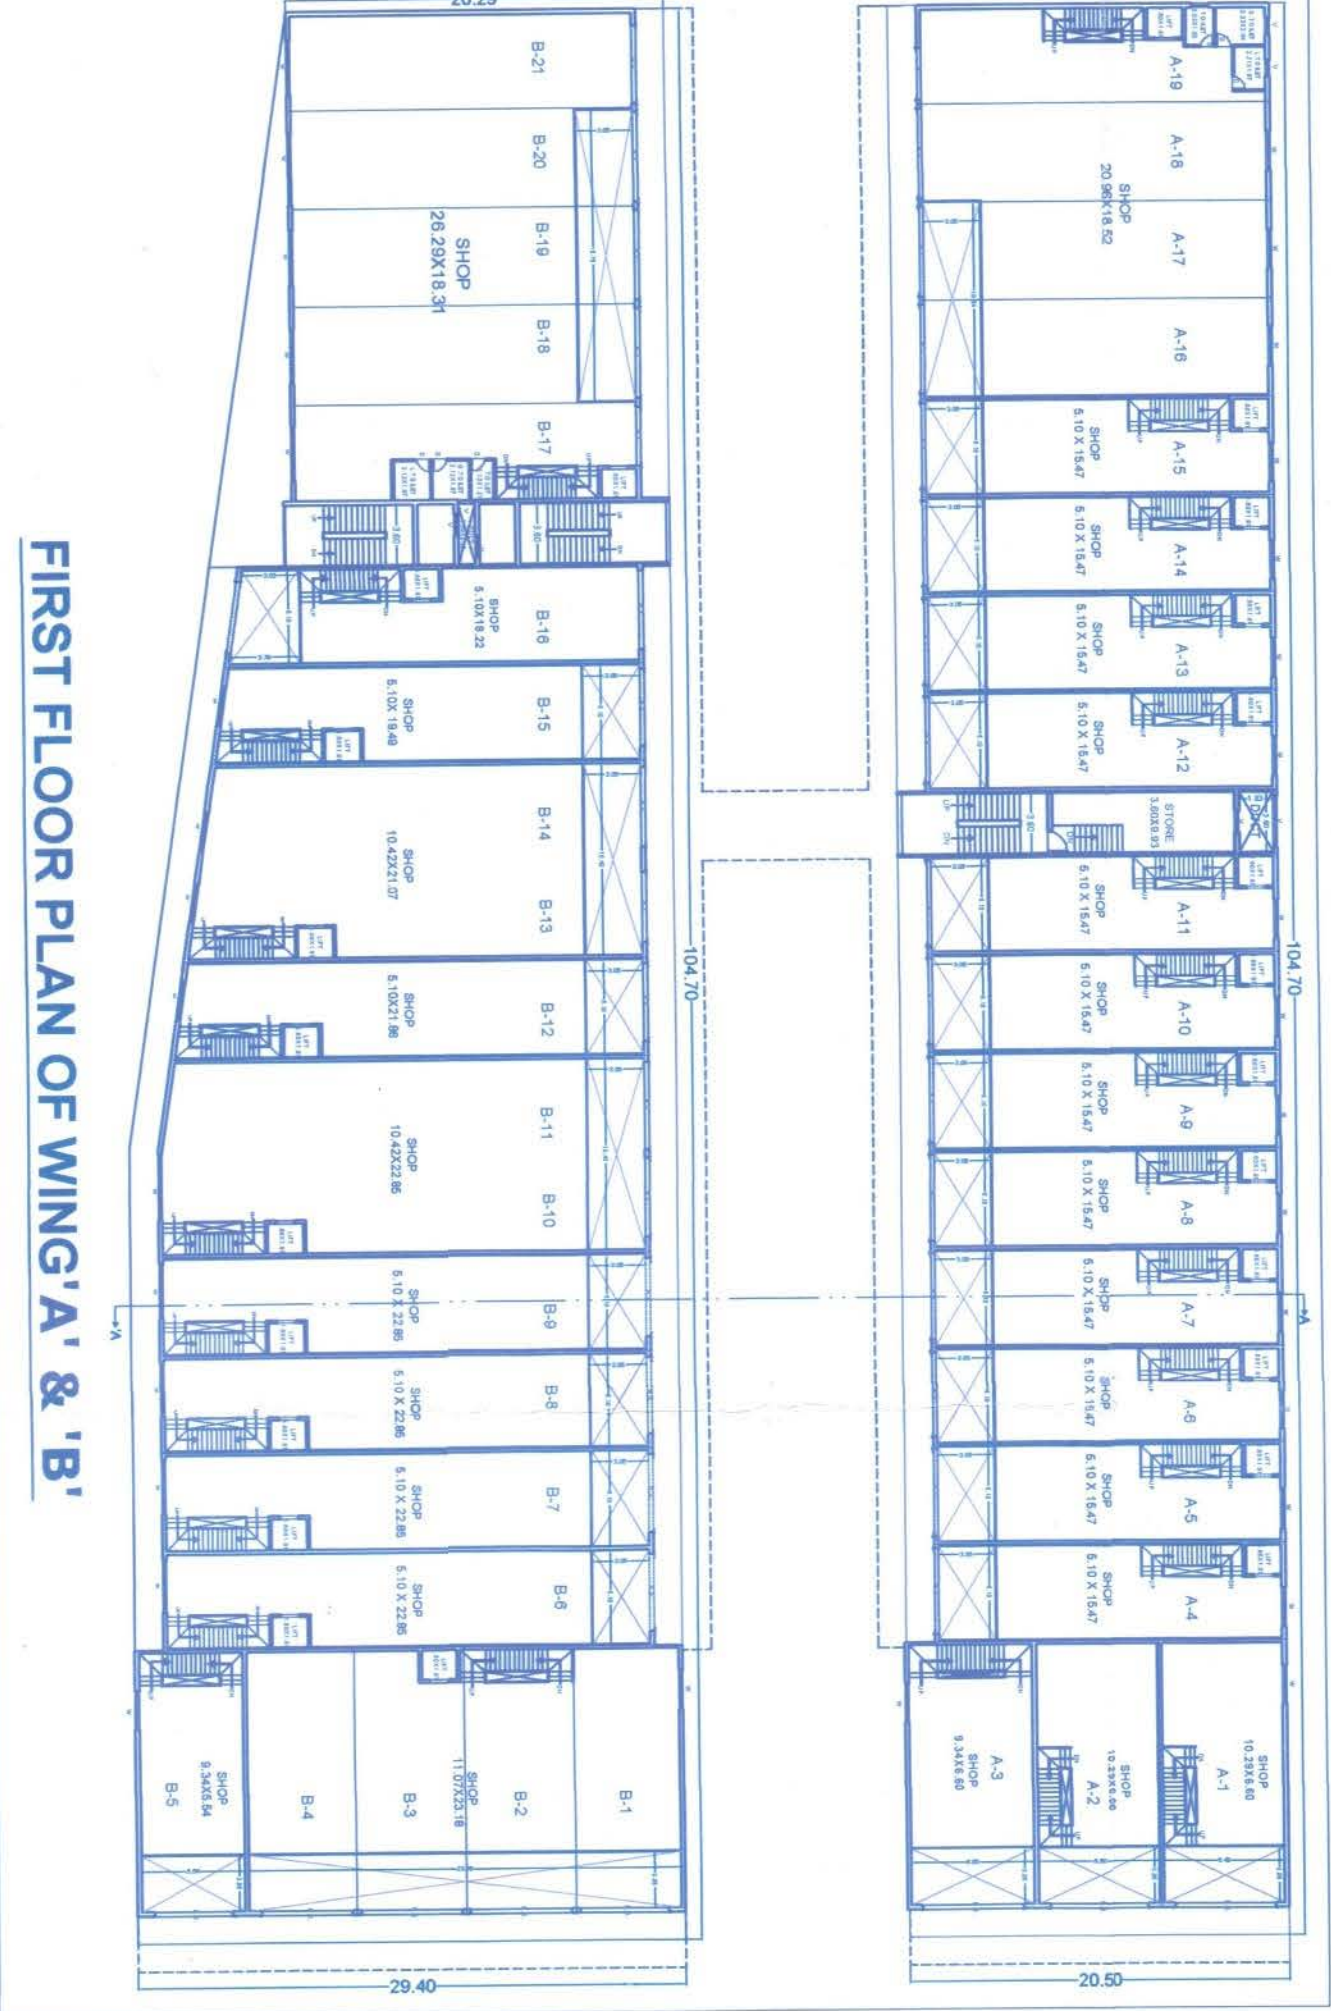

'A' & 'B' WING

FIRST FLOOR PLAN OF WING 'A' & 'B'

SECOND FLOOR PLAN OF WING 'A' & 'B'