
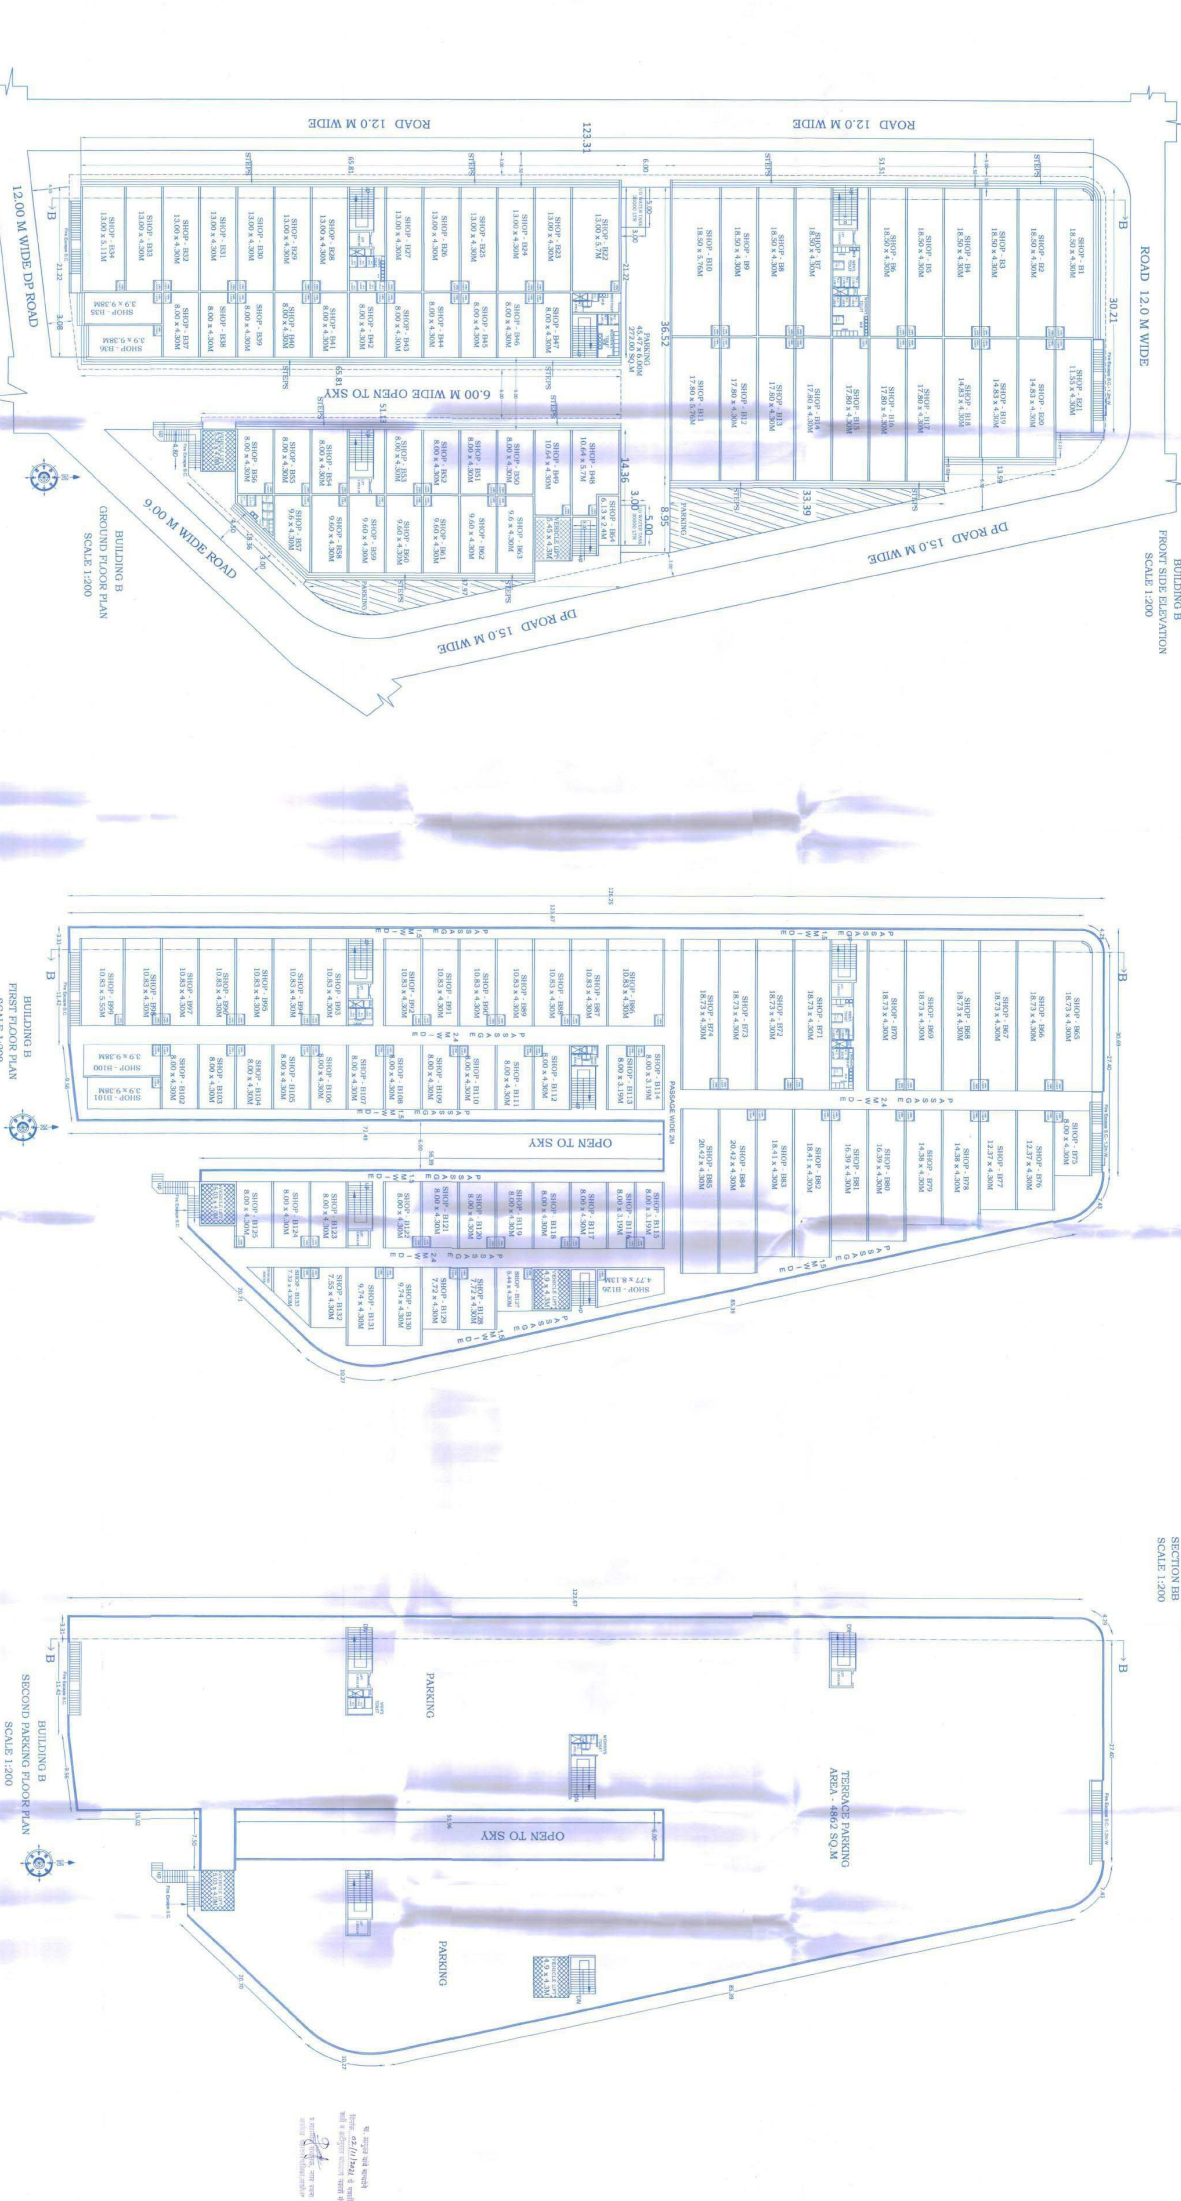


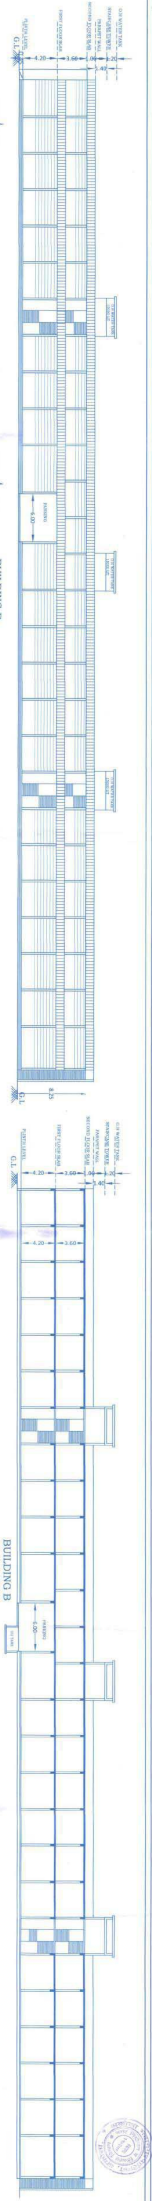

PROJECT NAME: PROPOSED CONSTRUCTION OF SHOPS & COMMERCIAL COMPLEX AT SURVEY NO 1/1, MOUJE: NIZAMPUR, SURVEY NO 37 PART, MOUJE: AKOLA OF OWNER SHRI GOPKISANJI BAORIA, SUNIL BAORIA, MOHD. RAFIQ NOOR MOHAMMAD, ASHOK KOTHARI, PRADIP JAIN & OTHERS AT MINI BYE-PASS AKOLA, TO-DIST AKOLA.

OWNER: *Shri. G.P. Kisanji Baoria*

SHEET: 2/3

DRAWN BY: Anurag Agrawal (B.E. CIVIL, AMIE) Akola