PLAN SHOWING PROPOSED CONST.OF COMMERCIAL WHOLESALE SHOPS CUM HOTEL BUILDING & COMPOUND WALL FOR SHREE SWAMI DEVELOPERS TARPHE - MANOJ RAMVILAS AGRAWAL & KISHOR DEORAO KAPADE ON NZL PLOT NO-6 PT,PLOT NO-5, NZL SHEET.NO.-53, MOUJE- AKOLA, TQ.DIST AKOLA

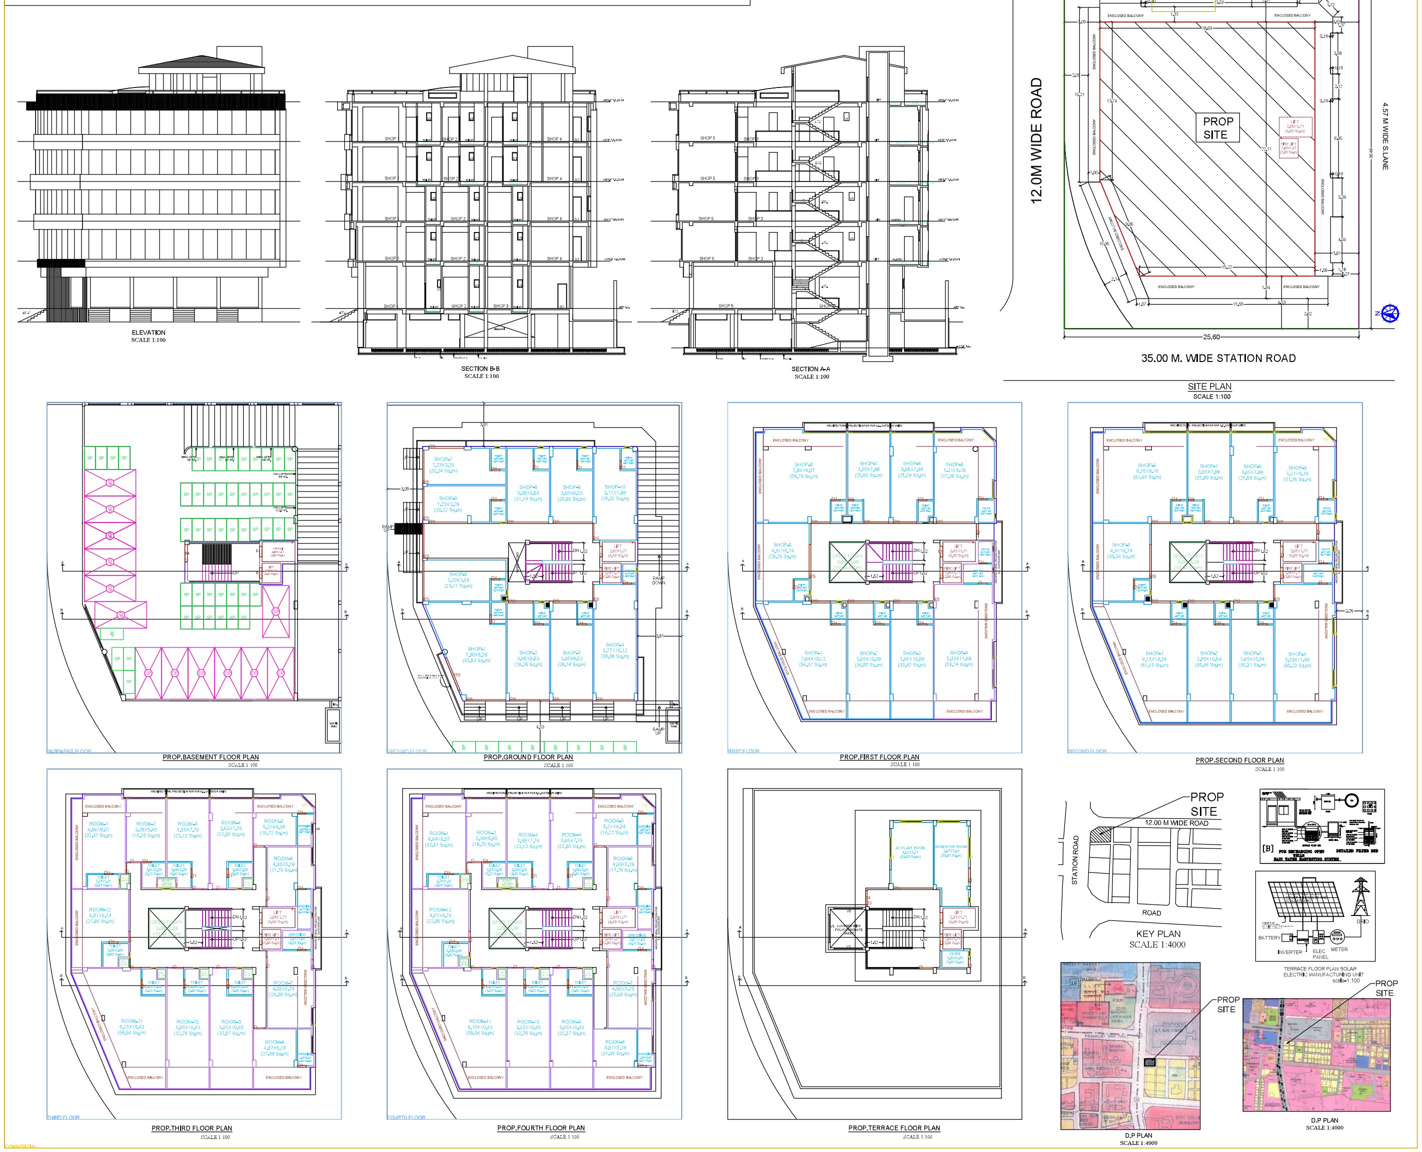

Signature valid

SUBMISSION DRAWING