
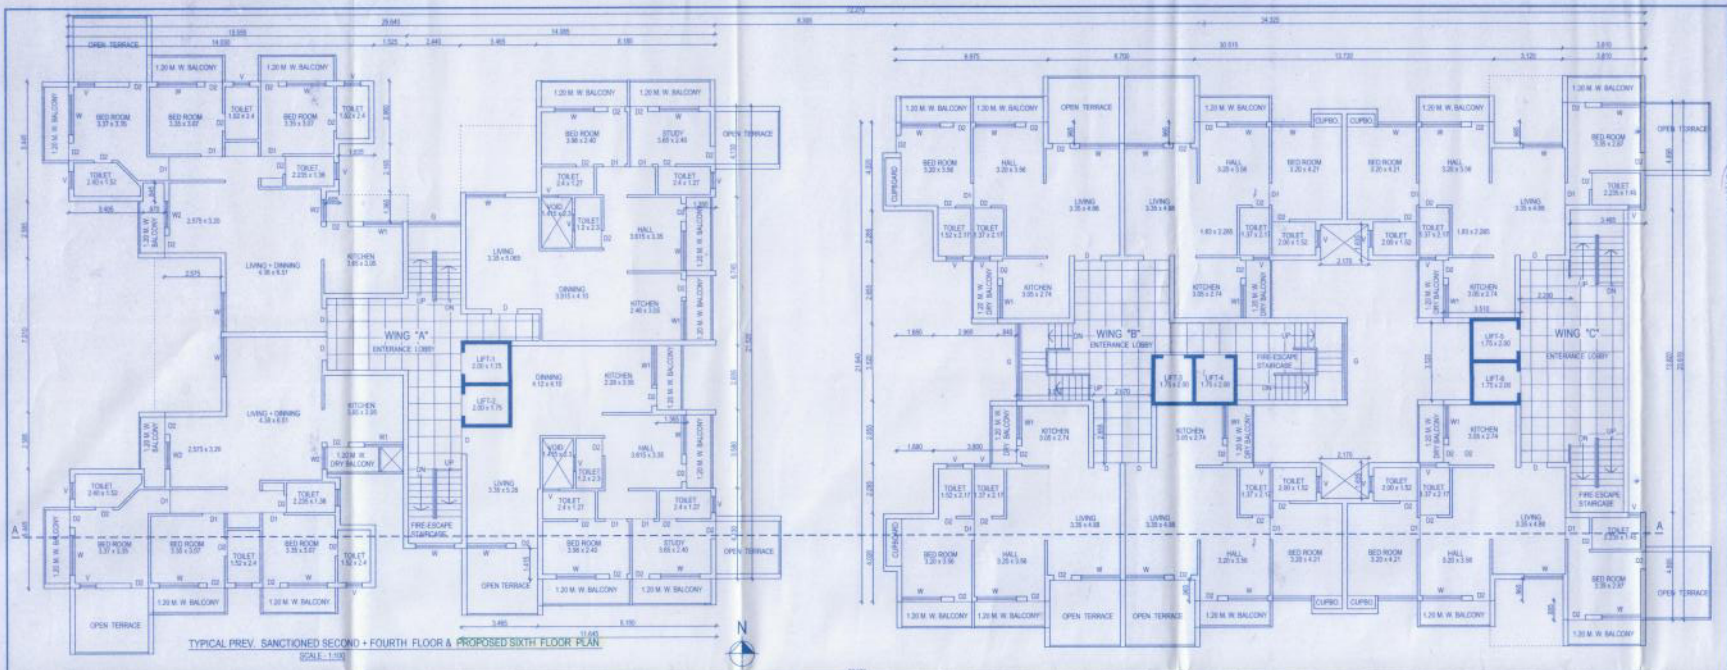


TYPICAL PREV. SANCTIONED SECOND + FOURTH FLOOR & PROPOSED SIXTH FLOOR PLAN

SCALE - 1:100

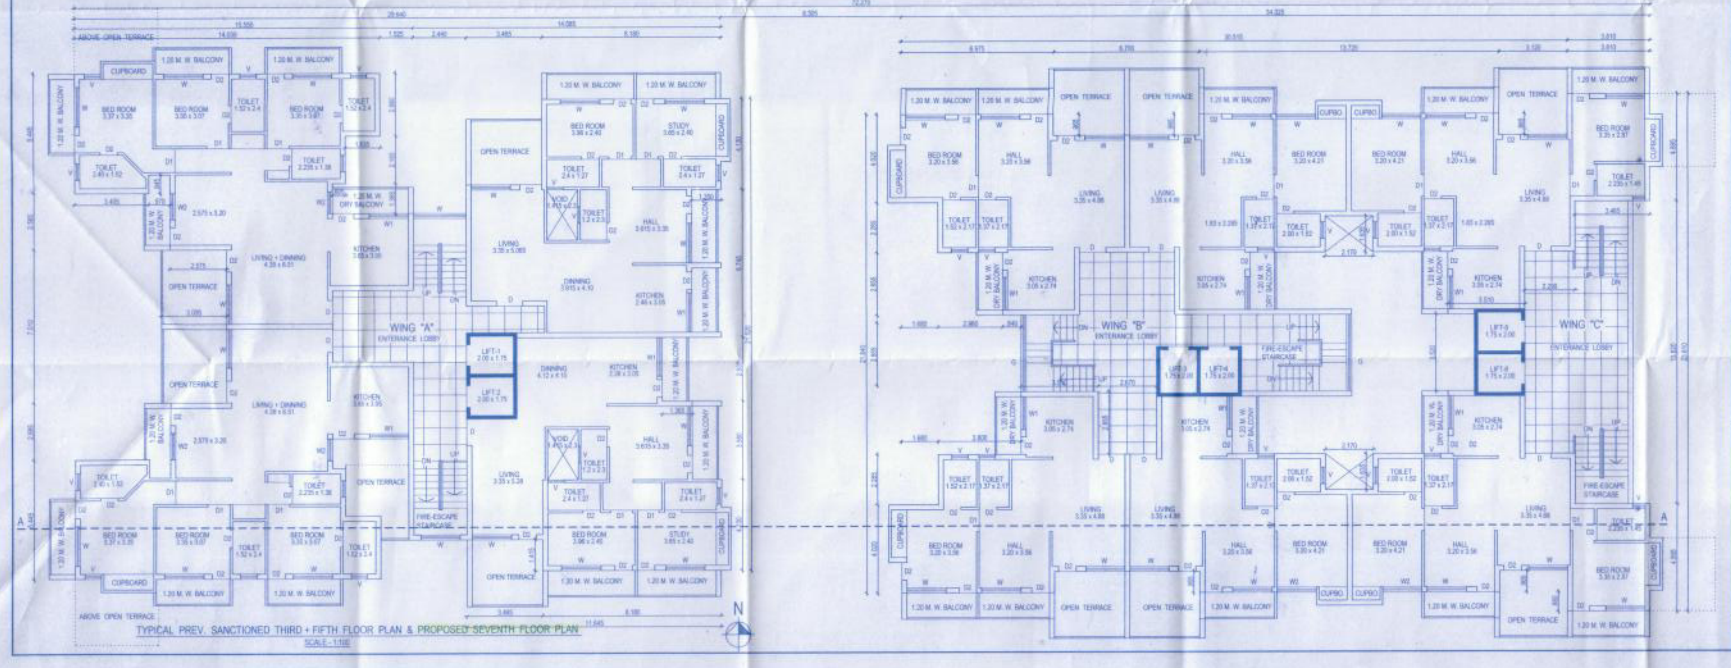

TYPICAL PREV. SANCTIONED THIRD + FIFTH FLOOR PLAN & PROPOSED SEVENTH FLOOR PLAN

SCALE - 1:100

CONTENTS: 2nd+4th+6th /3rd+ 5th + 7th FLOOR PLAN | SHEET 2/4

STAMP OF APPROVAL

APPROVED
For Residential green
27/10/2017
for Municipal Commissioner of Municipality of Jalgaon

PREVIOS BUILDING PERMISSION WIDE LETTER No. 0903 Dated 21/12/2015.

PROPOSED ~~REVISED~~ RESIDENTIAL & 6th & 7th ~~COMMERCIAL~~ BUILDING ON S. NO. 415/1B/1 FLOWER AT- MEHRUN SHIWAR, TAL. & DIST. JALGAON.

FOR- KMP BUILDERS

OWNER'S SIGNATURE

FOR THE ARCHITECTS

FOR STRUCTURAL DESIGNER

MOHIT A. PATIL
M.Tech.(STRUCTURE)
J.C.M.C.E.&Struc.Engineer
Lic.No.0078
JALGAON M-9421615599

ARCHITECT -

PRAKASH M. GUJARATHI.
1, TANMAYEE APPARTMENT, NEAR R.T.O. OFFICE,
MADARSH NAGAR, JALGAON.
PH. NO. - (0257) 226 2603 / 94222-77366
REG. NO. - CA/86/10076 | MUNI. LICENSE NO. - 45
F:\Hemant\...\Drawing\prommeghwashim\hall\mar\NEW\mun\dwg.dwg,06JK160026,