


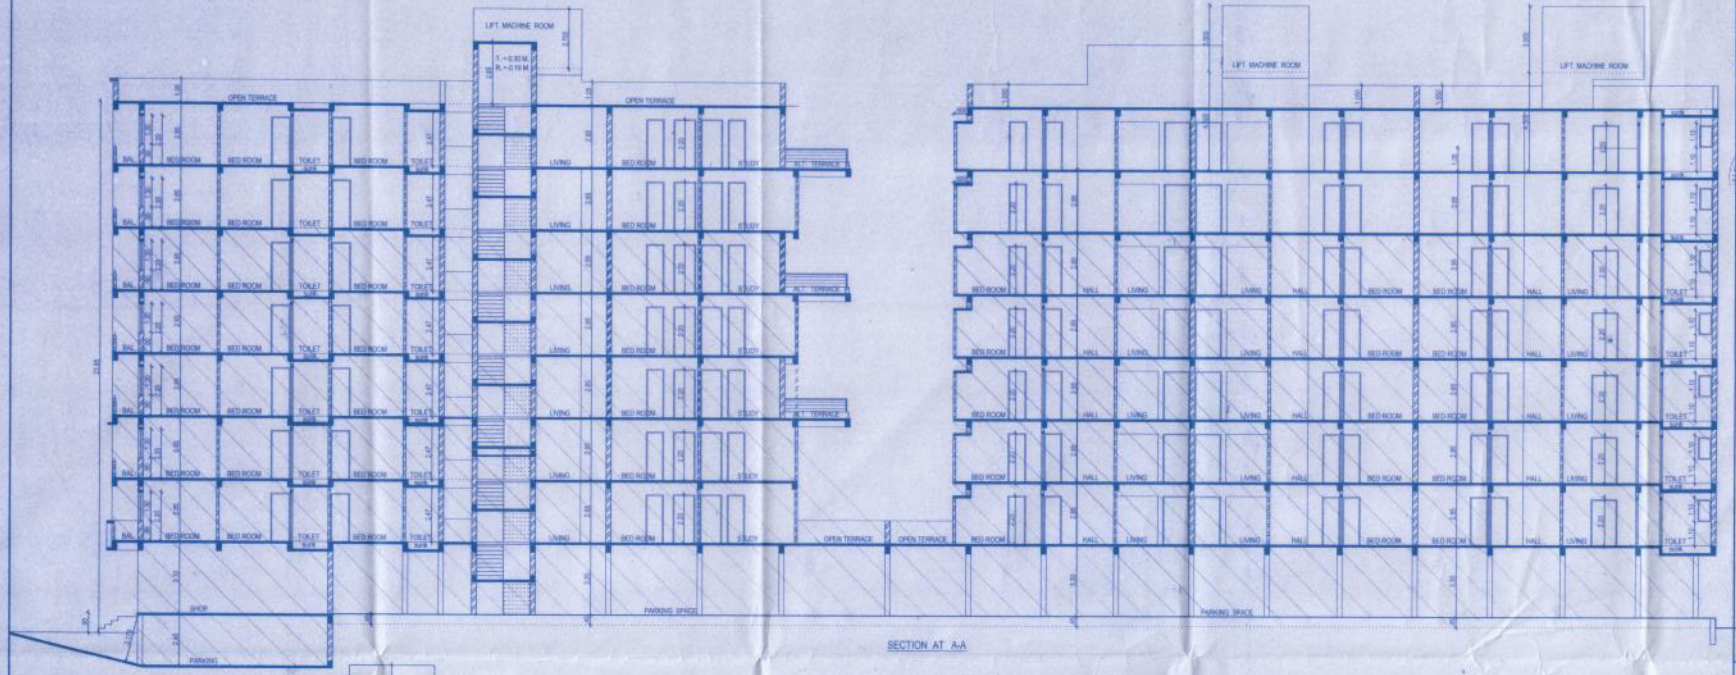


SECTION AT A-A

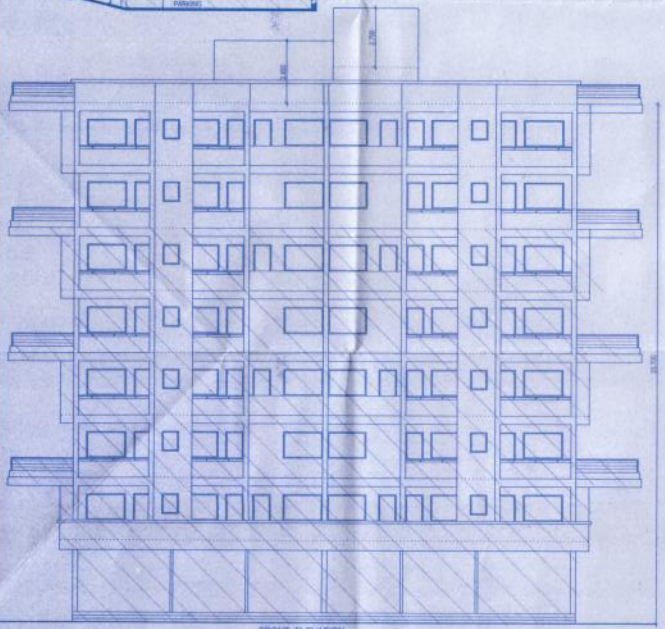

FRONT ELEVATION

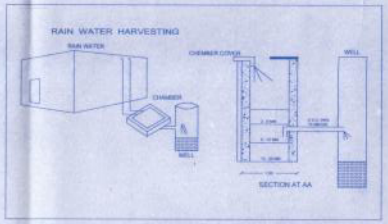

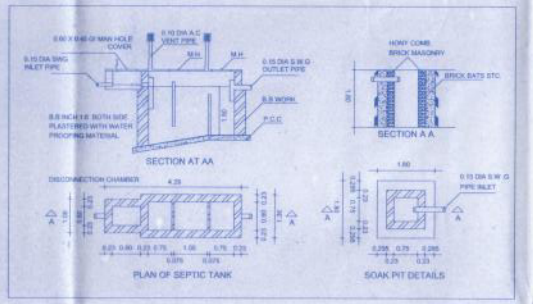

SCHEDULE OF OPENING


TYPE	SIZE	SPECIFICATION
RS	3.05 M X 2.70 M	M. S. ROLLING SHUTTERS
D D1 D2	1.20 M X 2.20 M 0.90 M X 2.20 M 0.75 M X 2.20 M	TEAK WOOD FRAME PANELED FLUSH DOOR AS PER DETAILS DRAWINGS
W W1 W2	1.80 M X 1.30 M 1.60 M X 1.00 M 1.50 M X 1.30 M	TEAK WOOD OR MILD STEEL OR ALUMINIUM SLADING OLAZED WINDOW
V	0.60 M X 0.75 M	TEAK WOOD OR M.S. GLAZED VENTILATORS

BALCONY AREA STATEMENT:

FLOOR	PERIPHERY LENGTH (R. MT.)	6/L PERMISSIBLE 1/5 OF PERIPHERY (R. MT.)	PROPOSED BALCONY (R. MT.)	EXCESS BALCONY (SQ. M.)
1ST FLOOR	271.11	90.37	73.42	NIL
2ND FLOOR	271.11	90.37	73.42	NIL
3RD FLOOR	271.11	90.37	73.42	NIL
4TH FLOOR	271.11	90.37	73.42	NIL
5TH FLOOR	271.11	90.37	73.42	NIL
6TH FLOOR	271.11	90.37	73.42	NIL
7TH FLOOR	271.11	90.37	73.42	NIL
TOTAL EXCESS BALCONY =				NIL

PARKING AREA STATEMENT:
(AS PER DC RULE - TABLE NO.6, PAGE NO.55)

FOR EVERY 2 TENEMENTS HAVING AREA 50 SQ.M. OR MORE	4 WHEELER	2 WHEELER
PARKING REQUIRED	35 Nos.	35 Nos.
PARKING PROVIDED	39 Nos.	78 Nos.

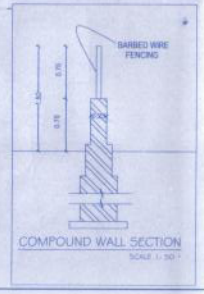

CONTENTS: SECTION / FRONT ELEVATION | SHEET 3/4

STAMP OF APPROVAL

APPROVED
For — Residential Purpose
Commercial Purpose
Date: 27/10/2017
Municipal Corporation of the City of Jalgaon

PREVIOS BUILDING PERMISSION WIDE LETTER No. 0903 Dated 21/12/2015.

PROPOSED
~~REVISED~~ RESIDENTIAL & 6th 7th
~~COMMERCIAL~~ BUILDING ON
FLOORS
S. NO. 415/1B/1
AT- MEHRUN SHIWAR,
TAL. & DIST. JALGAON.

FOR- KMP BUILDERS

OWNER'S SIGNATURE

FOR THE ARCHITECTS

FOR STRUCTURAL DESIGNER
MOHIT A. PATIL
M.Tech (STRUCTURES)
A.C.M.O.Ltd. Senior Engineer
Lic No.1028
JALGAON.M.9421682998

ARCHITECT -

PRAKASH M. GUJARATHI.
1, TANMAYEE APPARTMENT, NEAR R.T.O. OFFICE,
AADARSH NAGAR, JALGAON.
PH. NO. - (0257) 226 2603 / 94223-77500.
REG. NO. - CA/99/33076 | MUNI. LICENSE NO. - 43
F:\Hitesh's...\Drawings\commercial\residential\Revised\Revised dwg dtd.2416\3S.