


REVISED LAYOUT PLAN OF PLOTS IN S.NO. 472/3 OF MEHRUN. TAL-DIST. JALGAON
FOR. SHRI SAD-GURU SAMARTH GRUH MANDAL. JALGAON.

ADJ. S. NO. 472/2

ADJ. S. NO. 440

ADJ. S. NO. 471/A

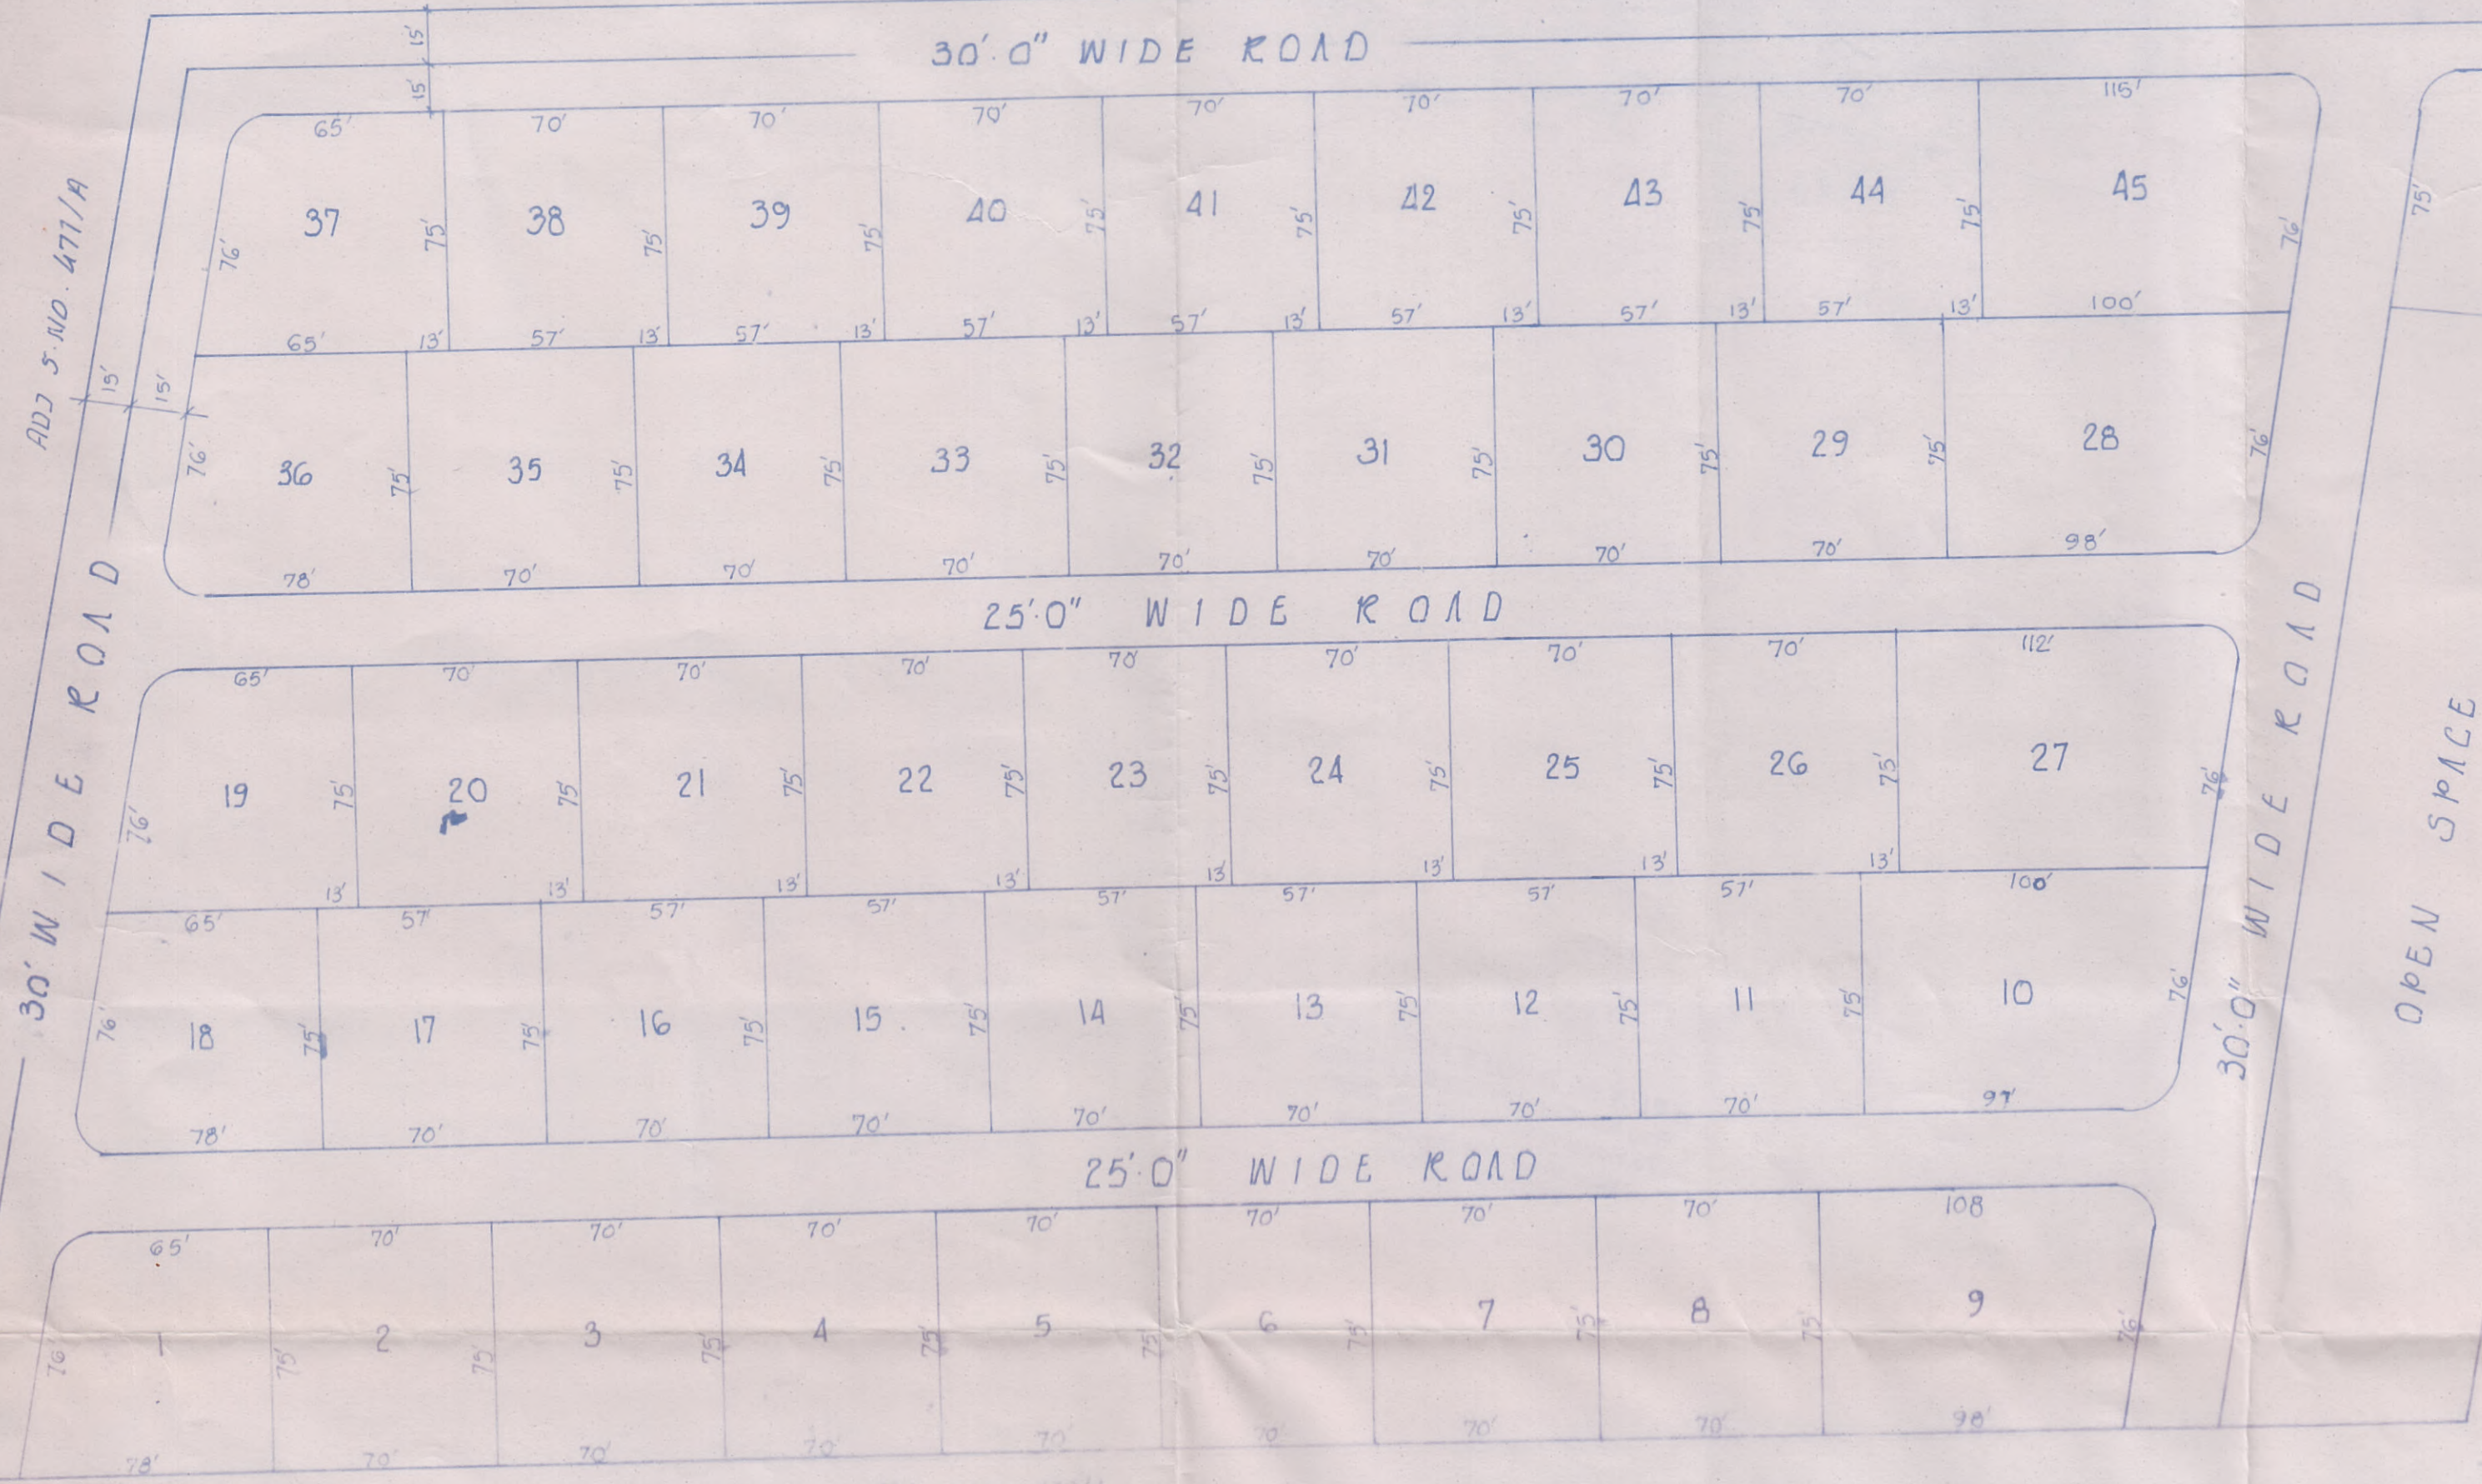

PLOT NO.	AREA IN SQ. FT.	PLOT NO.	AREA IN SQ. FT.
1	5352	24	5250
2	5250	25	5250
3	5250	26	5250
4	5250	27	7950
5	5250	28	7950
6	5250	29	5250
7	5250	30	5250
8	5250	31	5250
9	7725	32	5250
10	7875	33	5250
11	5250	34	5250
12	5250	35	5250
13	5250	36	5352
14	5250	37	5352
15	5250	38	5250
16	5250	39	5250
17	5250	40	5250
18	5352	41	5250
19	5352	42	5250
20	5250	43	5250
21	5250	44	5250
22	5250	45	8082
23	5250	46	6400
TOTAL = 258434 SQ. FT.			

REVISED LAYOUT APPROVED UNDER
COLLECTOR'S ORDER NO.
LND/1/WS/1783 DATED 5-11-67.

SOL-xxx
COLLECTOR JALGAON



CHIEF OFFICER
JALGAON MUNICIPAL COUNCIL

APPROVED FOR RESIDENTIAL PURPOSE ONLY
AS AMENDED IN YOUR SUBJECT TO THE
CONDITIONS MENTIONED IN THIS ORDER LETTER
NO. DV/216/3883 DATE 23.5.67

ASSISTANT DIRECTOR OF
TOWN PLANNING, JALGAON

TOTAL AREA UNDER PLOTS = 258434 SQ. FT.
AREA UNDER OPEN SPACE = 29276 SQ. FT.
AREA UNDER ROAD = 60771 SQ. FT.
TOTAL AREA OF 2.88 = 348481

SCALE 50'-1"

