


PLOT NO - 201 PART

PLOT NO - 202

PLOT NO - 301

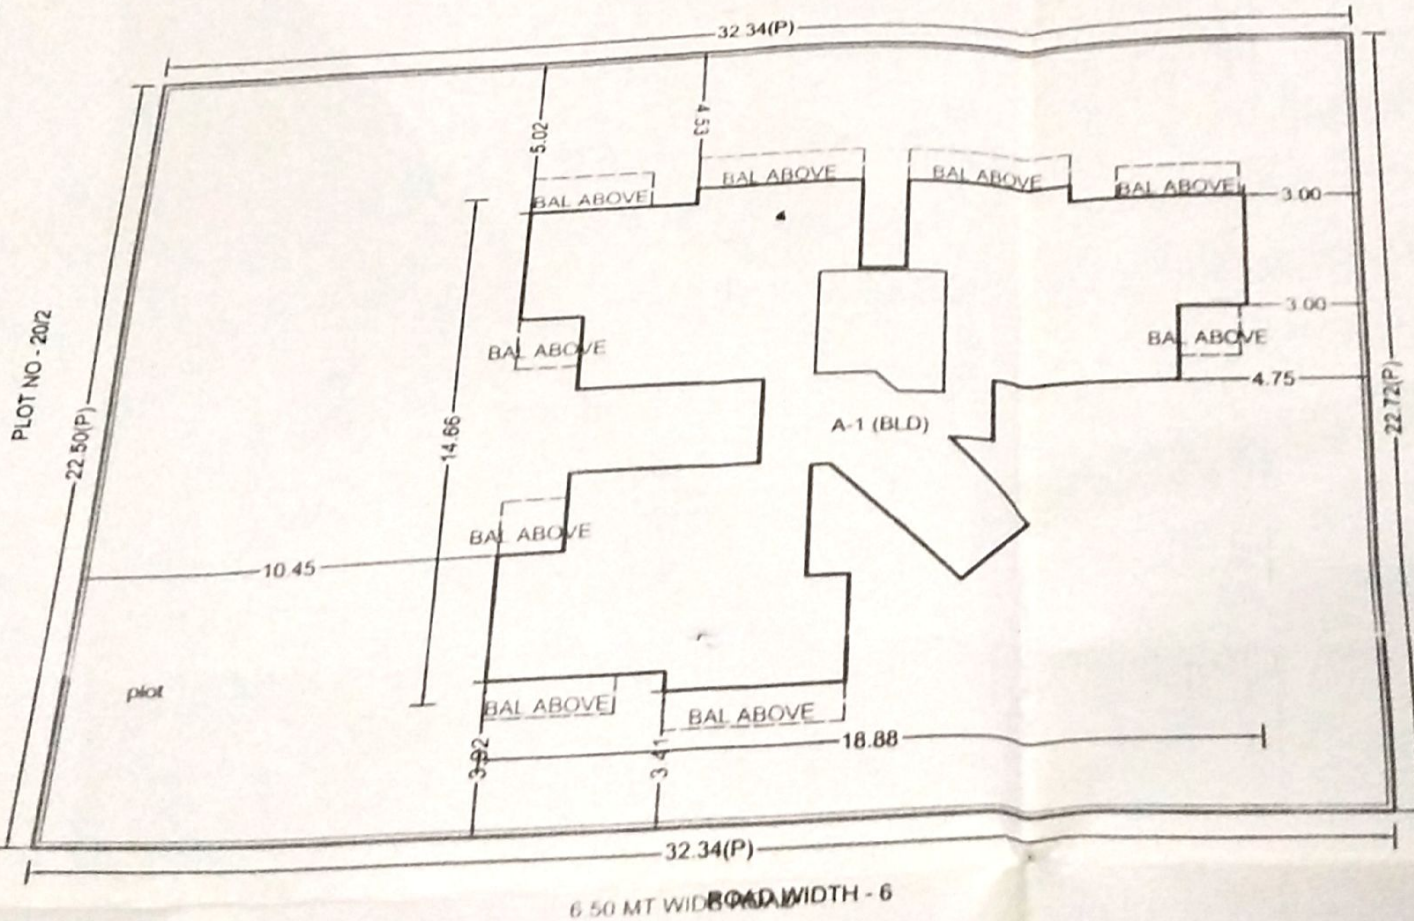

LAYOUT PLAN (Scale - 1:200)