





Table with 10 columns: FLOOR, FSI AREA, COMM, RES, SPEC, EXISTING FSI AREA, BALCONY, PASSAGE, STAIR, LIFT, TENEMENTS, TOTAL. Rows include Terrace Floor, Fourth Floor, Third Floor, Second Floor, First Floor, and Ground Floor.

Table with 10 columns: FLOOR, FSI AREA, COMM, RES, SPEC, EXISTING FSI AREA, BALCONY, PASSAGE, STAIR, LIFT, TENEMENTS, TOTAL. Rows include Terrace Floor, Fourth Floor, Third Floor, Second Floor, First Floor, and Ground Floor.

Disclaimer: AutoDCR is an input based software tool used by Municipal Corporations but the final approval lies with concerned Officer / Authority.

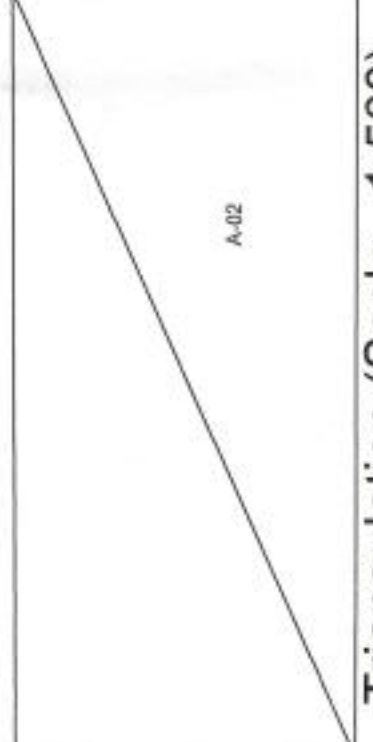


Triangulation (Scale - 1:500)

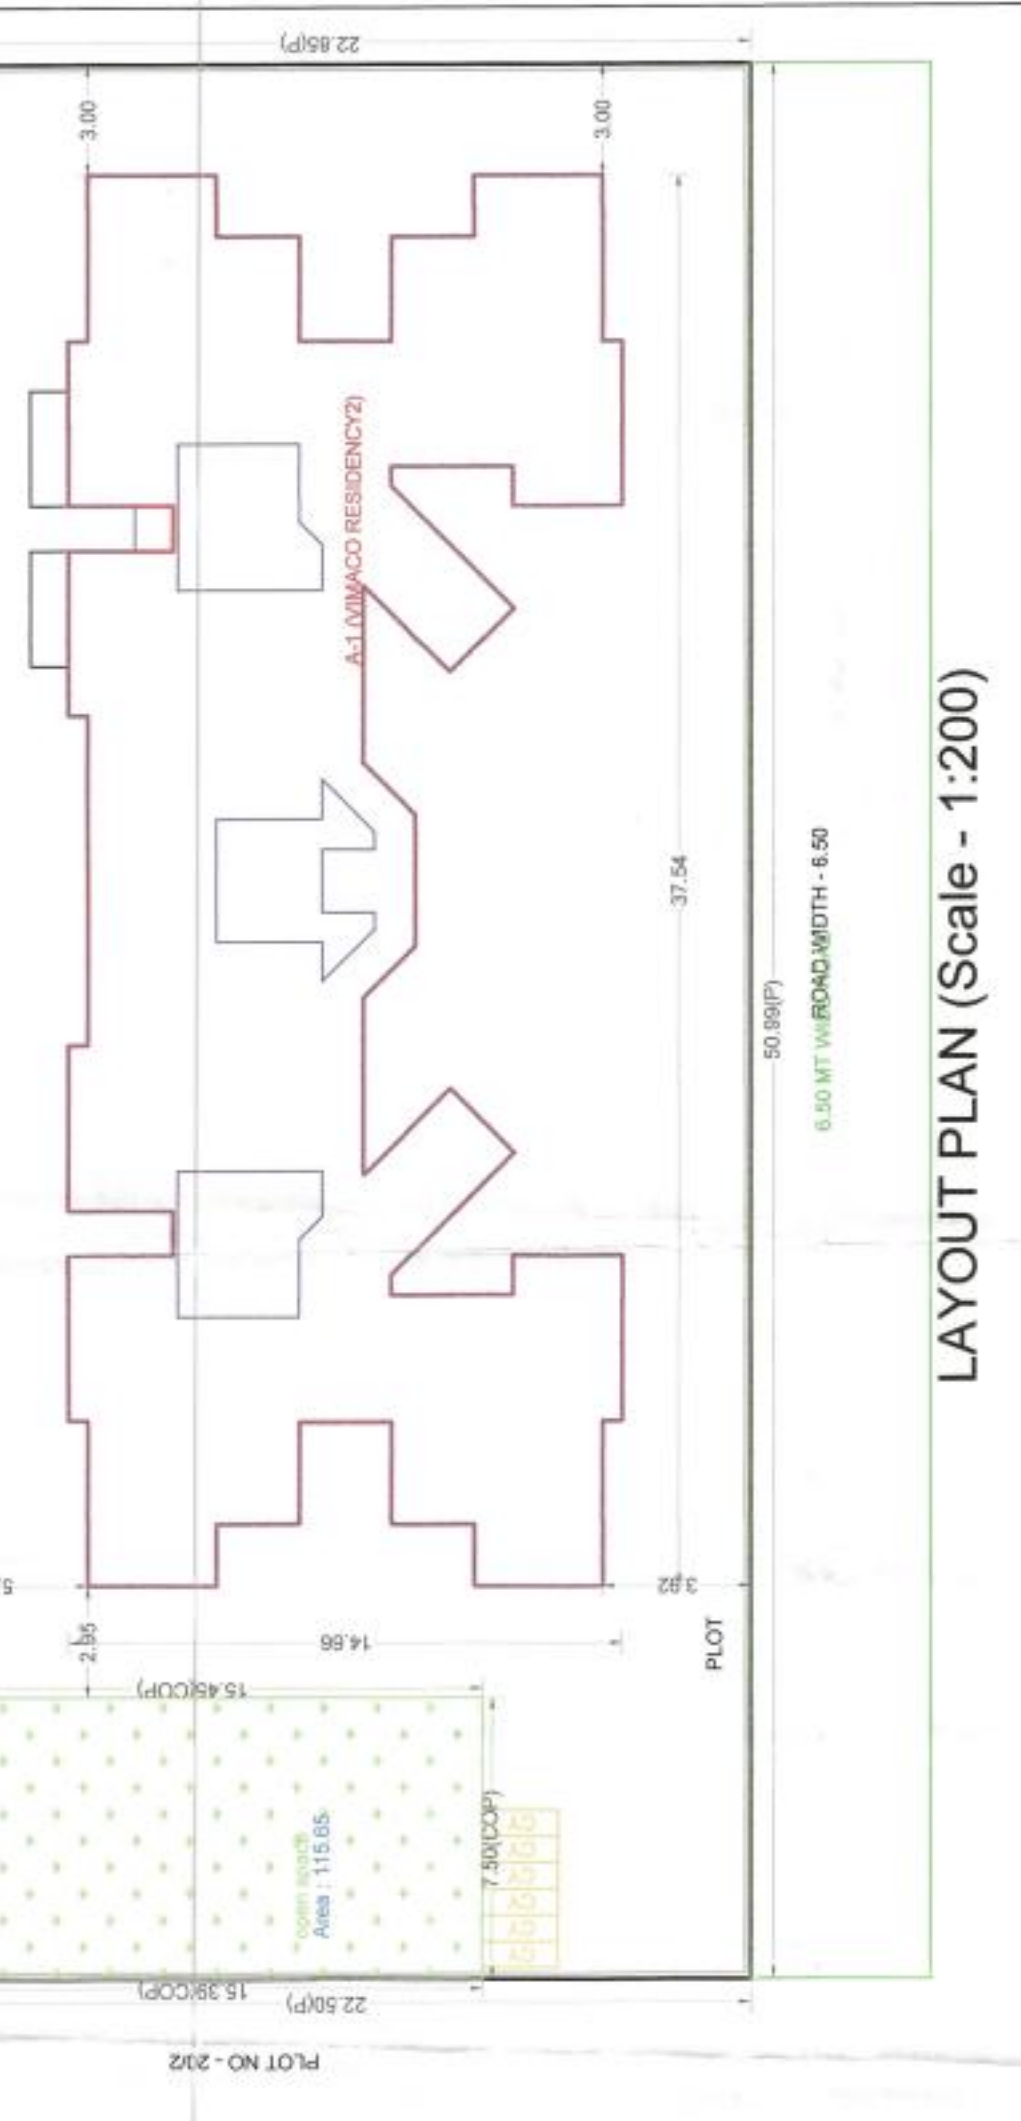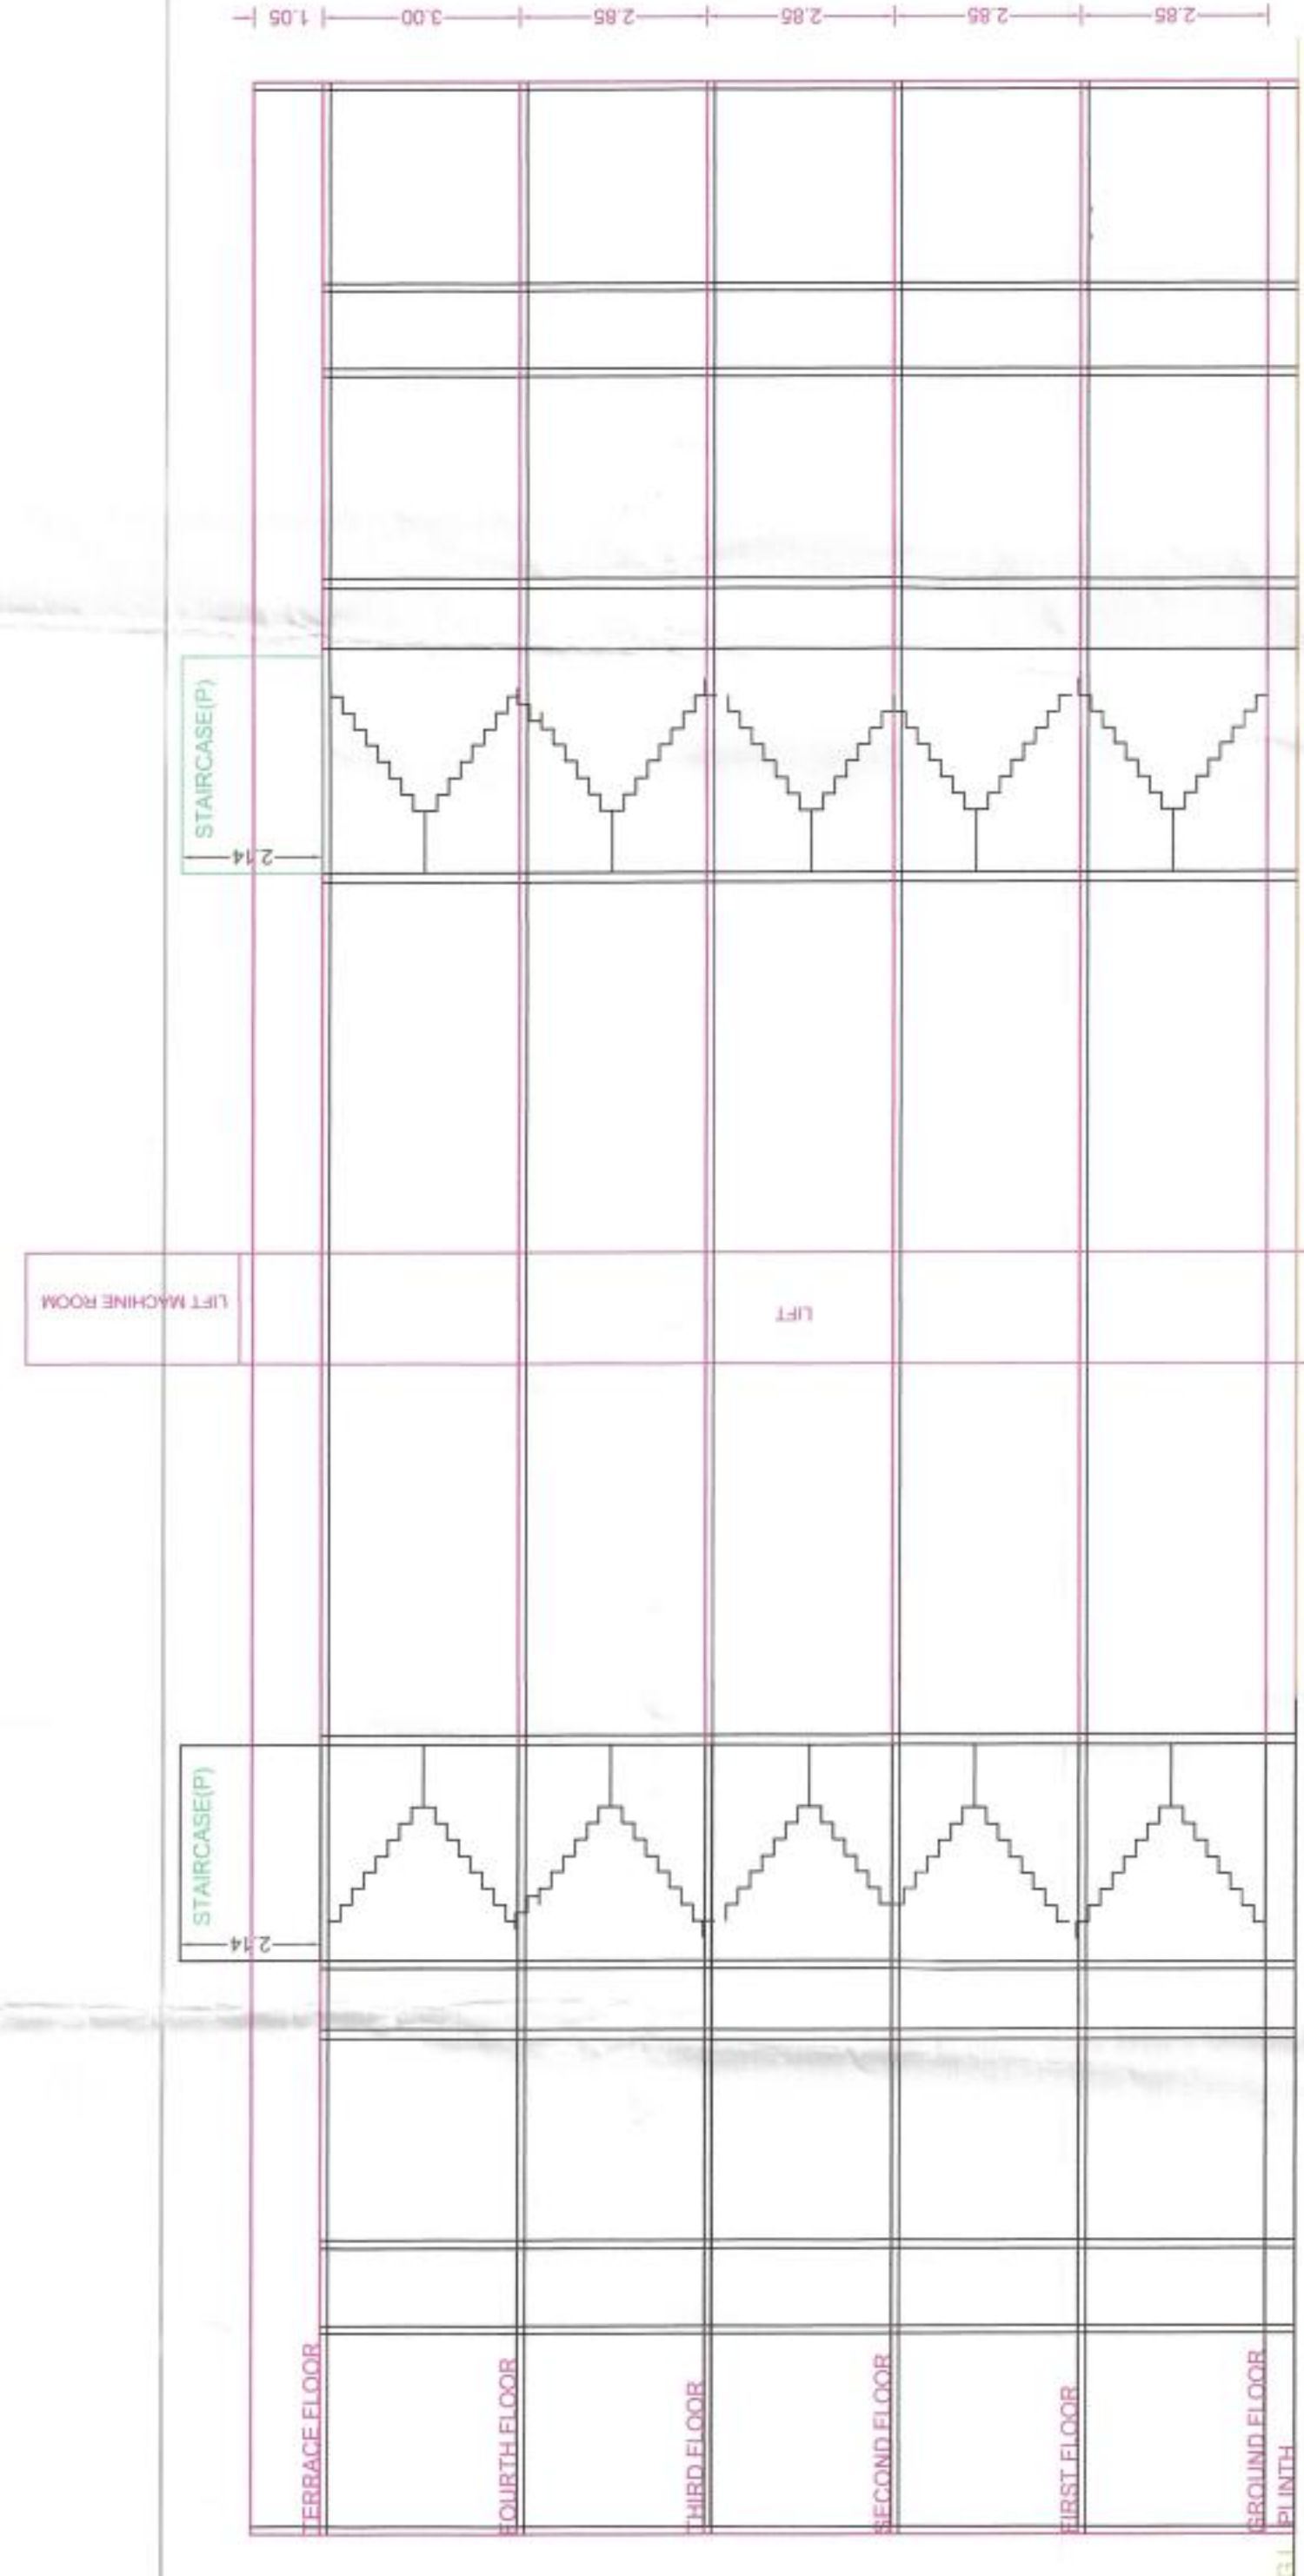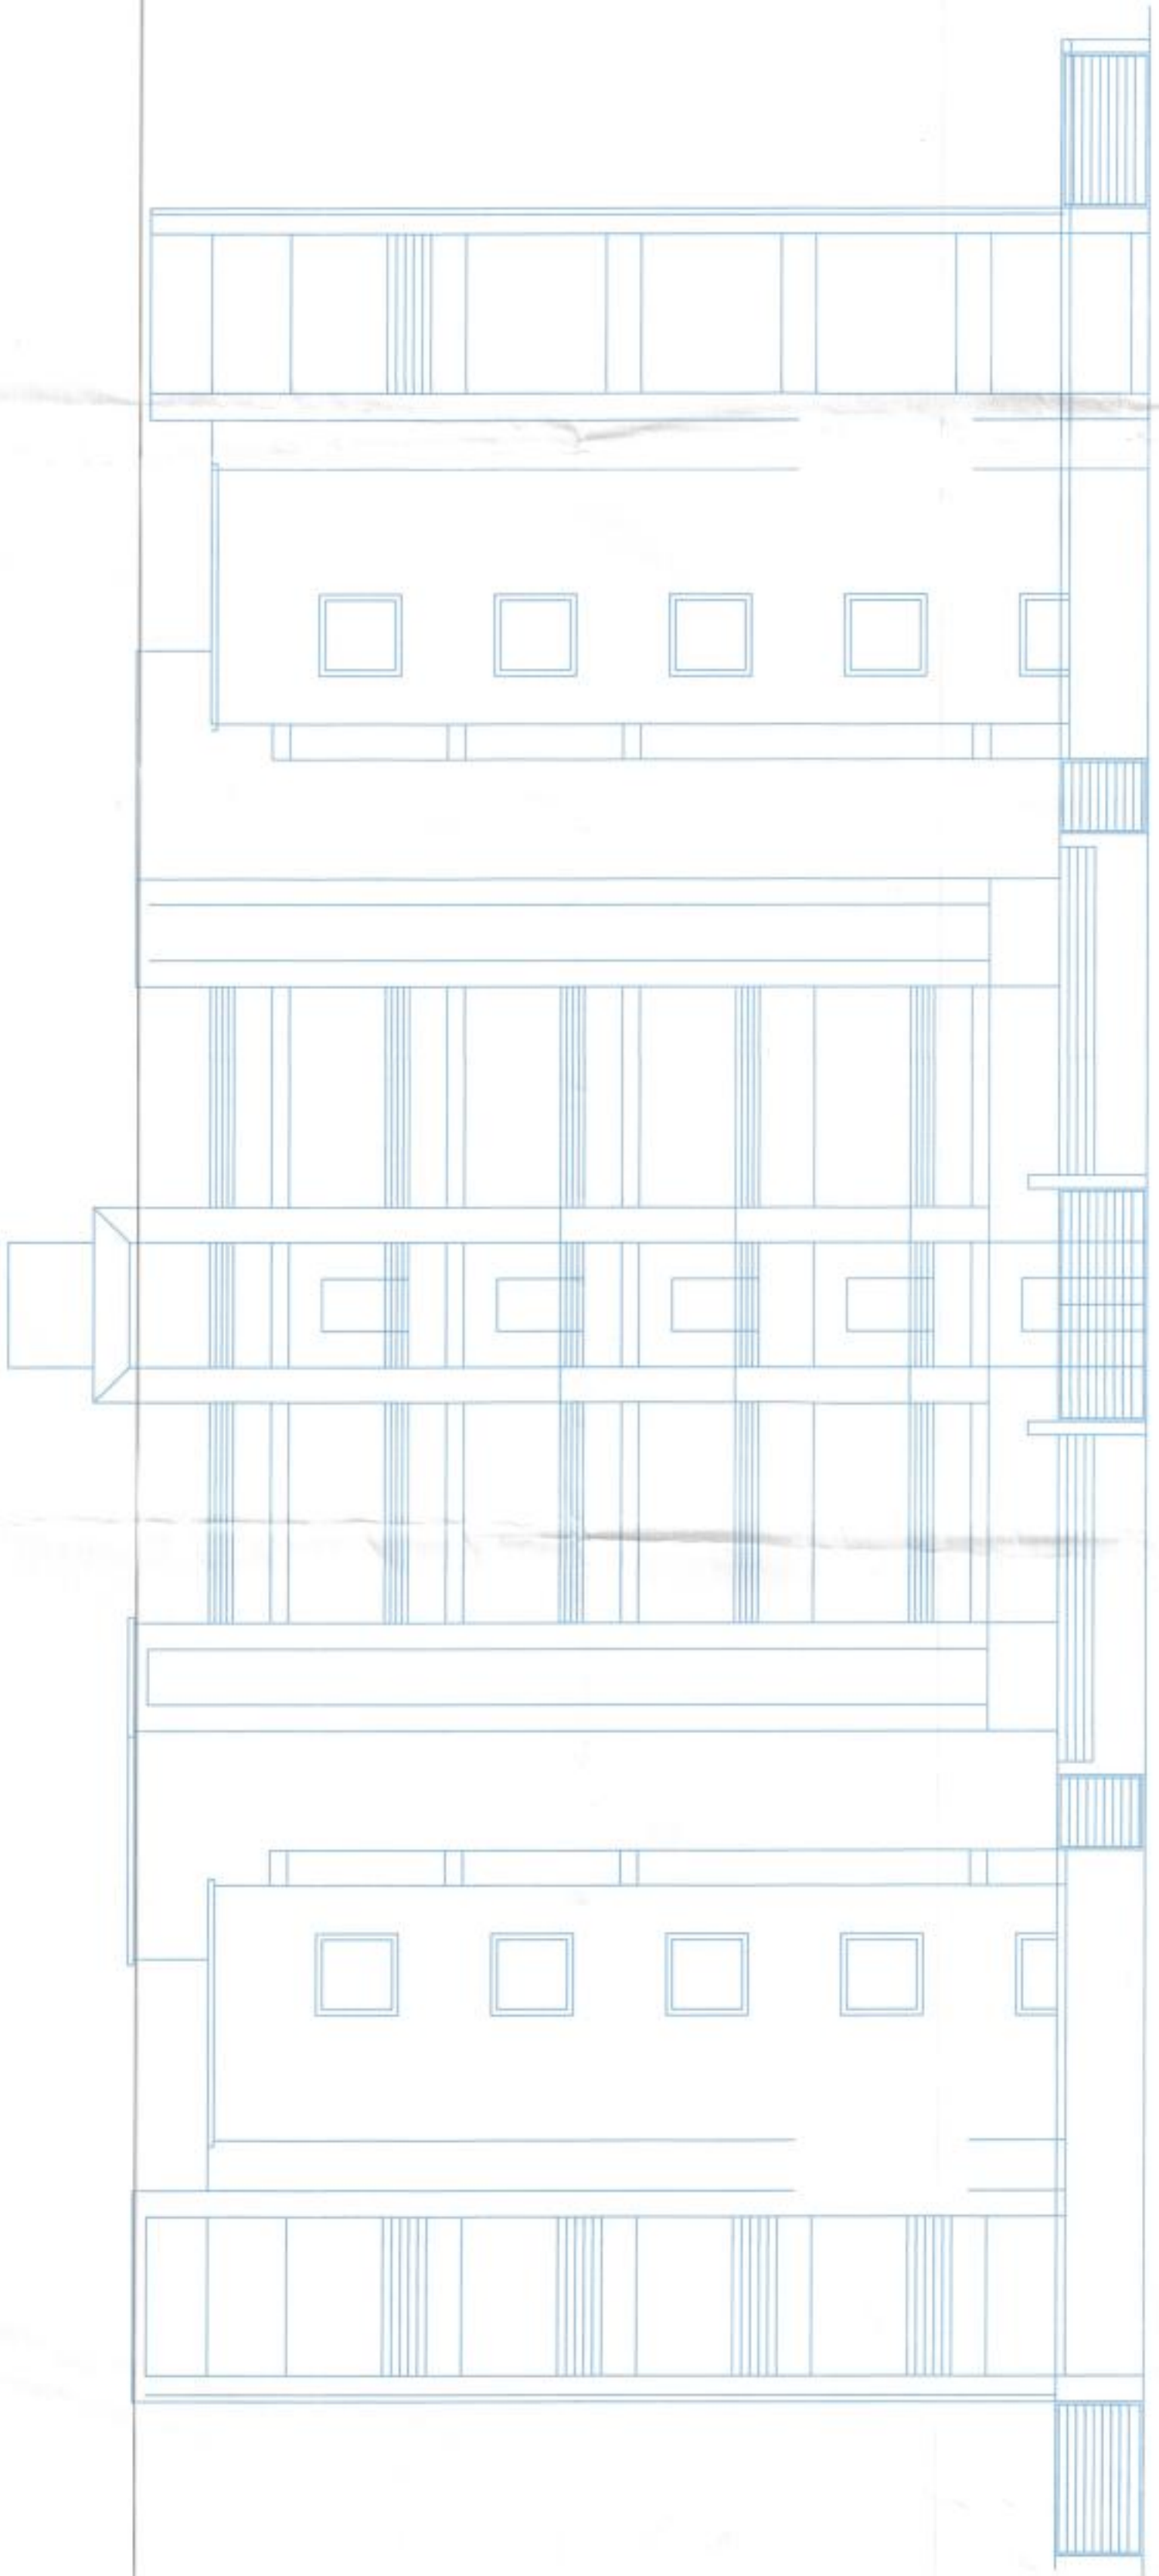

LAYOUT PLAN (Scale - 1:200)


SEAL OF APPROVAL

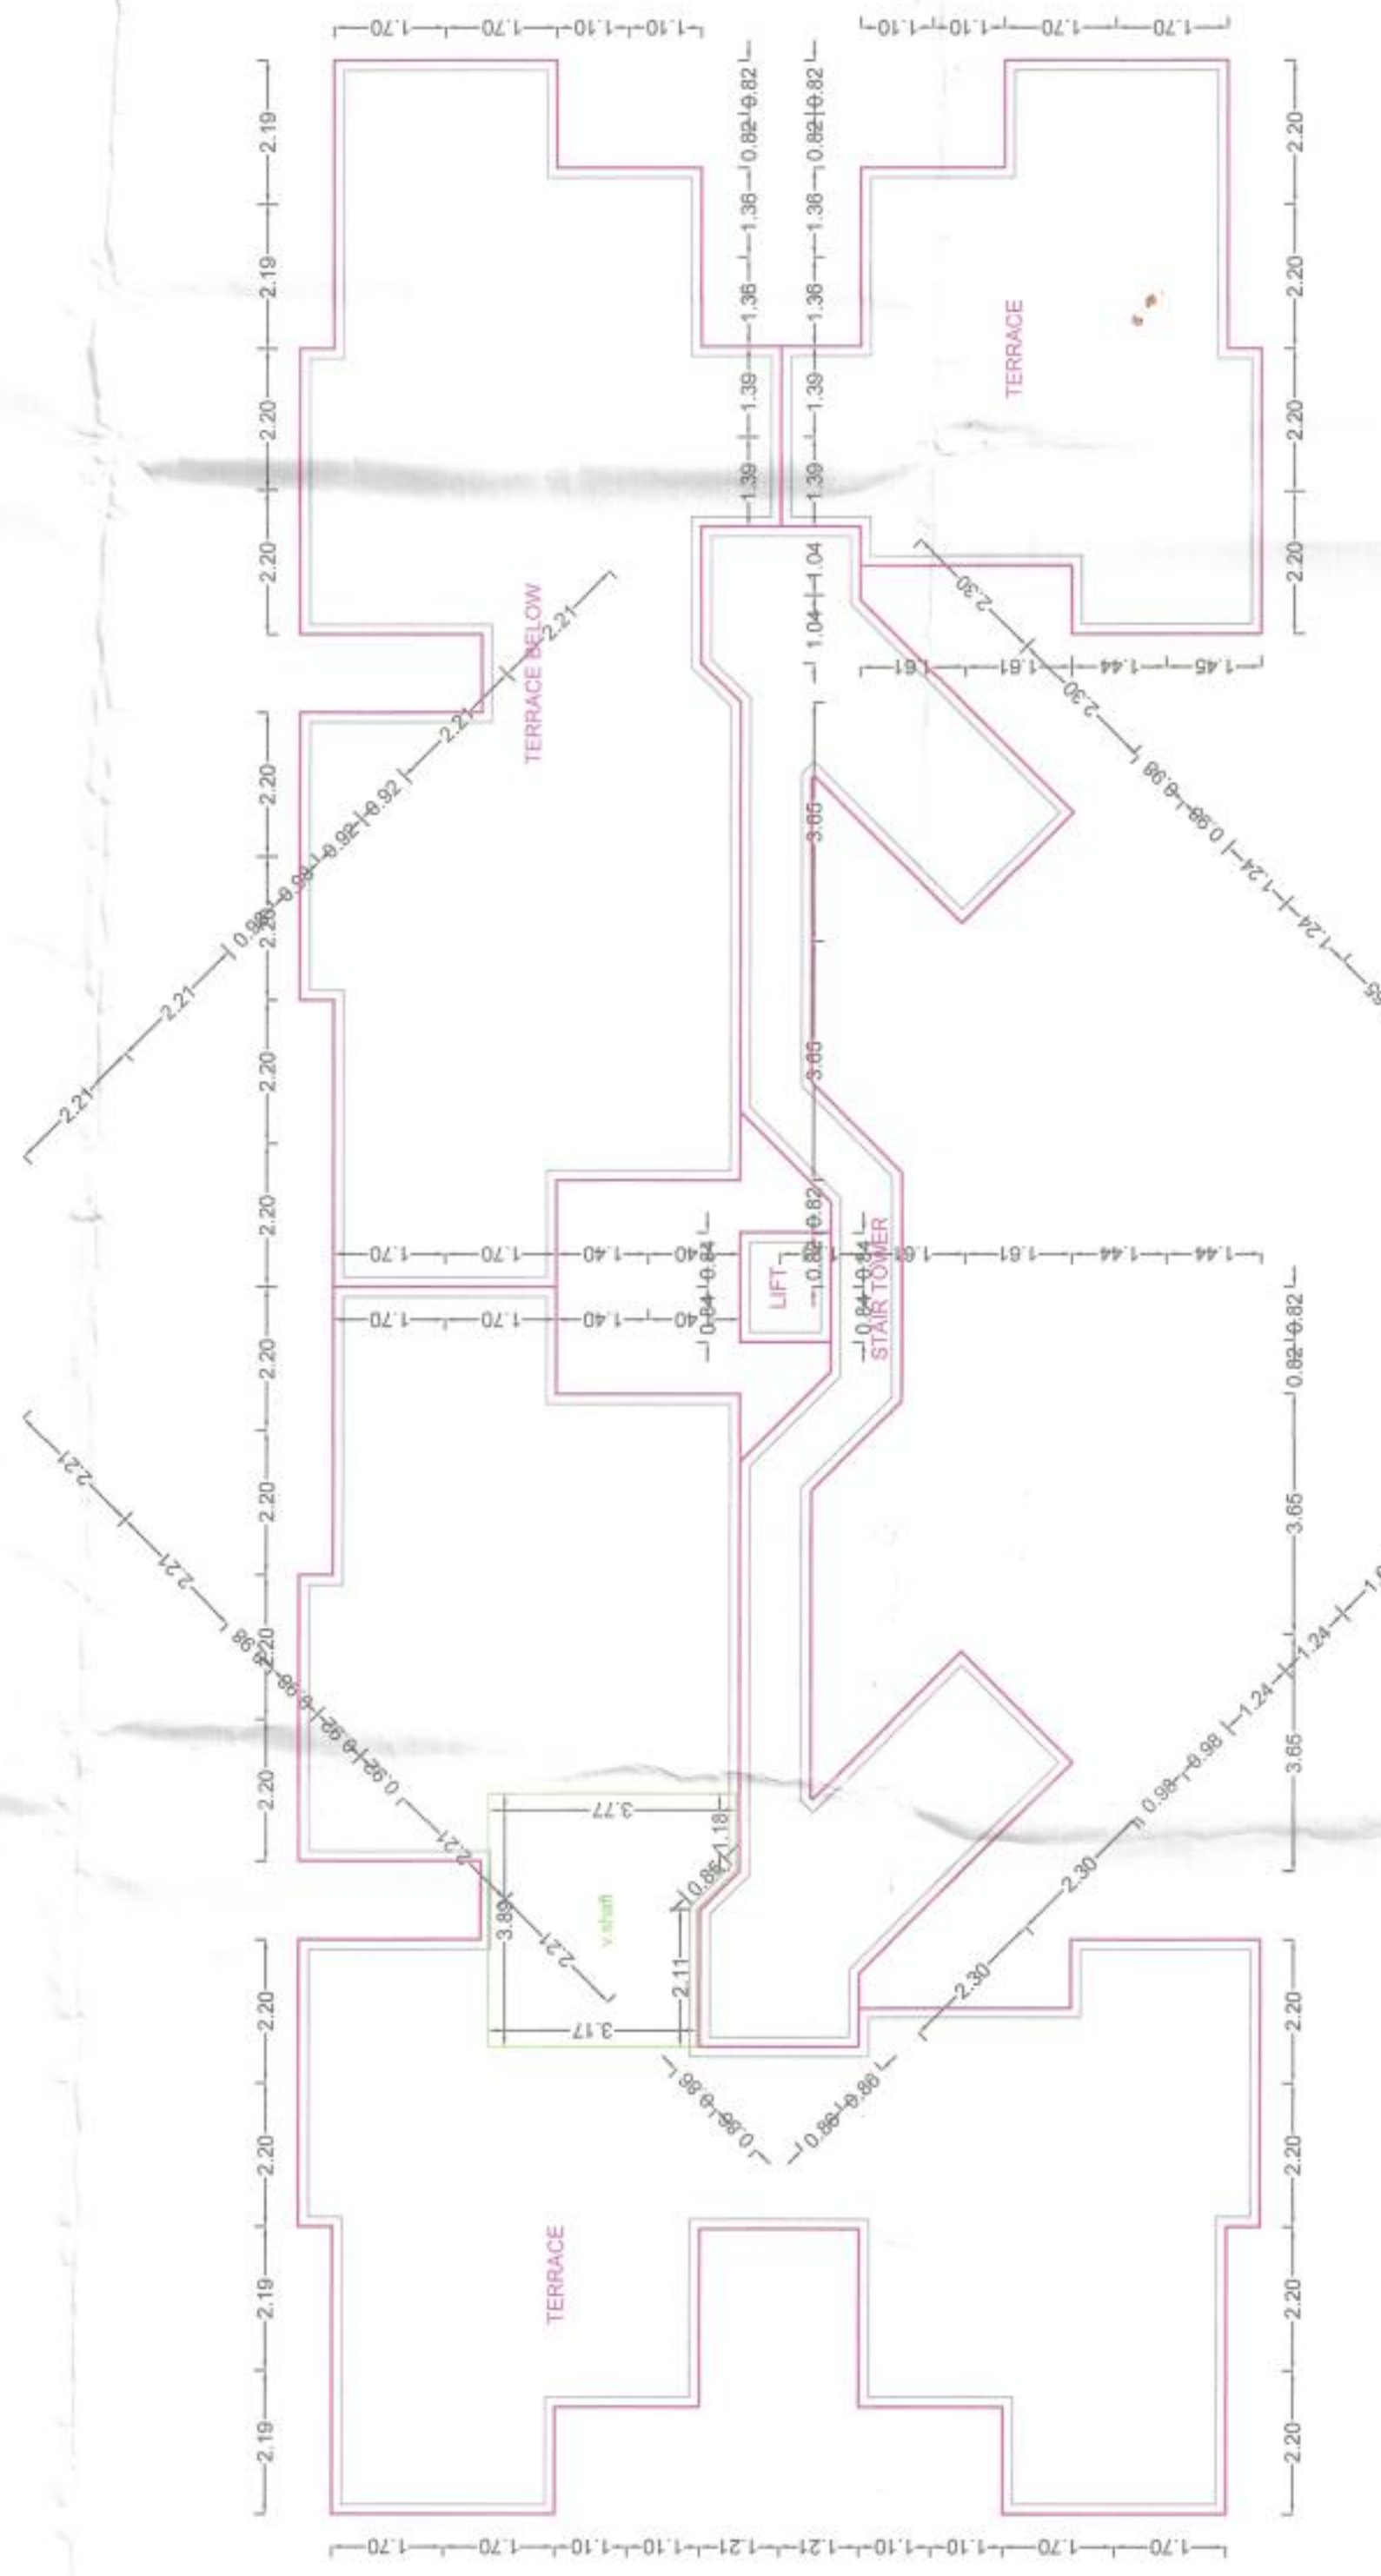

FOURTH FLOOR PLAN



GROUND FLOOR PLAN

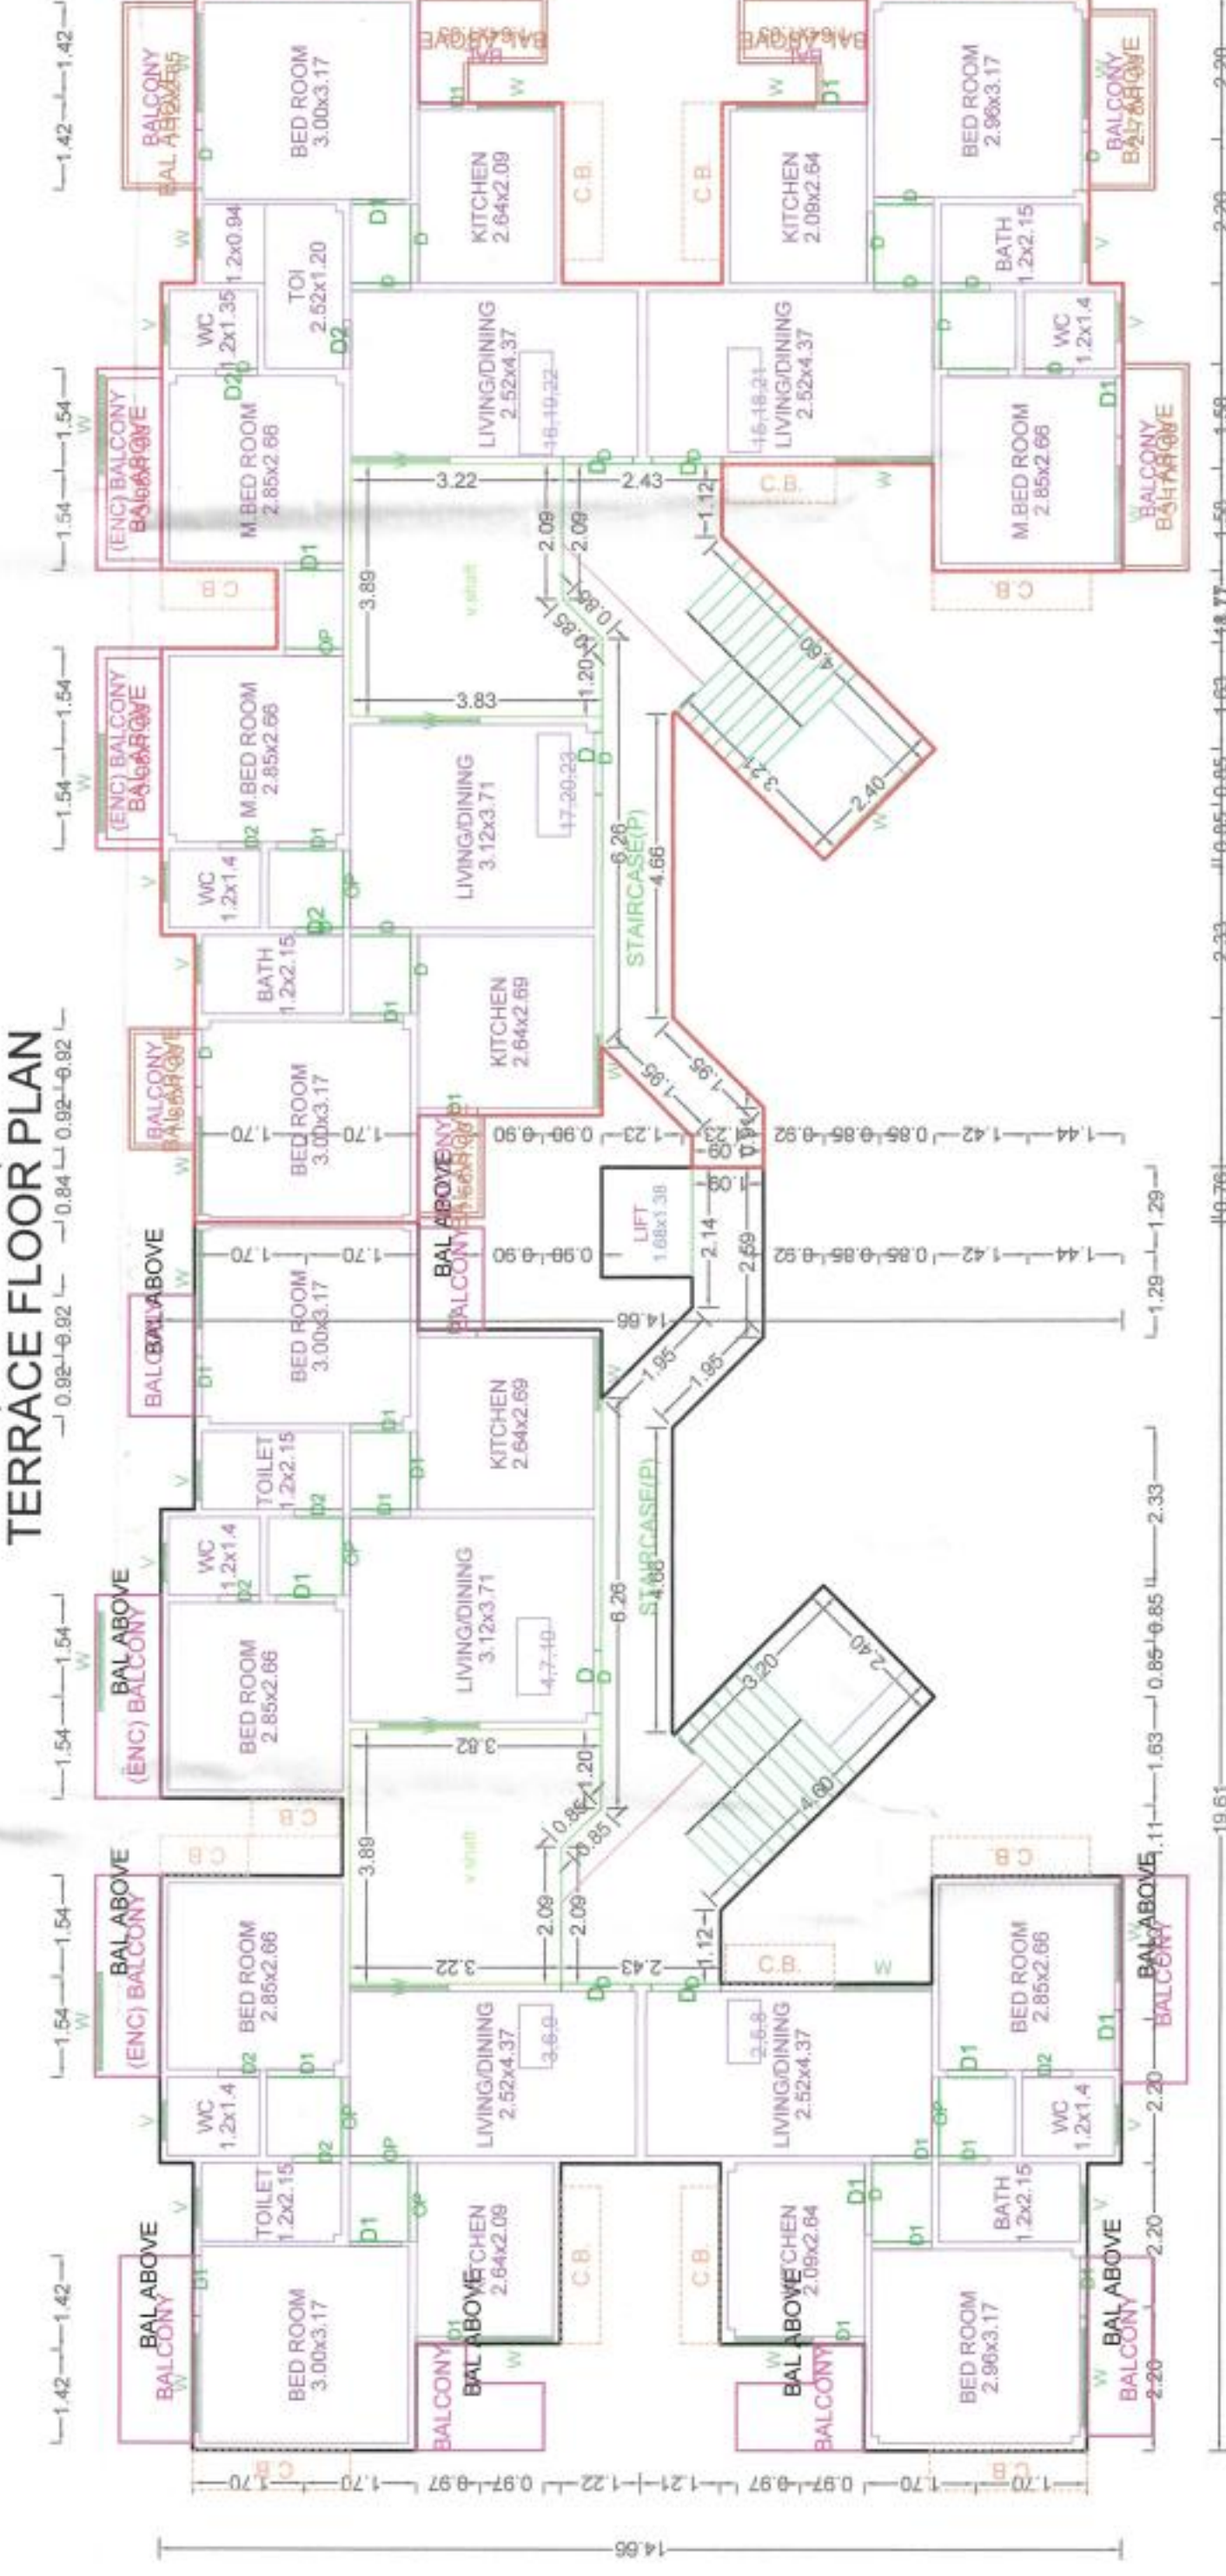

TYPICAL - 1, 2 & 3 FLOOR PLAN

VIMACO RESIDENCY/ Front Elevation

Table with 4 columns: NAME, LENGTH, HEIGHT, NOS. Rows include D1, D2, D3, D99, D100.

Table with 4 columns: NAME, LENGTH, HEIGHT, NOS. Rows include V, W, D, and others.

Administrative section containing project details, owner information, and official stamps.

Table with 4 columns: FLOOR, SIZE, AREA, TOT. AREA. Rows include Fourth Floor, Third Floor, Second Floor, First Floor, and Total.

Table with 4 columns: FLOOR, SIZE, AREA, TOT. AREA. Rows include Fourth Floor, Third Floor, Second Floor, First Floor, and Total.

Table with 4 columns: FLOOR, SIZE, AREA, TOT. AREA. Rows include Fourth Floor, Third Floor, Second Floor, First Floor, and Total.