
PLOT NO - plot no.8A 7B part

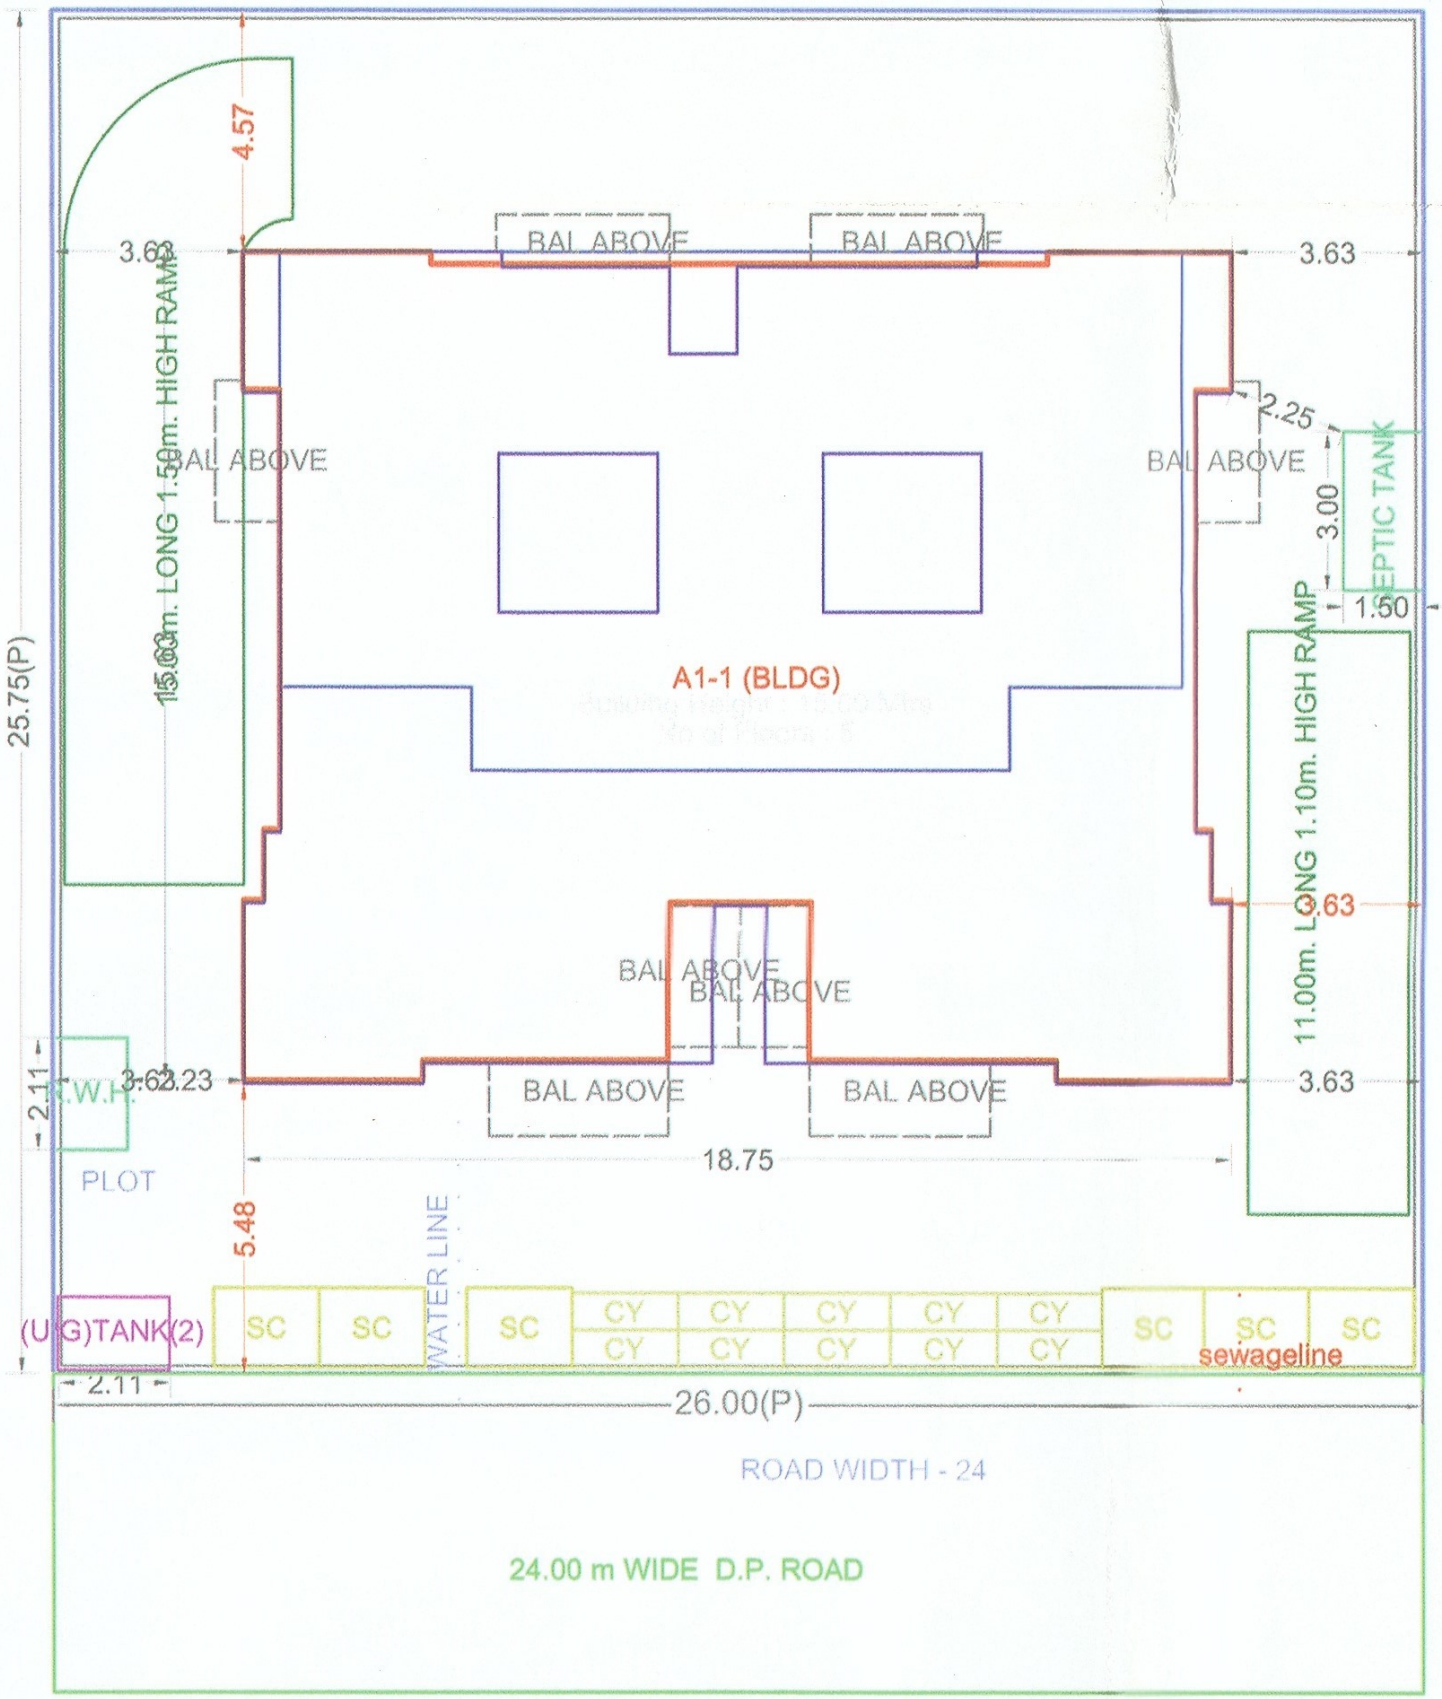

LAYOUT PLAN (Scale - 1:200)