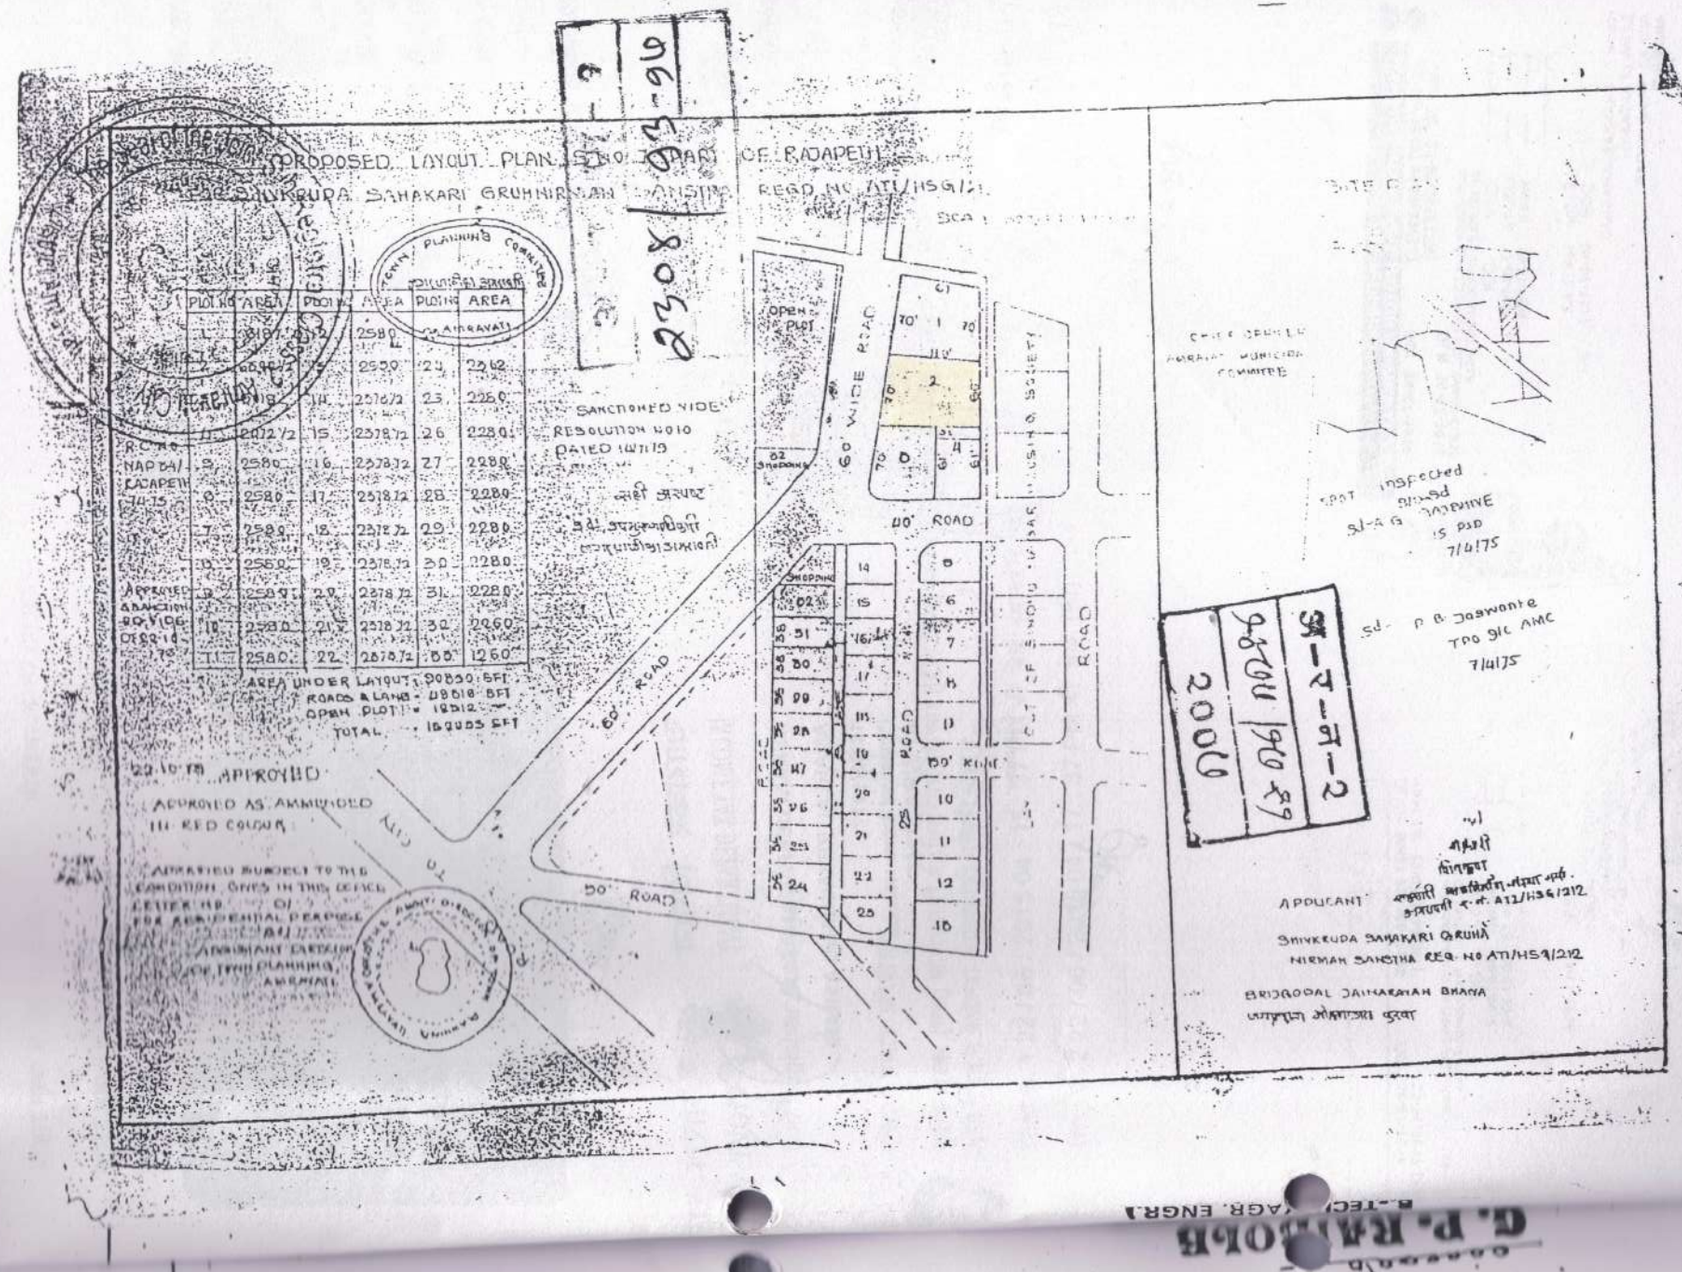

PROPOSED LAYOUT PLAN
SHIVKRUPA SAHAKARI GRUHNIRMAN SANSTHA REGD NO ATI/HSG/212
SITE PLAN
PLOT NO AREA
APPROVED SANCTION NO/VIDE OFFICE LETTER NO
AREA UNDER LAYOUT 90830 SFT
ROADS & LAND 68818 SFT
OPEN PLOT 18012
TOTAL 186985 SFT
APPROVED
APPROVED AS AMENDED IN RED COLOUR
SANCTIONED VIDE RESOLUTION NO10 DATED 18/7/19
60' WIDE ROAD
80' ROAD
50' ROAD
OPEN PLOT
SHOPPING
CITY SURVEY NO 1/1
APPLICANT
SHIVKRUPA SAHAKARI GRUHA NIRMAN SANSTHA REG NO ATI/HSG/1212
BRIJGOPAL JAIHARIHAN BHAVA
Sd- P B Jaswante TPO 9/C AMC 7/4/75
7/4/75