Disclaimer: AutoDCR is an input based software tool used by Municipal Corporations but the final approval lies with concerned Officer / Authority.

FLOOR WISE FSI STATEMENT: A (P-BUILDING)

FLOORS	FSI AREA				EXISTING FSI AREA				BALCONY					PASSAGE	STAIR	LIFT	TENEMENTS	TOTAL
	COMM.	RESI.	IND.	SPEC.	COMM.	RESI.	IND.	SPEC.	OPEN	ENC.	TOTAL	FREE15%	EXCESS					FSI AREA
TERRACE FLOOR	0.00	0.00	0.00	0.00	0.00	0.00	0.00	0.00	0.00	0.00	0.00	0.00	0.00	0.00	0.00	0.00	0	0.00
THIRD FLOOR	0.00	421.56	0.00	0.00	0.00	0.00	0.00	0.00	58.45	0.00	58.45	63.23	0.00	0.00	0.00	0.00	10	421.56
SECOND FLOOR	0.00	421.56	0.00	0.00	0.00	0.00	0.00	0.00	58.45	0.00	58.45	63.23	0.00	0.00	0.00	0.00	10	421.56
FIRST FLOOR	0.00	421.56	0.00	0.00	0.00	0.00	0.00	0.00	56.04	0.00	56.04	63.23	0.00	0.00	0.00	0.00	10	421.56
GROUND FLOOR	0.00	42.58	0.00	0.00	0.00	0.00	0.00	0.00	0.00	0.00	0.00	0.00	0.00	0.00	0.00	0.00	0	42.58
Total	0.00	1307.27	0.00	0.00	0.00	0.00	0.00	0.00	172.94	0.00	172.94	189.70	0.00	0.00	0.00	0.00	30	1307.27

ELEVATION

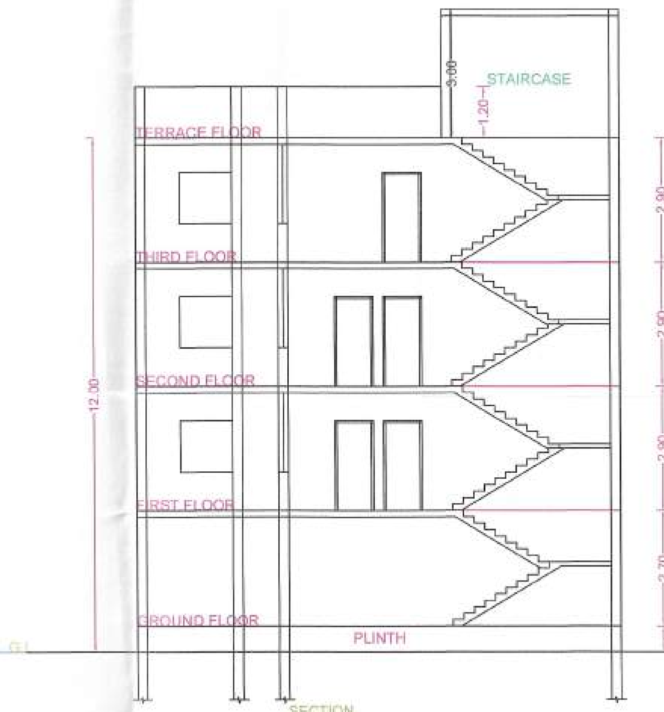

SECTION

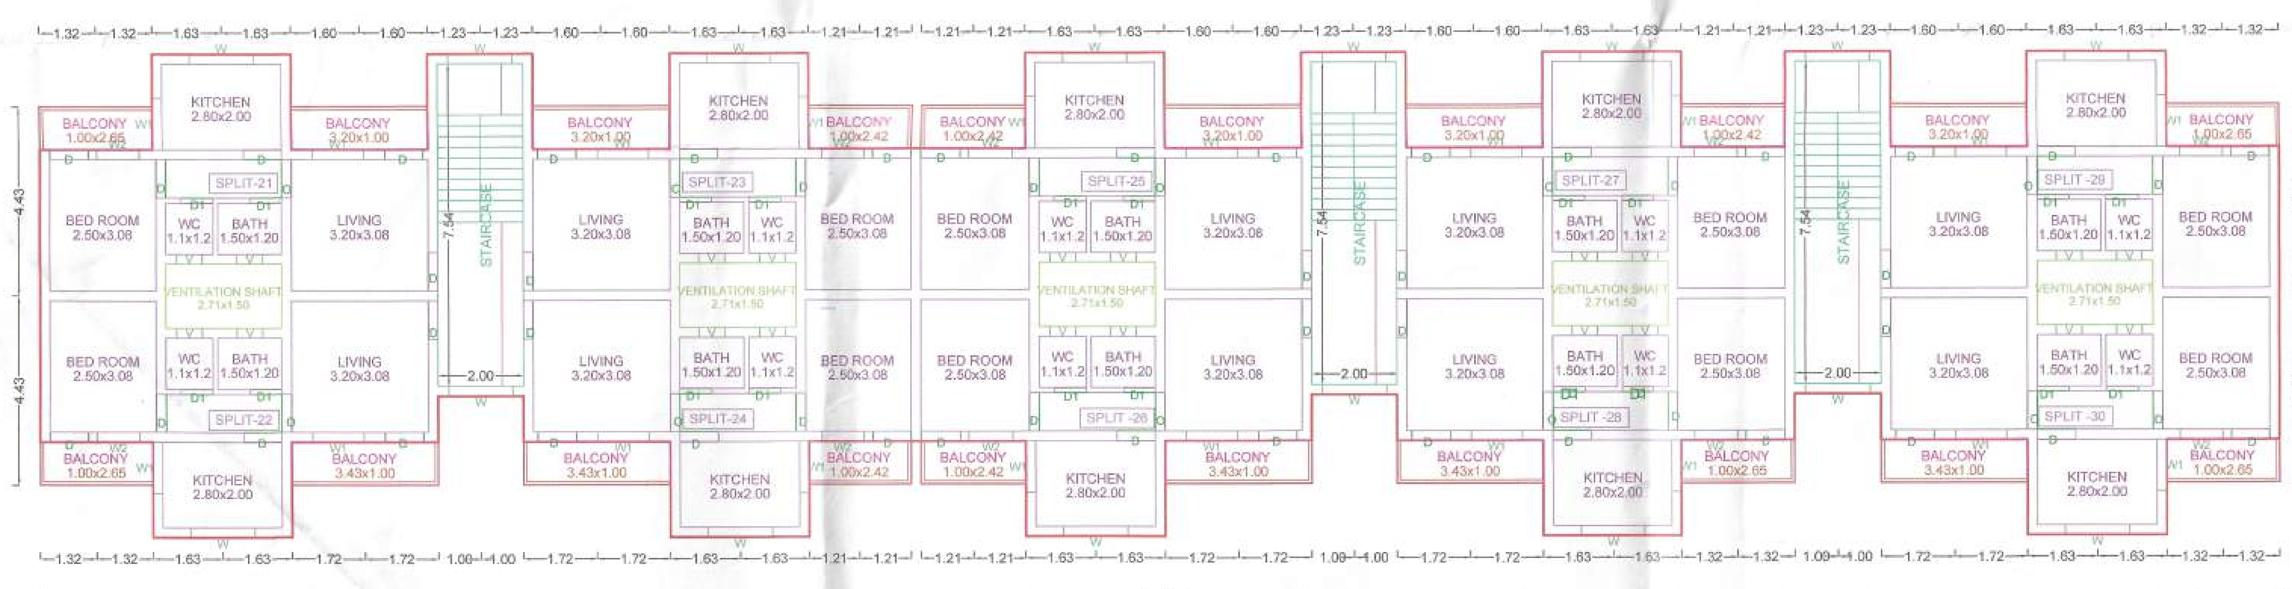

THIRD FLOOR PLAN

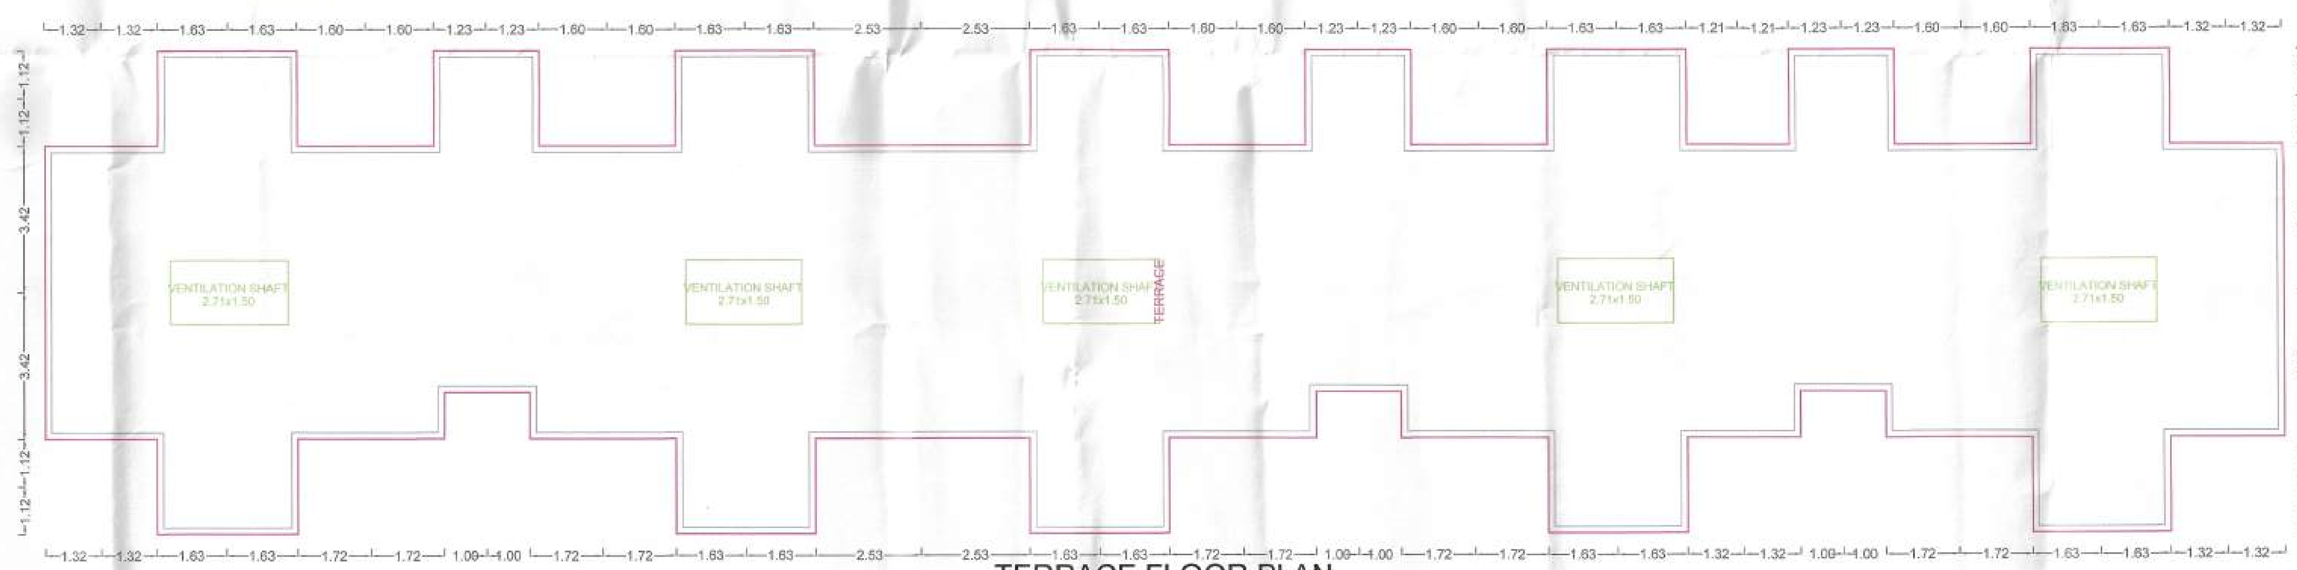

TERRACE FLOOR PLAN

BALCONY CALCULATIONS: A (P-BUILDING)

FLOOR	SIZE	AREA	TOT. AREA
THIRD FLOOR	1.00 X 2.65 X 5	13.25	58.50
	1.00 X 3.20 X 5	16.00	
	1.00 X 2.42 X 5	12.10	
	1.00 X 3.43 X 5	17.15	
SECOND FLOOR	1.00 X 2.65 X 5	13.25	58.50
	1.00 X 3.20 X 5	16.00	
	1.00 X 2.42 X 5	12.10	
	1.00 X 3.43 X 5	17.15	
FIRST FLOOR	1.00 X 2.65 X 5	13.25	56.08
	1.00 X 3.20 X 5	16.00	
	1.00 X 2.42 X 4	9.68	
	1.00 X 3.43 X 5	17.15	
Total	-	-	172.94

SCHEDULE OF OPENING: A (P-BUILDING)

NAME	LENGTH	HEIGHT	NOS.
D1	0.75	2.10	54
D	0.75	2.10	06
D	0.90	2.10	150
O	0.90	2.10	30

SCHEDULE OF OPENING: A (P-BUILDING)

NAME	LENGTH	HEIGHT	NOS.
V	0.60	0.60	60
W2	1.00	1.20	30
W1	1.20	1.20	60
W	1.50	1.20	51

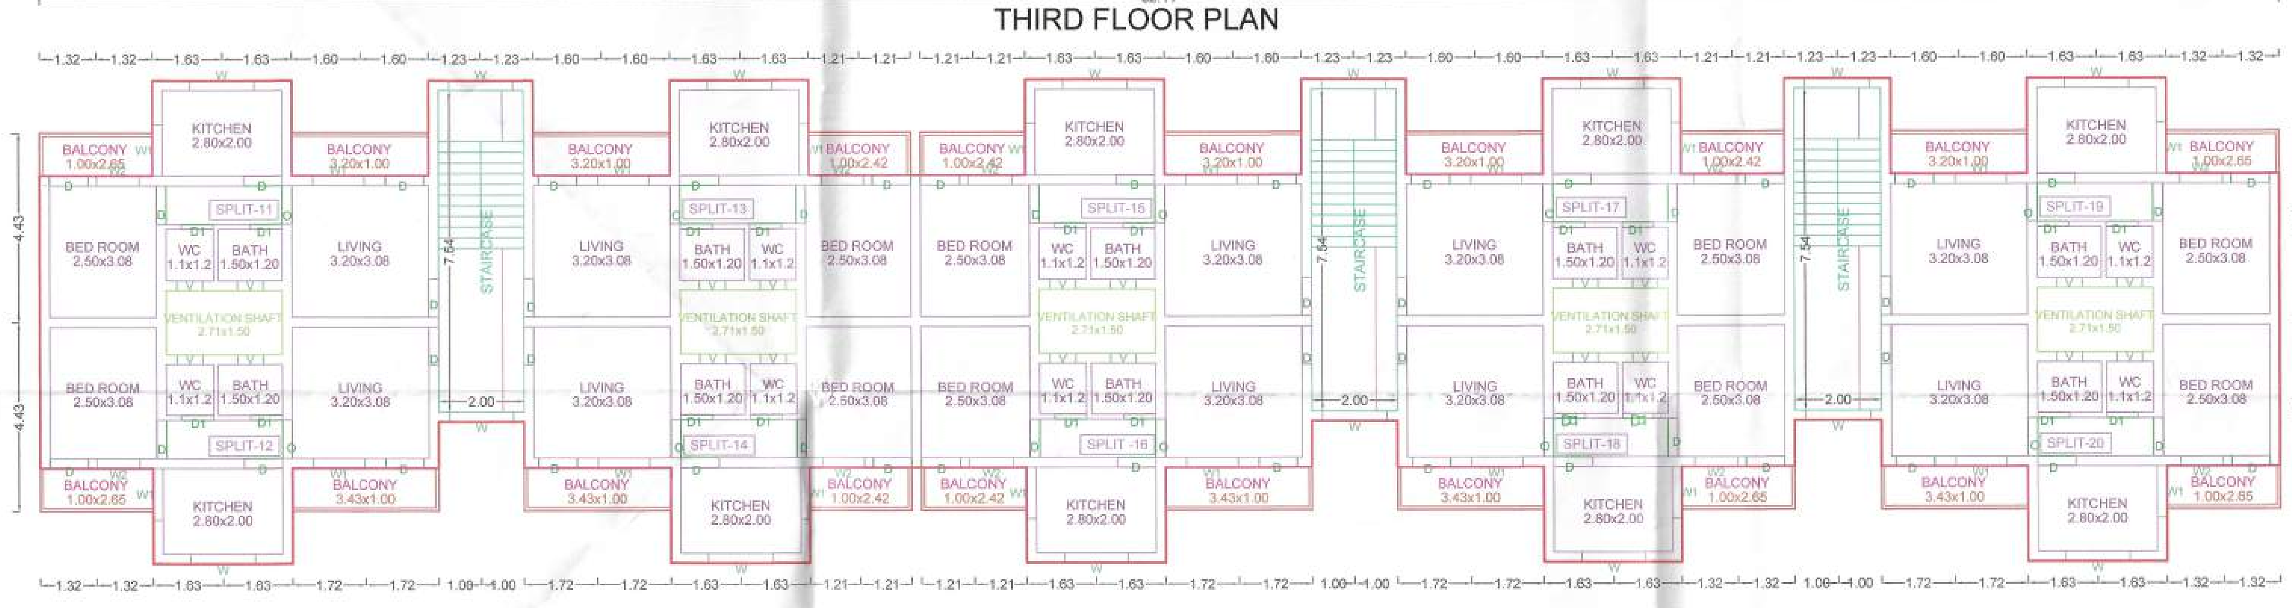

SECOND FLOOR PLAN

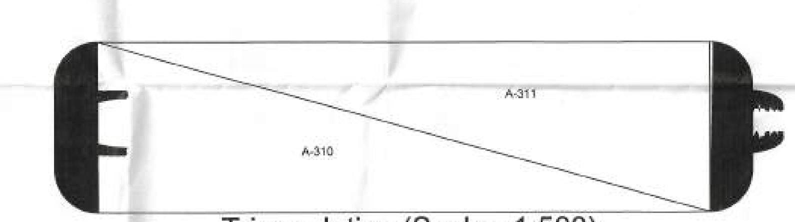

Triangulation (Scale - 1:500)

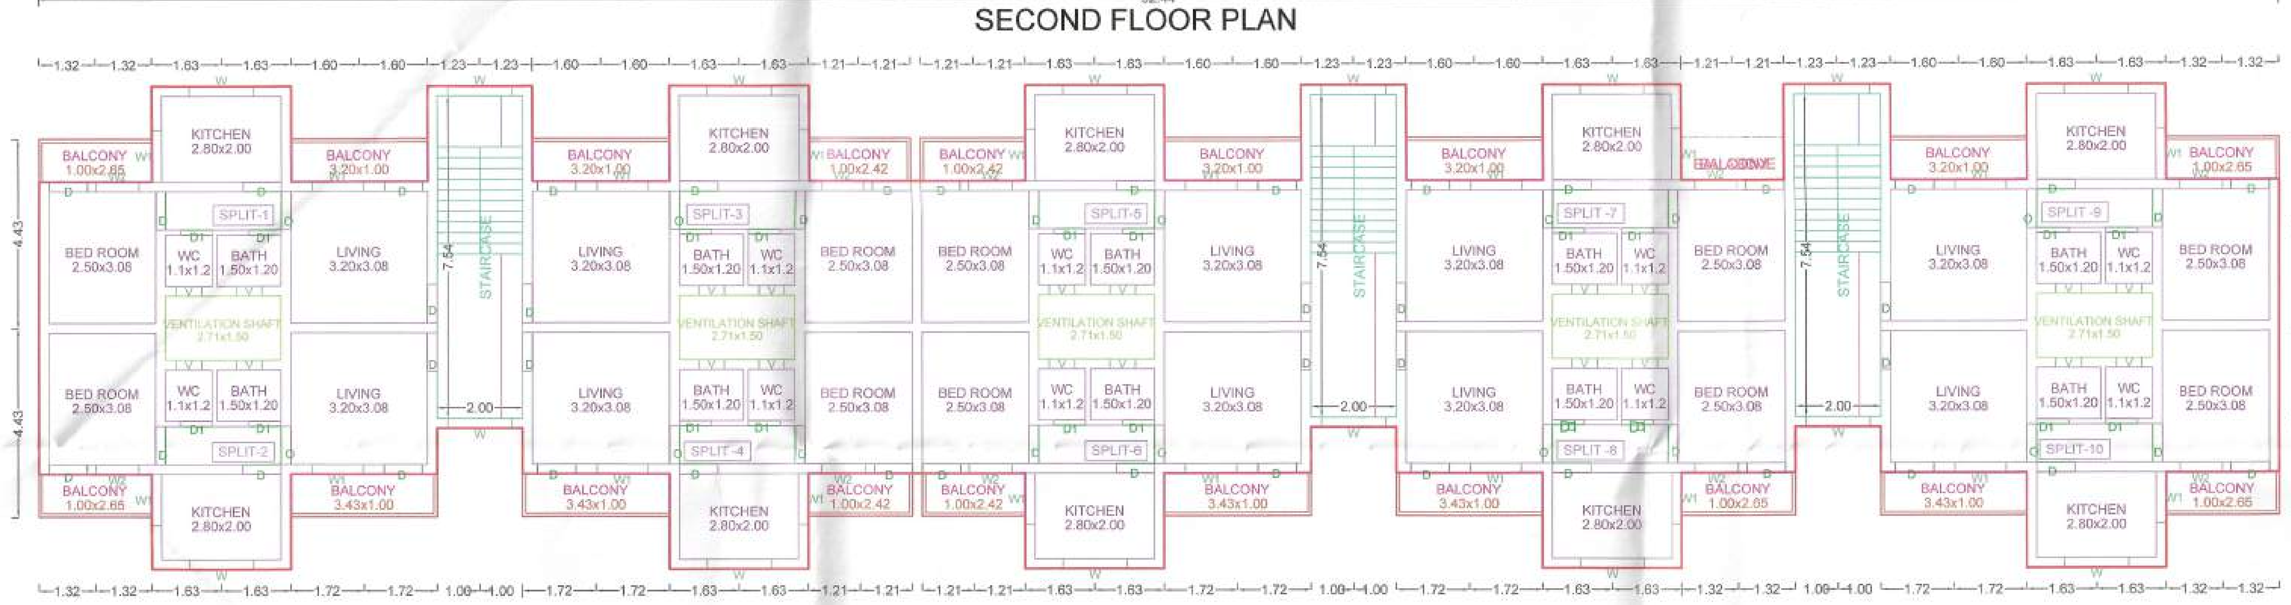

FIRST FLOOR PLAN

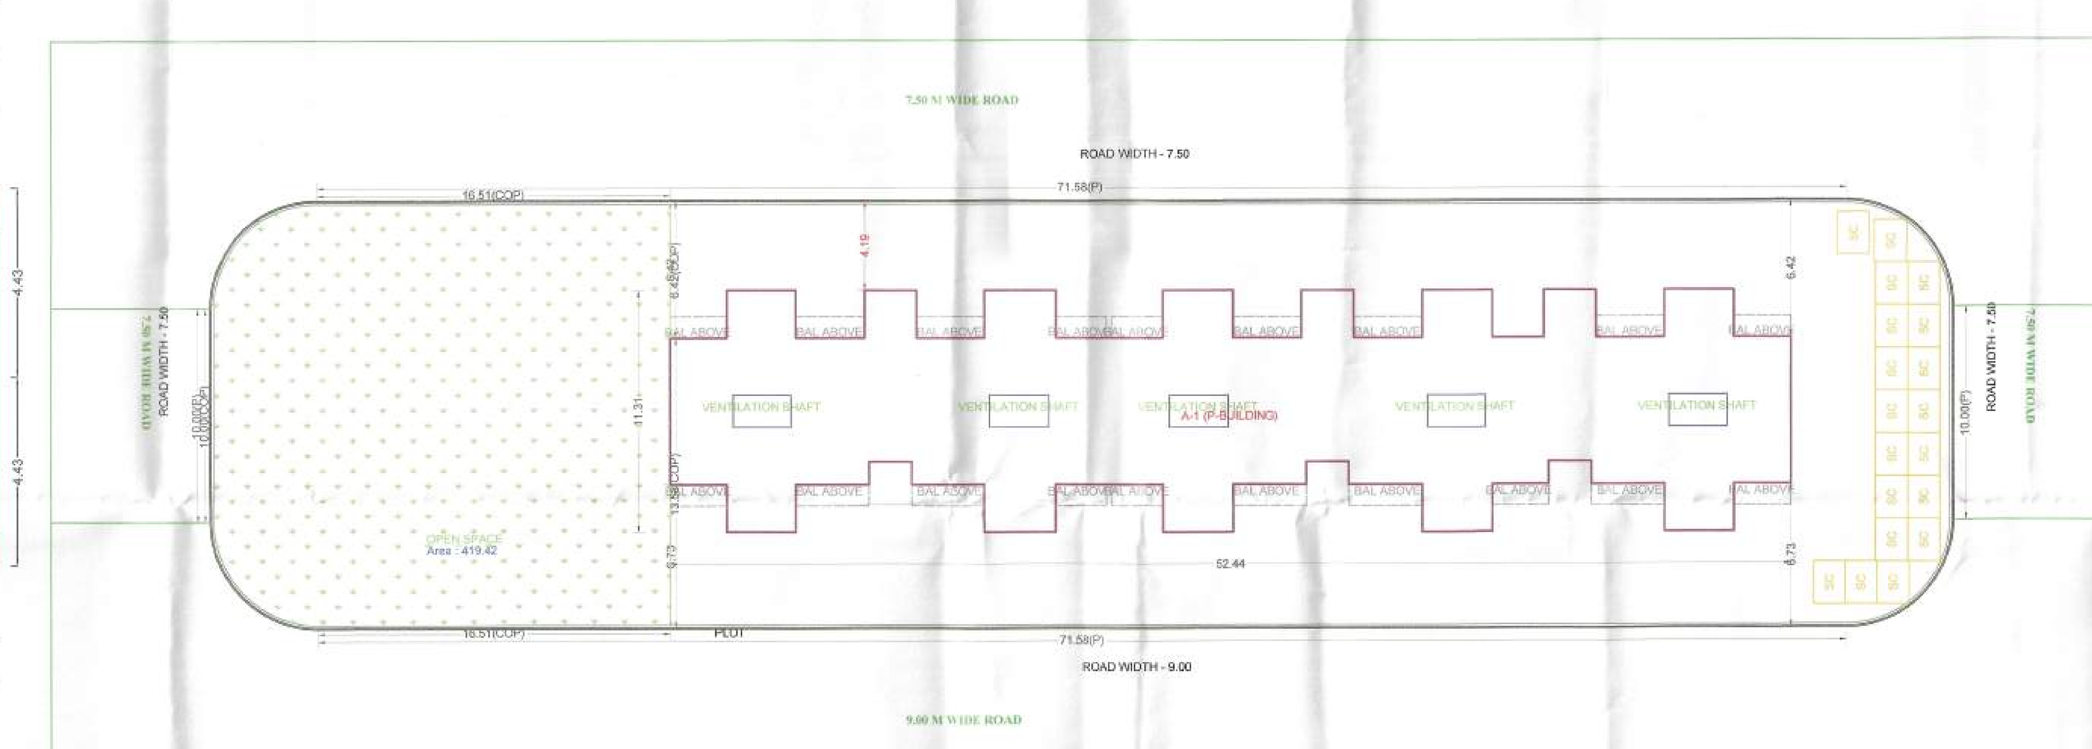

LAYOUT PLAN (Scale - 1:200)

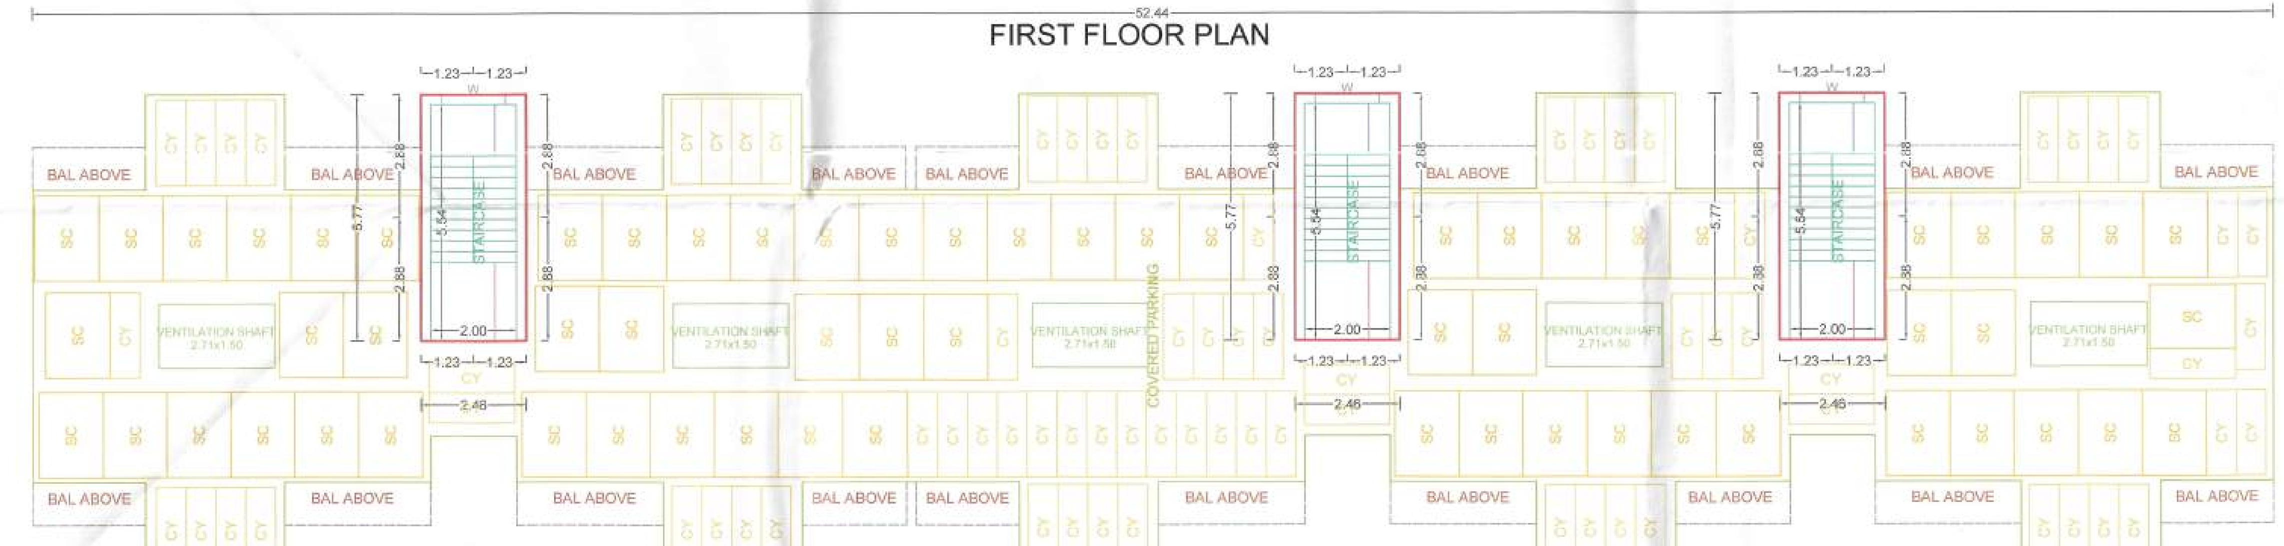

GROUND FLOOR PLAN

BUILDING WISE FSI STATEMENT

BUILDING	FSI AREA				EXISTING FSI AREA				BALCONY					PASSAGE	STAIR	LIFT	TENEMENTS	TOTAL
	COMM.	RESI.	IND.	SPEC.	COMM.	RESI.	IND.	SPEC.	OPEN	ENC.	TOTAL	FREE15%	EXCESS					FSI AREA
A-1 (P-BUILDING)	0.00	1307.27	0.00	0.00	0.00	0.00	0.00	0.00	172.94	0.00	172.94	189.70	0.00	0.00	0.00	0.00	30	1307.27
Total	0.00	1307.27	0.00	0.00	0.00	0.00	0.00	0.00	172.94	0.00	172.94	189.70	0.00	0.00	0.00	0.00	30	1307.27

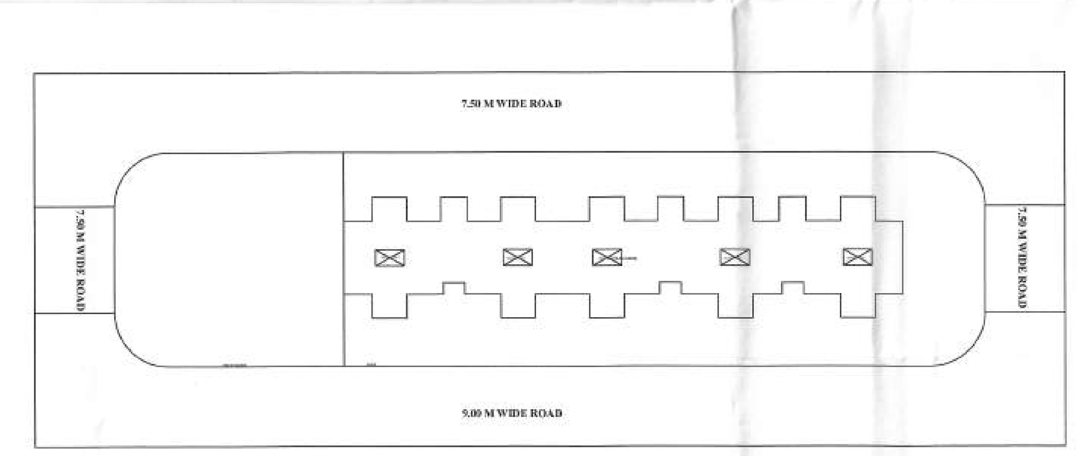

Assistant Architect and Planner
Amravati Housing & Area Development Board,
AMRAVATI.

Chief Officer
Amravati Housing & Area Development Board,
AMRAVATI.

SEAL OF APPROVAL

Valid for Proposed Construction Only

AREA STATEMENT			SQ.M.
1. AREA OF PLOT			1610.14
2. DEDUTIONS (From Gross Plot Area)			
(a) ROAD SETBACK AREA (RW)			0.00
(b) OTHERS			000.00
Total (a+b)			0.00
3. BALANCE PLOT AREA			1610.14
4. PERMISSIBLE FSI FACTOR			1.0000
PERMISSIBLE BUILT UP AREA			1500.00
5. TDR AREA			0.00
6. SPECIAL CASES FSI			0.00
7. TOTAL PERMISSIBLE BUILT UP AREA			1500.00
8. PROPOSED AREAS			
(a) PROPOSED RESIDENTIAL AREA			1307.27
(b) PROPOSED COMMERCIAL AREA			0.00
(c) PROPOSED INDUSTRIAL AREA			0.00
(d) PROPOSED SPECIAL USE AREA			0.00
TOTAL PROPOSED AREA (a+b+c+d)			1307.27
9. BALCONY AREA TAKEN IN FSI			0.00
10. EXISTING BUILT UP AREA			0.00
11. OTHERS (SUBSTRUCTURE/PROJECTIONS)			0.00
12. TOTAL BUILT UP AREA PROPOSED (8+9+10+11)			1307.27
13. CONSUMED FSI			0.81
14. PARKING STATEMENT	CAR	SCOOTER	CYCLE
(a)PARKING REQUIRED NOs.	0	60	60
(b)PARKING REQUIRED AREA	0.00	180.00	84.00
(c)PARKING PROPOSED NOs.	0	82	76
(d)PARKING PROPOSED AREA	0.00	246.00	106.40

SPECIFICATIONS

Incharge: Amravati AutoDCR Cell | Signature:

CERTIFICATE OF AREA

CERTIFIED THAT I HAVE SURVEYED THE PLOT UNDER REFERENCE ON ________ AND THAT THE DIMENTIONS OF THE SIDES, ETC. OF THE PLOT STATED ON THE PLAN ARE AS MEASURED ON THE SITE AND THE AREA SO WORKED OUT IS __________ SQUARE METRES AND TALLIES WITH THE AREA STATED IN THE DOCUMENT OF OWNERSHIP / TOWN PLANNING SCHEME RECORDS.

SIGN OF ARCHITECT/ENGINEER/SUPERVISOR

LEGEND

- PLOT BOUNDARY SHOWN THICK BLACK
- PROPOSED WORK SHOWN RED FILLED IN
- DRAINAGE LINE SHOWN RED DOTTED
- WATERLINE SHOWN BLUE DOTTED
- EXISTING TO BE RETAINED HATCHED
- DEMOLISHION SHOWN HATCHED YELLOW

OWNER'S NAME

CEO MHADA

PROJECT INFORMATION

PLOT NO : P | SURVEY NO.: 56/A,57/1,58
VILLAGE : Akoli | LOCATION : Non-Congested

PROJECT TYPE: Proposed Development [Residential]

CONSULTANT NAME

Rajendra Ramjiwan Gattani(Architect)
Regd. No. : CA/89/12346
Near Ekvira devi, Mangalkaryalaya
Janardhan peth, Amravati.Janardhan peth,
Amravati.

JOB NO.	DRG.NO.	SCALE	DRAWN BY	CHECKED BY
		1:100		

INWARD NO.	AMC/TEMP/0784/16	DATE	07-07-2016
KEY NO.	¥±§,©±¨	SHEET NO.	1 / 1

This is a system generated drawing as per the soft copy submitted by the Architect/ License Engineer

PRODUCED BY AN AUTODESK EDUCATIONAL PRODUCT