Disclaimer: AutoDCR is an input based software tool used by Municipal Corporations but the final approval lies with concerned Officer / Authority.

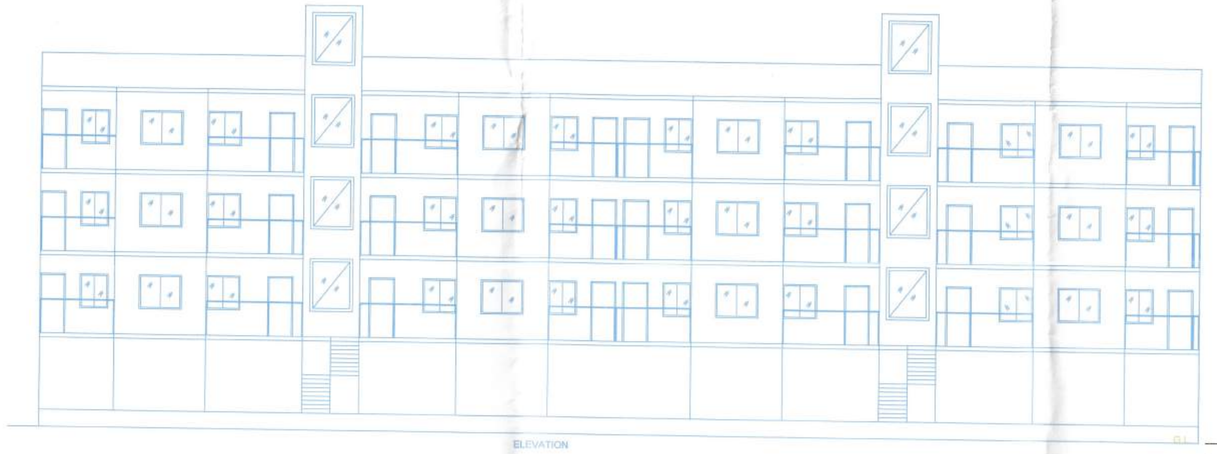

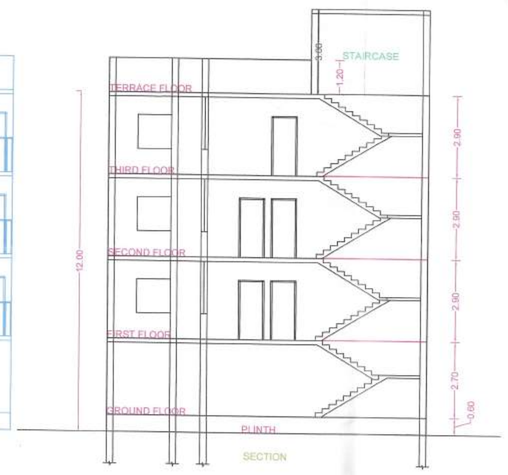

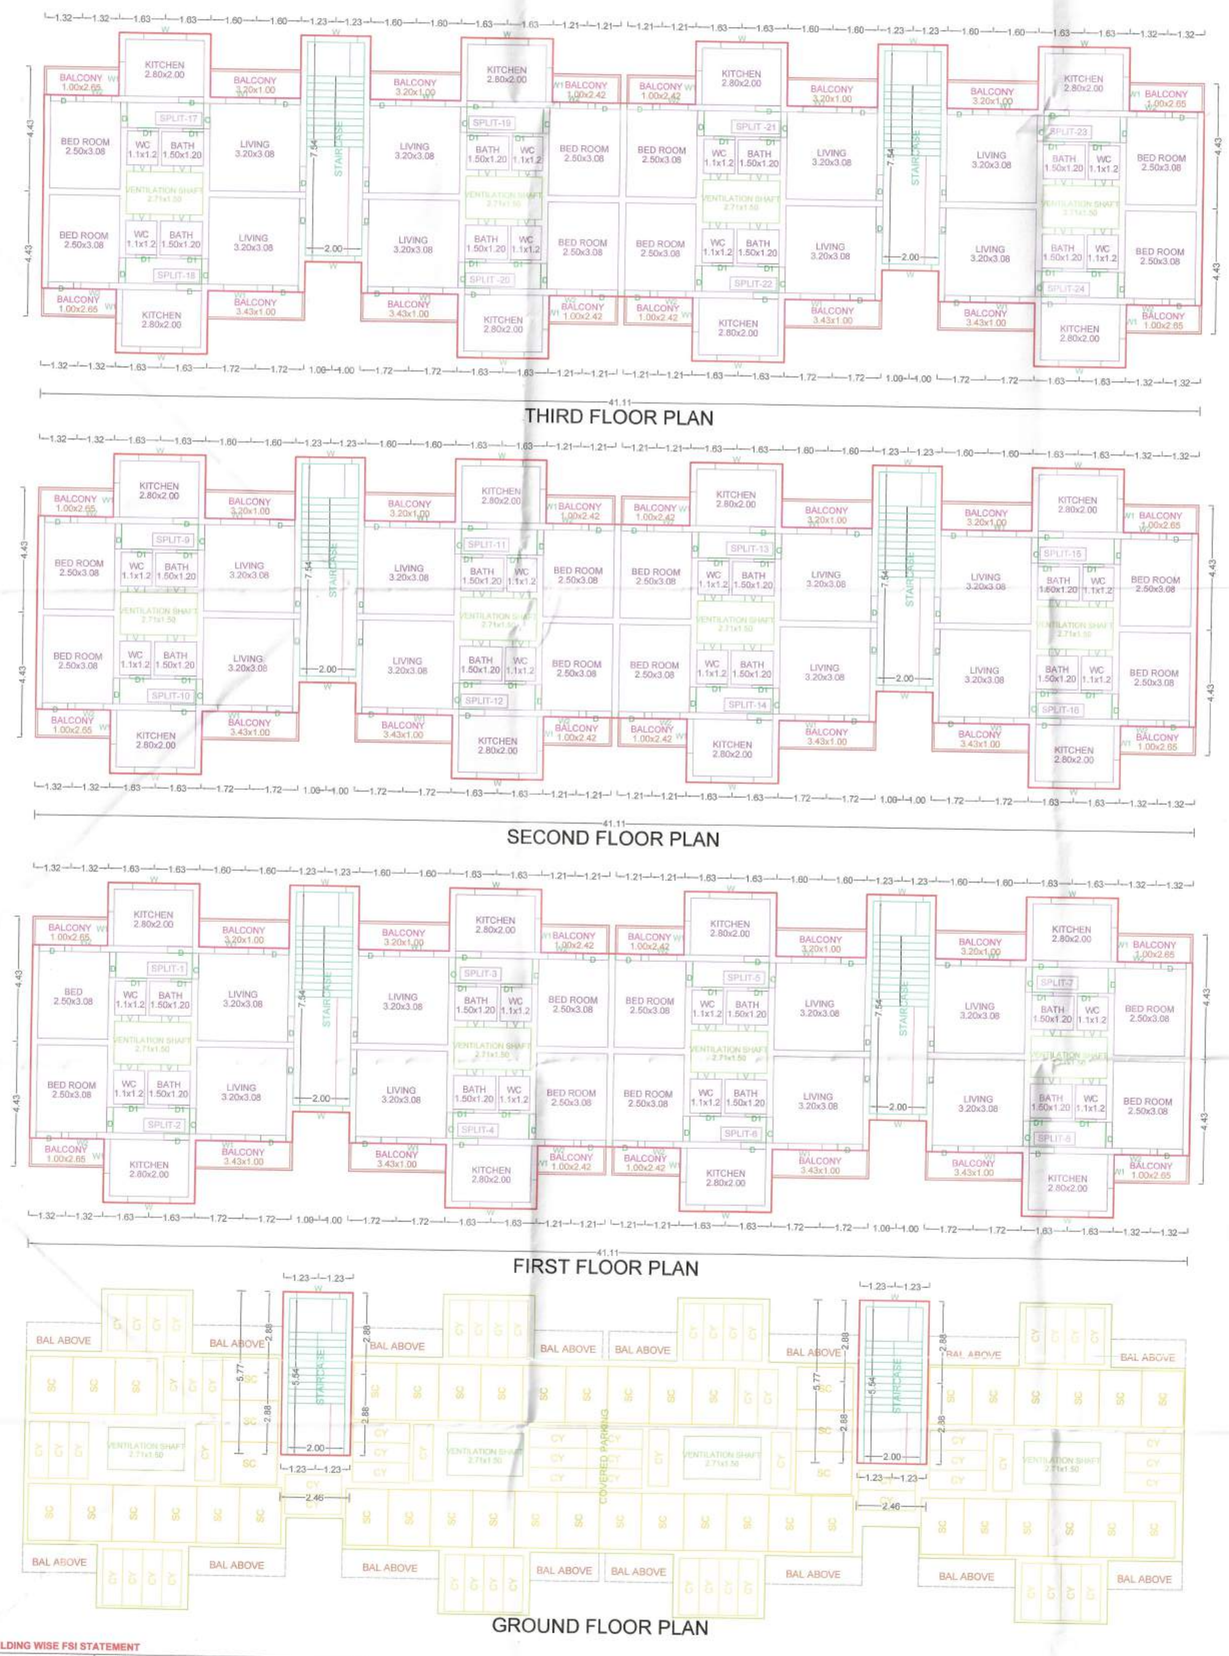

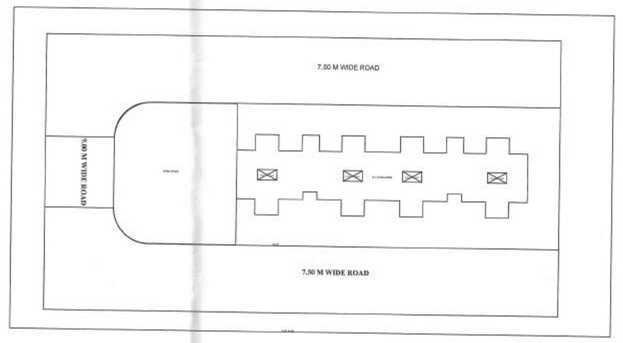

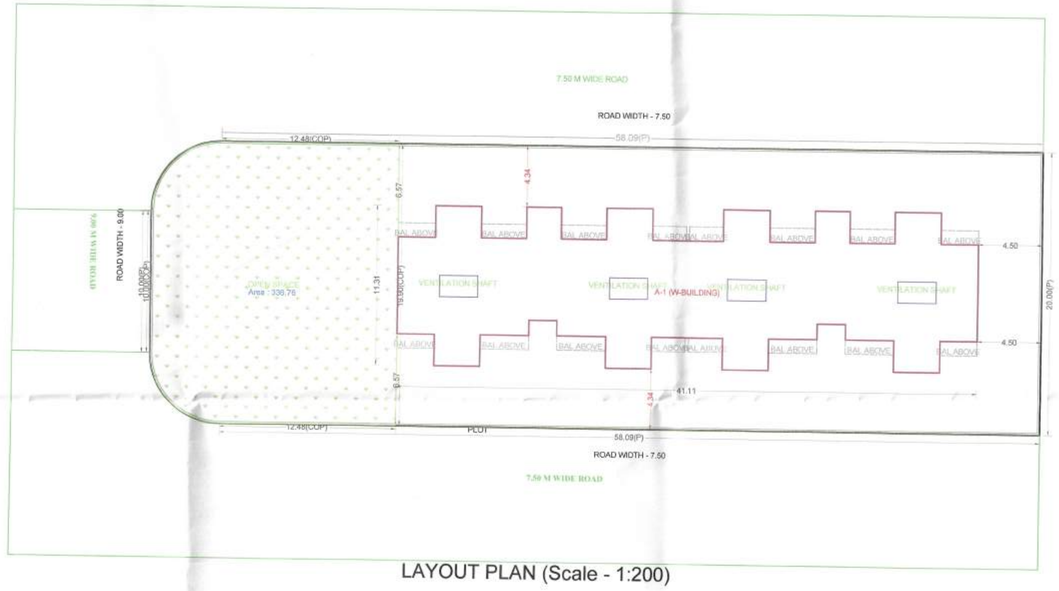

LAYOUT PLAN (Scale - 1:200)

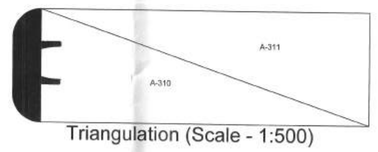

Triangulation (Scale - 1:500)

A-304	0.50
A-305	0.50
A-306	0.50
A-307	1.04
A-308	0.50
A-309	0.50
A-310	580.90
A-311	580.90
Total (PLOT)	1251.07

FLOOR WISE FSI STATEMENT: A (W-BUILDING)

FLOORS	FSI AREA				EXISTING FSI AREA				BALCONY					PASSAGE	STAIR	LIFT	TENEMENTS	TOTAL
	COMM.	RESI.	IND.	SPEC.	COMM.	RESI.	IND.	SPEC.	OPEN	ENC.	TOTAL	FREE15%	EXCESS					FSI AREA
TERRACE FLOOR	0.00	0.00	0.00	0.00	0.00	0.00	0.00	0.00	0.00	0.00	0.00	0.00	0.00	0.00	0.00	0.00	0	0.00
THIRD FLOOR	0.00	330.12	0.00	0.00	0.00	0.00	0.00	0.00	46.76	0.00	46.76	49.52	0.00	0.00	0.00	0.00	8	330.12
SECOND FLOOR	0.00	330.12	0.00	0.00	0.00	0.00	0.00	0.00	46.76	0.00	46.76	49.52	0.00	0.00	0.00	0.00	8	330.12
FIRST FLOOR	0.00	330.12	0.00	0.00	0.00	0.00	0.00	0.00	46.76	0.00	46.76	49.52	0.00	0.00	0.00	0.00	8	330.12
GROUND FLOOR	0.00	28.39	0.00	0.00	0.00	0.00	0.00	0.00	0.00	0.00	0.00	0.00	0.00	0.00	0.00	0.00	0	28.39
Total	0.00	1018.76	0.00	0.00	0.00	0.00	0.00	0.00	140.28	0.00	140.28	148.56	0.00	0.00	0.00	0.00	24	1018.76

BALCONY CALCULATIONS: A (W-BUILDING)

FLOOR	SIZE	AREA	TOT. AREA
THIRD FLOOR	1.00 X 2.65 X 4	10.60	46.80
	1.00 X 3.20 X 4	12.80	
	1.00 X 2.42 X 4	9.68	
	1.00 X 3.43 X 4	13.72	
SECOND FLOOR	1.00 X 2.65 X 4	10.60	46.80
	1.00 X 3.20 X 4	12.80	
	1.00 X 2.42 X 4	9.68	
	1.00 X 3.43 X 4	13.72	
FIRST FLOOR	1.00 X 2.65 X 4	10.60	46.80
	1.00 X 3.20 X 4	12.80	
	1.00 X 2.42 X 4	9.68	
	1.00 X 3.43 X 4	13.72	
Total	-	-	140.28

SCHEDULE OF OPENING: A (W-BUILDING)

NAME	LENGTH	HEIGHT	NOS.
D1	0.75	2.10	48
D	0.90	2.10	120
O	0.90	2.10	24

SCHEDULE OF OPENING: A (W-BUILDING)

NAME	LENGTH	HEIGHT	NOS.
V	0.60	0.60	48
W2	1.00	1.20	24
W1	1.20	1.20	48
W	1.50	1.20	38

BUILDING WISE FSI STATEMENT

BUILDING	FSI AREA				EXISTING FSI AREA				BALCONY					PASSAGE	STAIR	LIFT	TENEMENTS	TOTAL
	COMM.	RESI.	IND.	SPEC.	COMM.	RESI.	IND.	SPEC.	OPEN	ENC.	TOTAL	FREE15%	EXCESS					FSI AREA
A-1 (W-BUILDING)	0.00	1018.76	0.00	0.00	0.00	0.00	0.00	0.00	140.28	0.00	140.28	148.56	0.00	0.00	0.00	0.00	24	1018.76
Total	0.00	1018.76	0.00	0.00	0.00	0.00	0.00	0.00	140.28	0.00	140.28	148.56	0.00	0.00	0.00	0.00	24	1018.76

Valid for Proposed Construction Only

- मंजूर -

अधुरत, स.सं.न.र./अभ्या/यो/ई... 20-6-2016
चे आदेशान्वये इमारत परवाना व ओर्थ प्रमाणपत्र
क.अभ्या/स.सं.न.र./बां.प्र/इमा 5302-ई 3-2-2017
पोटेंट अधीन अनुसरून अपार्टमेंट इमारत नगरपरिषद नाशिक
याने दुरुस्ती सुधिस्थापना मंजुरी देण्यात येत आ

सहायक संचालक नगररचना
नियंत्रण पथिकरण, अमरावती

SEAL OF APPROVAL

AREA STATEMENT	SQ.M.
1. AREA OF PLOT	1251.07
2. DEDUCTIONS (From Gross Plot Area)	
(a) ROAD SETBACK AREA (RW)	0.00
(b) OTHERS	000.00
Total (a+b)	0.00
3. BALANCE PLOT AREA	1251.07
4. PERMISSIBLE FSI FACTOR	1.0000
PERMISSIBLE BUILT UP AREA	1251.07
5. TDR AREA	0.00
6. SPECIAL CASES FSI	0.00
7. TOTAL PERMISSIBLE BUILT UP AREA	1251.07
8. PROPOSED AREAS	
(a) PROPOSED RESIDENTIAL AREA	1018.76
(b) PROPOSED COMMERCIAL AREA	0.00
(c) PROPOSED INDUSTRIAL AREA	0.00
(d) PROPOSED SPECIAL USE AREA	0.00
TOTAL PROPOSED AREA (a+b+c+d)	1018.76
9. BALCONY AREA TAKEN IN FSI	0.00
10. EXISTING BUILT UP AREA	0.00
11. OTHERS (SUBSTRUCTURE/PROJECTIONS)	0.00
12. TOTAL BUILT UP AREA PROPOSED (8+9+10+11)	1018.76
13. CONSUMED FSI	0.81

14. PARKING STATEMENT	CAR	SCOOTER	CYCLE
(a)PARKING REQUIRED NOs.	0	48	48
(b)PARKING REQUIRED AREA	0.00	144.00	67.20
(c)PARKING PROPOSED NOs.	0	48	64
(d)PARKING PROPOSED AREA	0.00	144.00	89.60

SPECIFICATIONS

Incharge: Amravati AutoDCR Cell | Signature:

CERTIFICATE OF AREA

CERTIFIED THAT I HAVE SURVEYED THE PLOT UNDER REFERENCE ON ____ AND THAT THE DIMENTIONS OF THE SIDES, ETC. OF THE PLOT STATED ON THE PLAN ARE AS MEASURED ON THE SITE AND THE AREA SO WORKED OUT IS ____ SQUARE METRES AND TALLIES WITH THE AREA STATED IN THE DOCUMENT OF OWNERSHIP / TOWN PLANNING SCHEME RECORDS.

SIGN OF ARCHITECT/ENGINEER/SUPERVISOR

LEGEND

PLOT BOUNDARY SHOWN THICK BLACK
PROPOSED WORK SHOWN RED FILLED IN
DRAINAGE LINE SHOWN RED DOTTED
WATERLINE SHOWN BLUE DOTTED
EXISTING TO BE RETAINED HATCHED
DEMOLISHION SHOWN HATCHED YELLOW

OWNER'S NAME

CEO MHADA

PROJECT INFORMATION

PLOT NO. : W | SURVEY NO.: 56/A,57/1,58
VILLAGE : Akoli | LOCATION : Non-Congested

PROJECT TYPE: Proposed Development [Residential]

CONSULTANT NAME

Rajendra Ramjiwan Gattani(Architect)
Regd No. : CA/99/12346
Near Ekvira devi, Mangikaryalaya
Janardhan peth, Amravati,Janardhan peth,
Amravati.

JOB NO.	DRG.NO.	SCALE	DRAWN BY	CHECKED BY
		1:100		
INWARD NO.	AMC/TEMP/0703216	DATE	07-07-2016	
KEY NO.	¥dj_6s`	SHEET NO.	1 / 1	

Assistant Architect and Planner
Amravati Housing & Area Development Board, Amravati (M.S.)

Chief Officer
Amravati Housing & Area Development Board, AMRAVATI.

This is a system generated drawing as per the soft copy submitted by the Architect/ License Engineer

PRODUCED BY AN AUTODESK EDUCATIONAL PRODUCT
PRODUCED BY AN AUTODESK EDUCATIONAL PRODUCT
PRODUCED BY AN AUTODESK EDUCATIONAL PRODUCT