


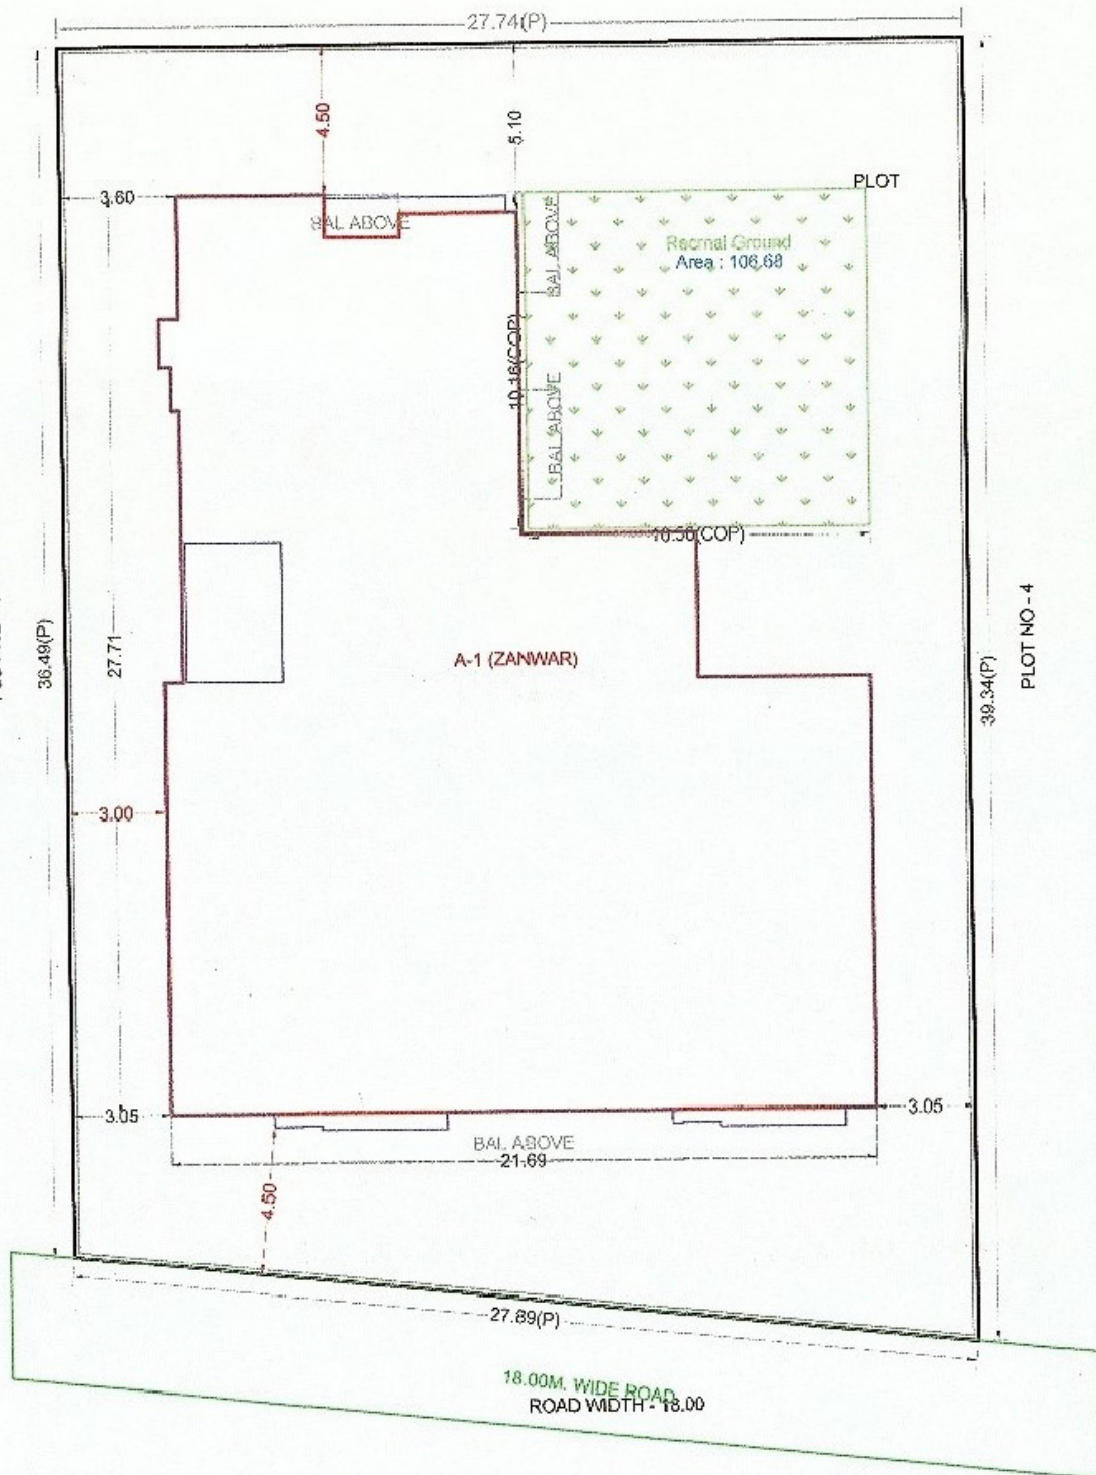

LAYOUT PLAN (Scale - 1:200)