


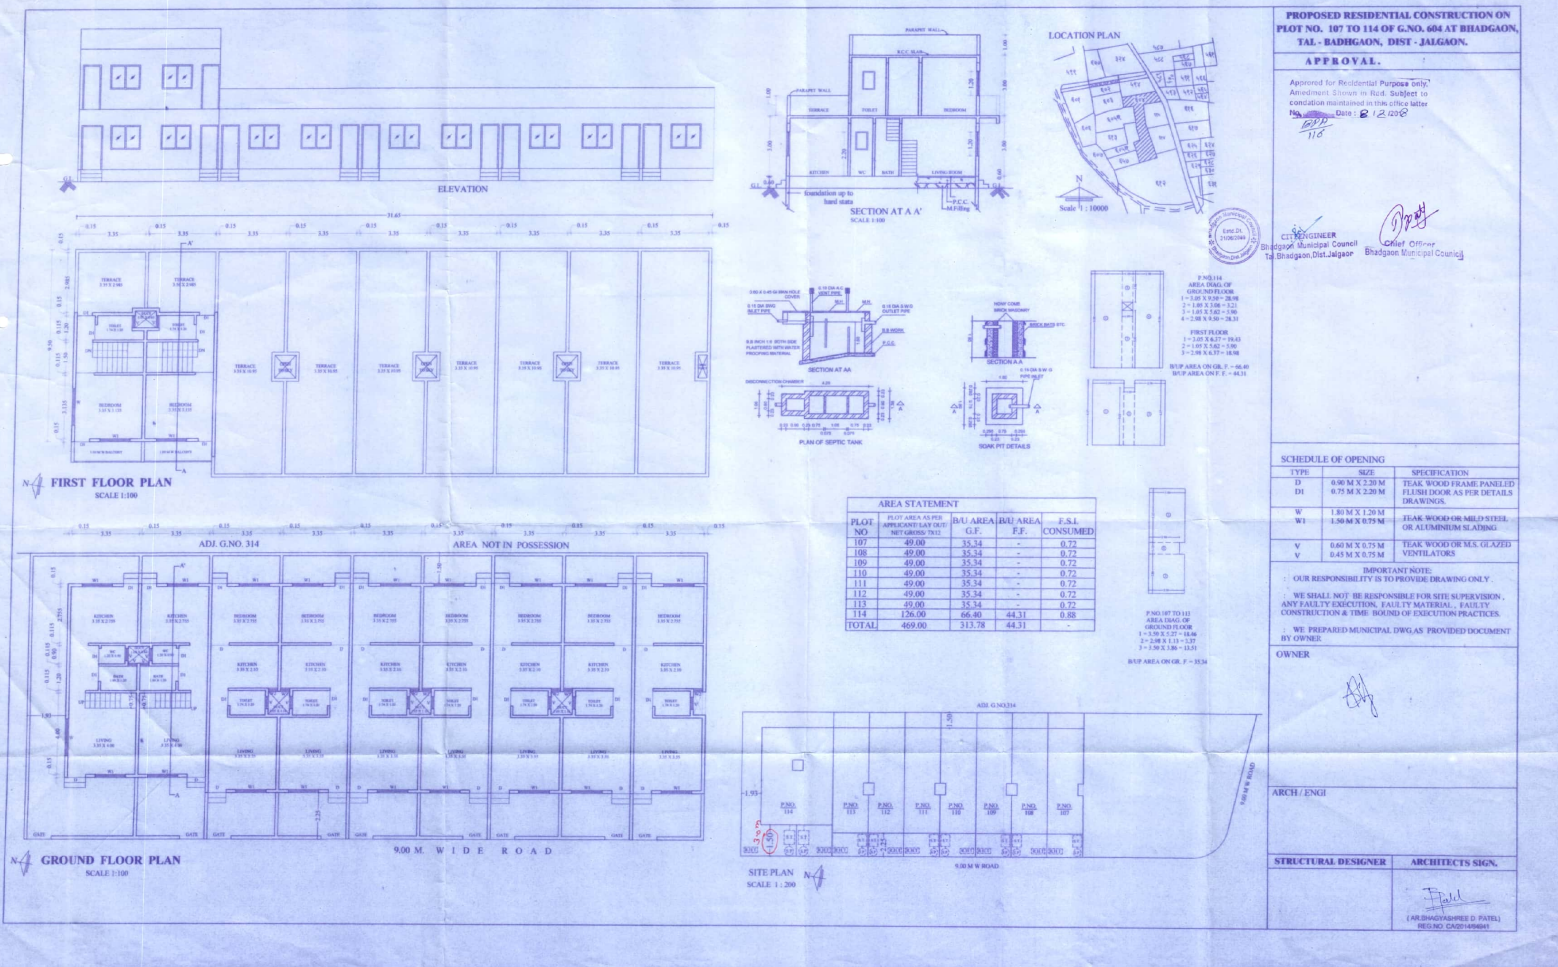

PROPOSED RESIDENTIAL CONSTRUCTION ON PLOT NO. 187 TO 114 OF G.NO. 664 AT BHADGAON, TAL. - BHADGAON, DIST. - JALGAON.

APPROVAL.

Approved for Residential Purpose only. Amendment Change in Rule Subject to condition mentioned in this office letter No. 115/116 Date: 12/02/18

CITY ENGINEER Bhadgaon Municipal Council To Bhadgaon Dist. Jalgaon

CHIEF OFFICER Bhadgaon Municipal Council

SCHEDULE OF OPENING		
TYPE	SIZE	SPECIFICATION
D	0.90 M X 2.20 M	TEAK WOOD FRAME PANELLED
DS	0.75 M X 2.20 M	FLUSH DOOR AS PER DETAILS DRAWINGS
W	1.50 M X 1.20 M	TEAK WOOD OR MILD STEEL OR ALUMINIUM SLIDING
WI	1.50 M X 0.75 M	TEAK WOOD OR MILD STEEL OR ALUMINIUM SLIDING
V	0.40 M X 0.75 M	TEAK WOOD OR MILD STEEL VENTILATORS

IMPORTANT NOTE: OUR RESPONSIBILITY IS TO PROVIDE DRAWING ONLY. WE SHALL NOT BE RESPONSIBLE FOR SITE SUPERVISION, ANY FACILITY EXISTING, FACILITY MATERIAL, FACILITY CONSTRUCTION & TIME BOUND OF EXECUTION PRACTICES. WE PREPARED MUNICIPAL DWG AS PROVIDED DOCUMENT BY OWNER.

OWNER

ARCH/ENGR

STRUCTURAL DESIGNER

ARCHITECT'S SIGN.