


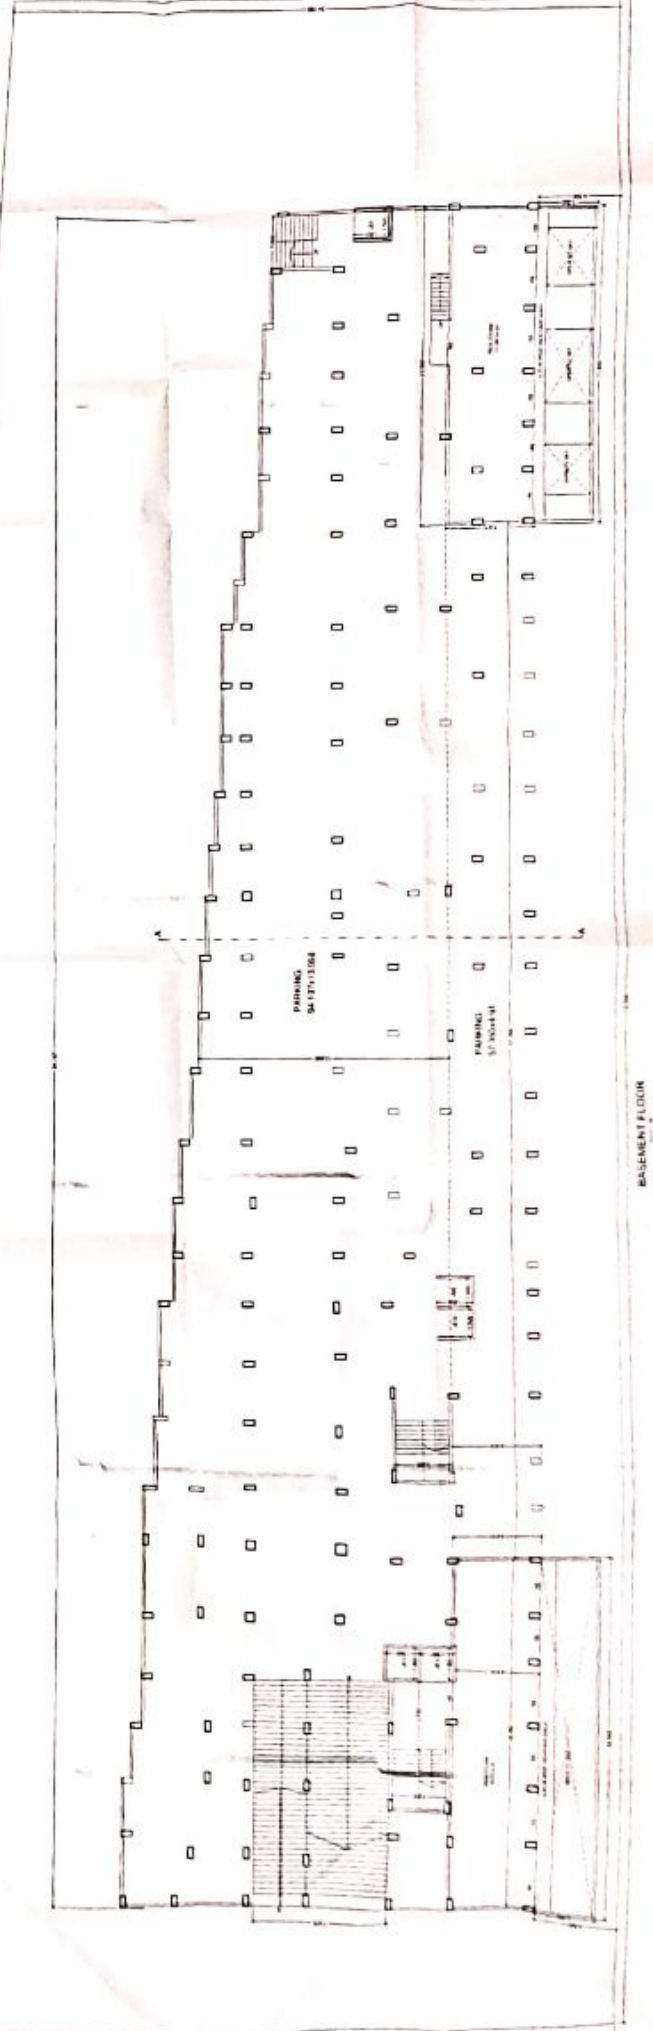


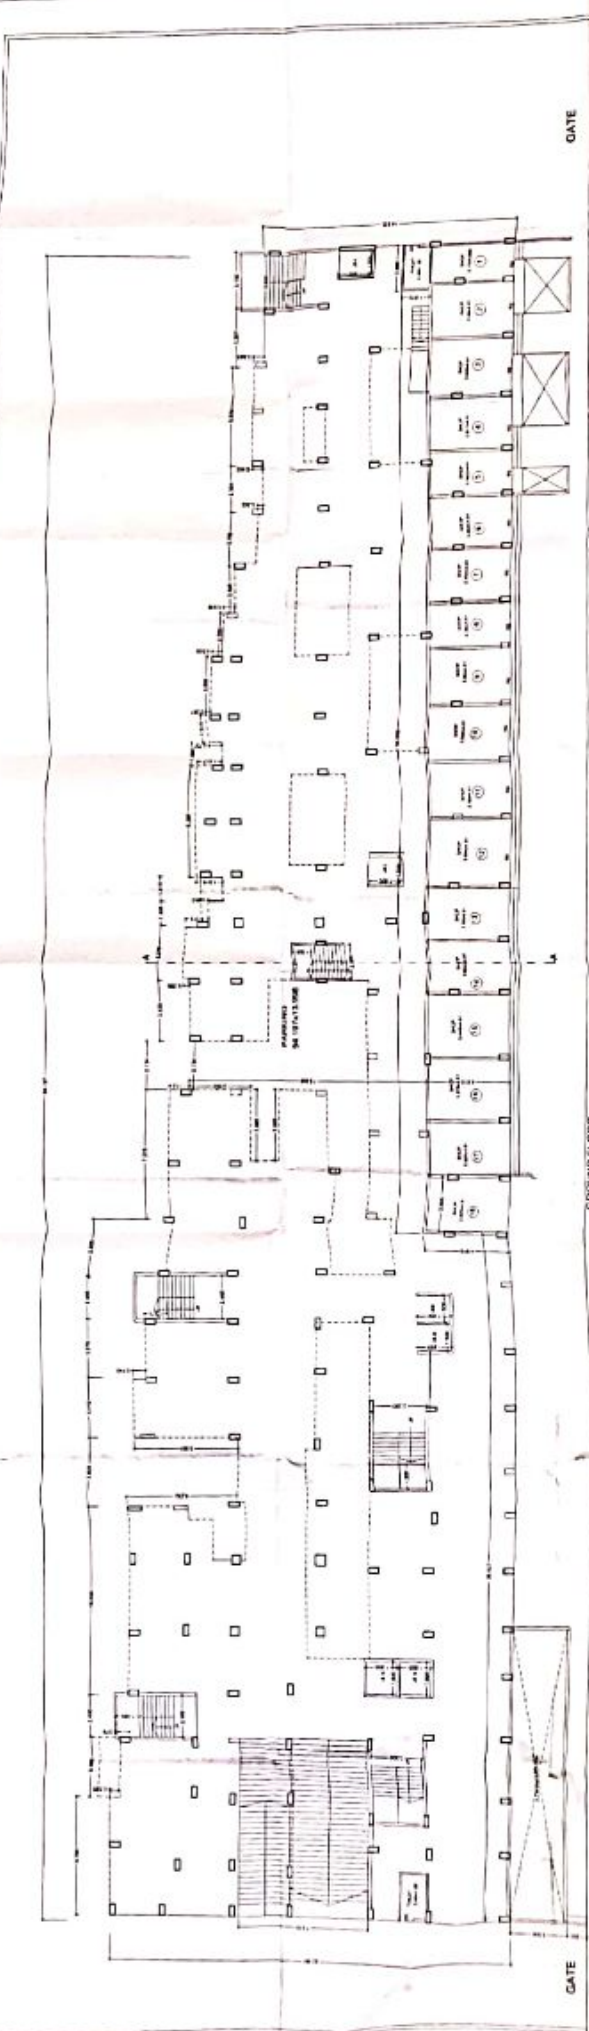

ADJ. RAILWAY LINE

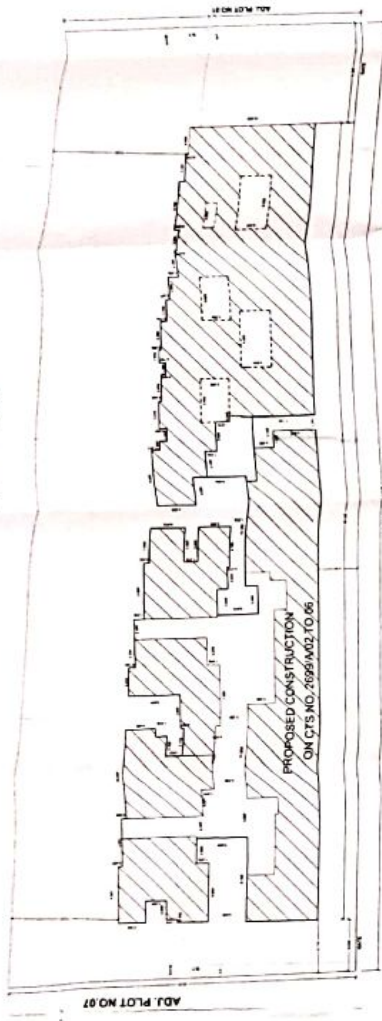

24.00 M W ROAD
SITE PLAN

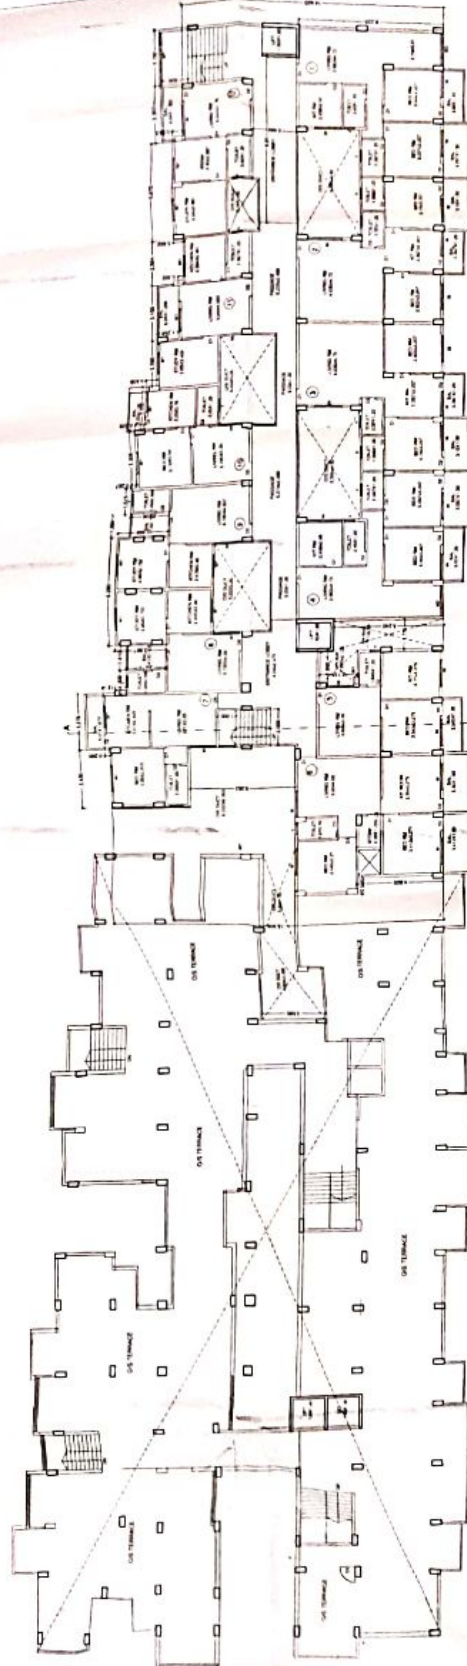

TYPICAL 3RD TO 7TH FLOOR PLAN

