


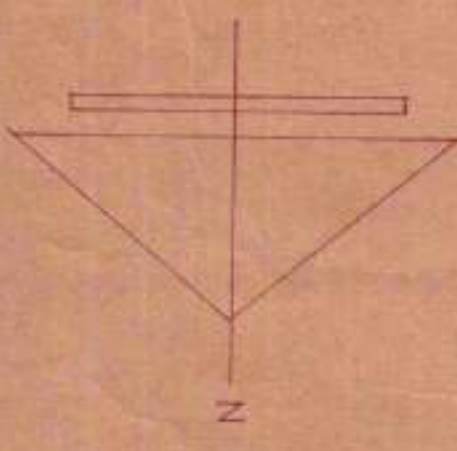

LAYOUT SCALE:-1:500

Recommended for approval by the Municipal Engineer, Tal. & Dist. Algaon, for the purpose of the proposed layout in the condition mentioned in the office letter No. 1000/152/1 dated 20-3-85.




Assistant Director of Town Planning, ALGAON

C. G. PATIL ARCHITECT
NAVACHANA, JALGAON

ARCHITECT

① B. K. Chaudhari
② A. J. Chaudhari
③ J. K. Chaudhari

OWNER

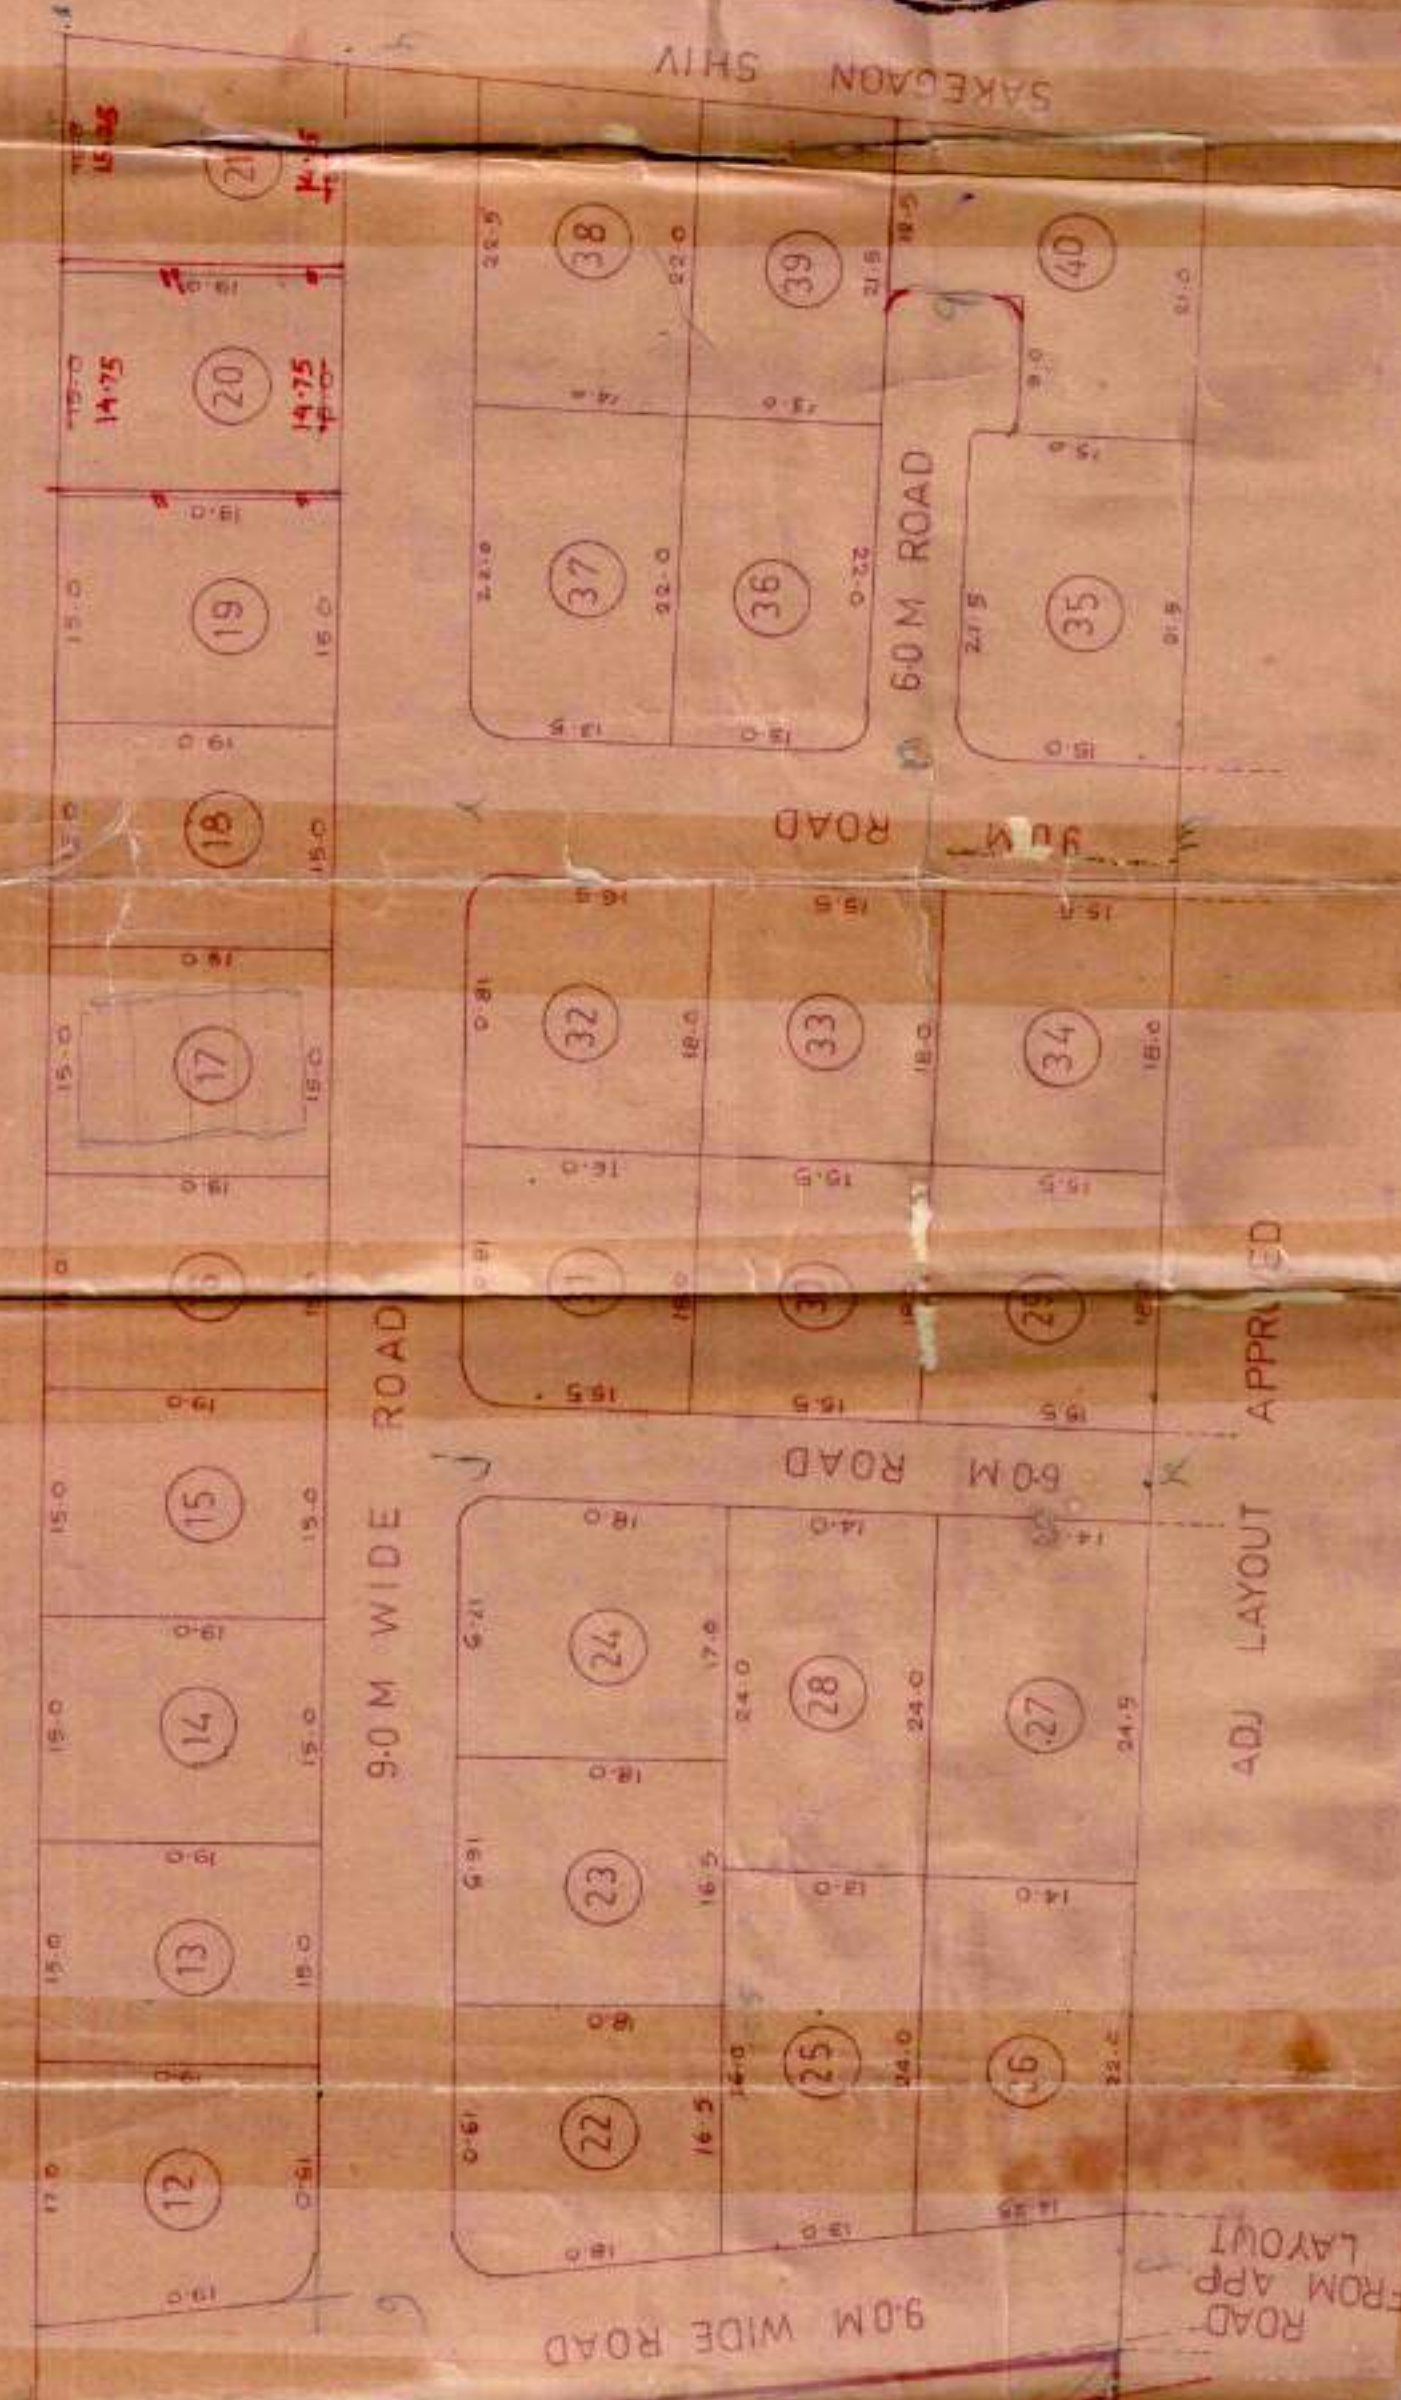

PROPOSED LAYOUT IN GUT. NO. 152/1 OF PIMPRI TAL. & DIST. ALGAON. [FOR RESIDENTIAL PURPOSE]

ADJ. LAYOUT APPROVED

AREA STATEMENT

AREA OF GUT NO. 152/1 20900.00 SQ. M.

AREA UNDER OPEN SPACE 2130.50 SQ. M.

AREA UNDER PLOT 13100.30 SQ. M.

AREA UNDER ROAD 5663.20 SQ. M.

LOT AREA

LOT NO.	AREA IN SQ. M.	PLOT NO.	AREA IN SQ. M.	AREA IN SQ. M.	AREA IN SQ. M.
1	465.93	11	468.75	21	283.00
2	317.25	12	304.00	22	292.50
3	285.00	13	285.00	23	285.00
4	470.00	14	285.00	24	275.00
5	387.25	15	285.00	25	322.50
6	288.00	16	285.00	26	286.00
7	340.00	17	285.00	27	297.00
8	485.00	18	285.00	28	322.62
9	468.75	19	285.00	29	282.75
10	468.75	20	285.00	30	365.25

SITE PLAN
SCALE:-1:600