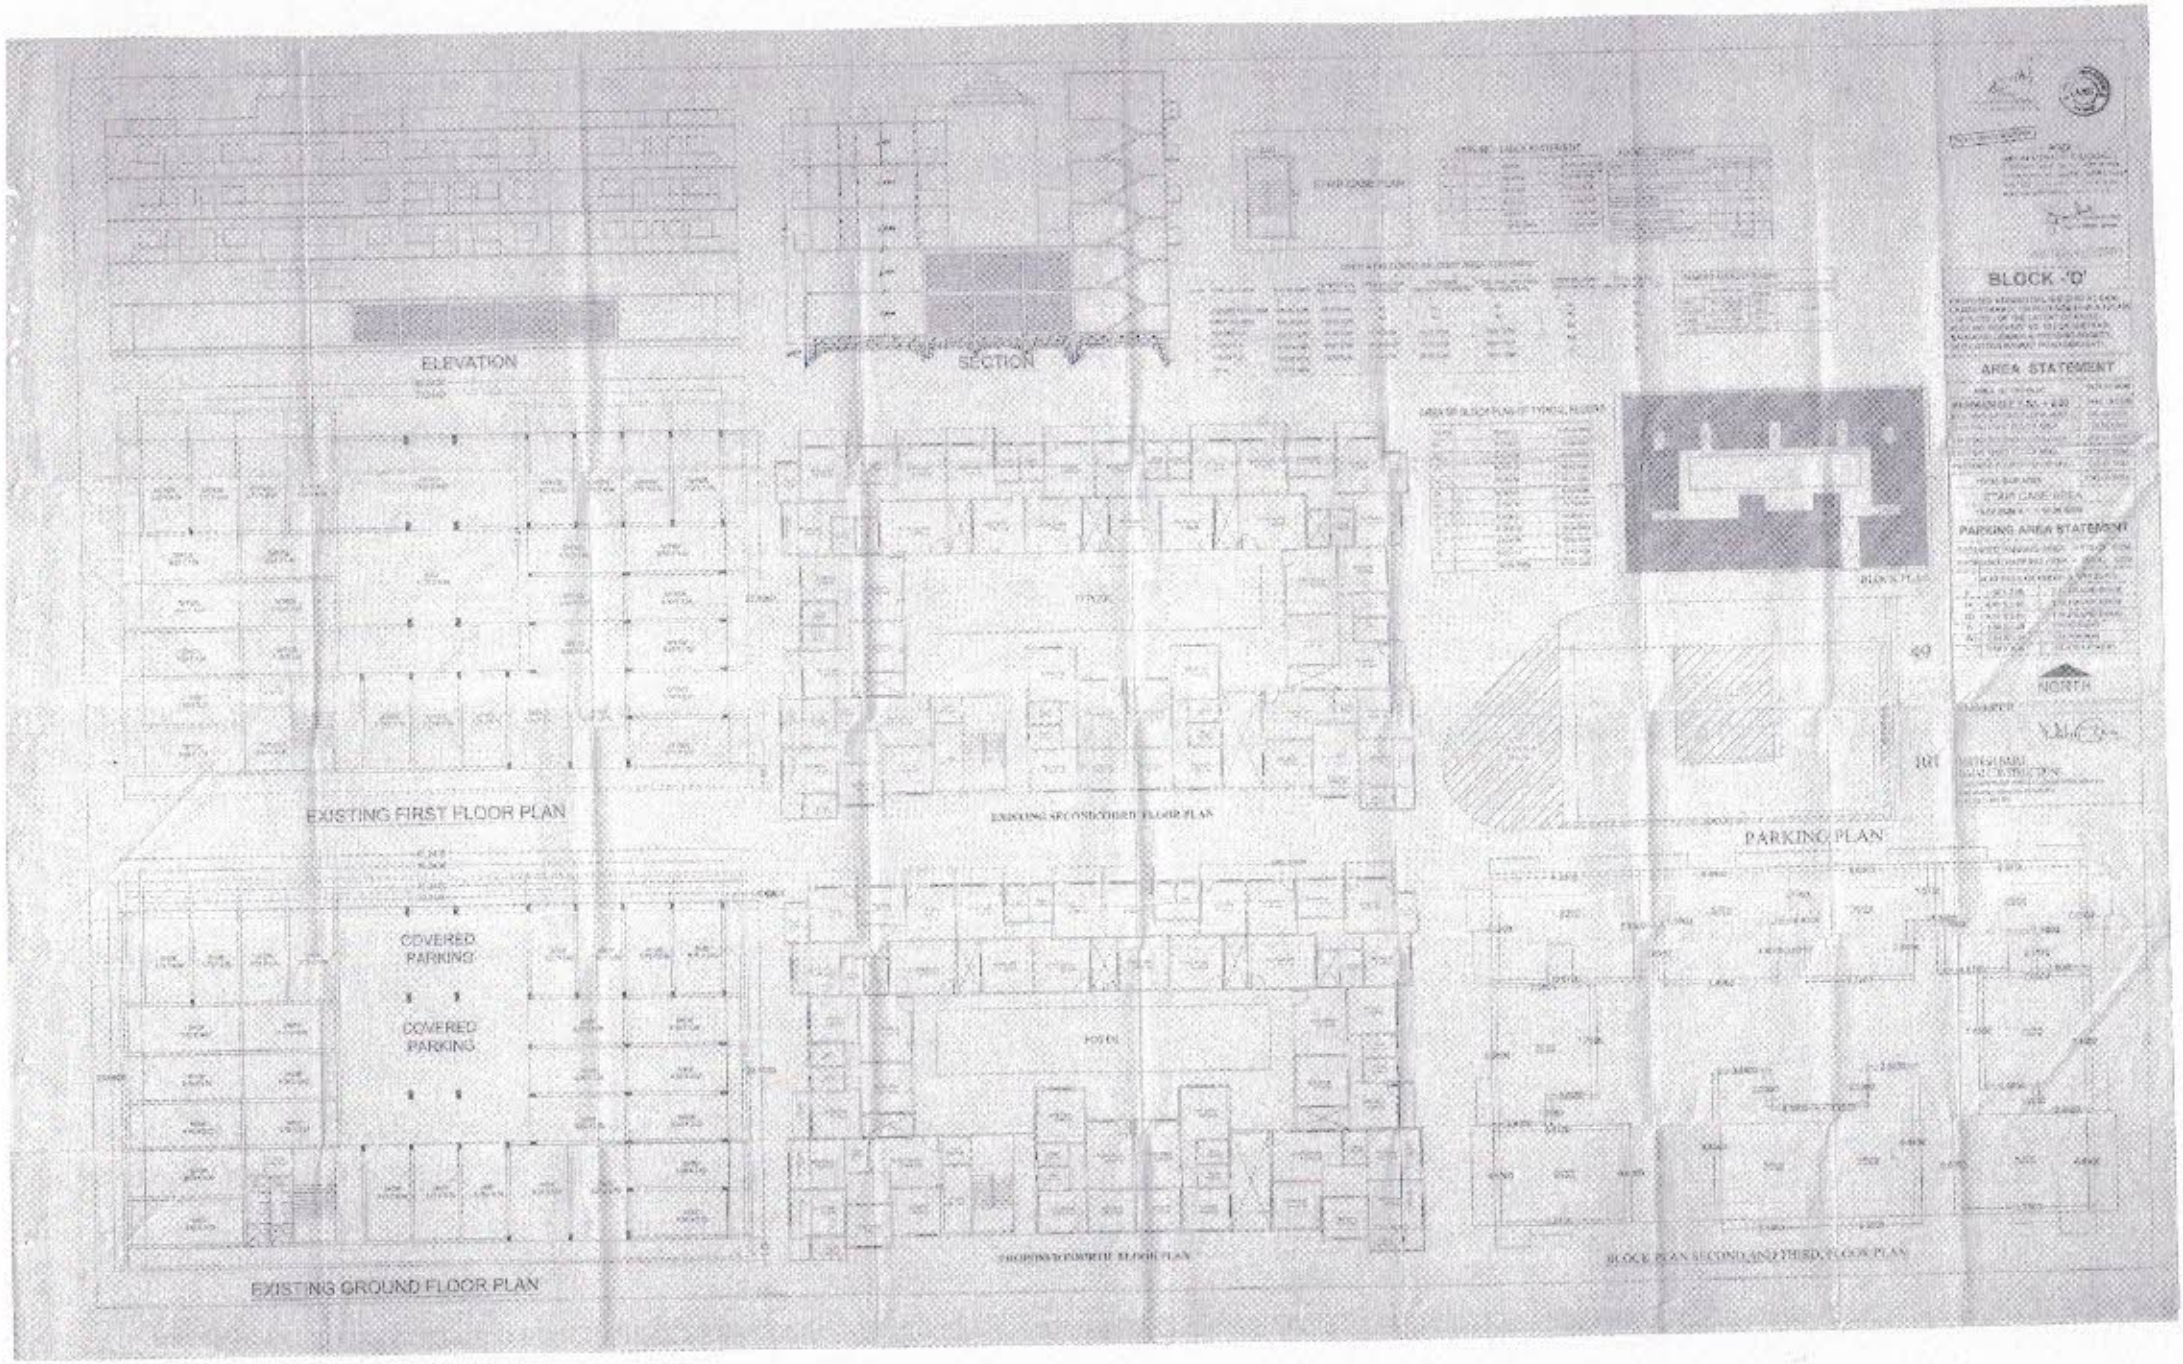

ELEVATION
SECTION
BLOCK 'D'
AREA STATEMENT
PARKING AREA STATEMENT
NORTH
EXISTING FIRST FLOOR PLAN
COVERED PARKING
COVERED PARKING
EXISTING GROUND FLOOR PLAN
PARKING PLAN