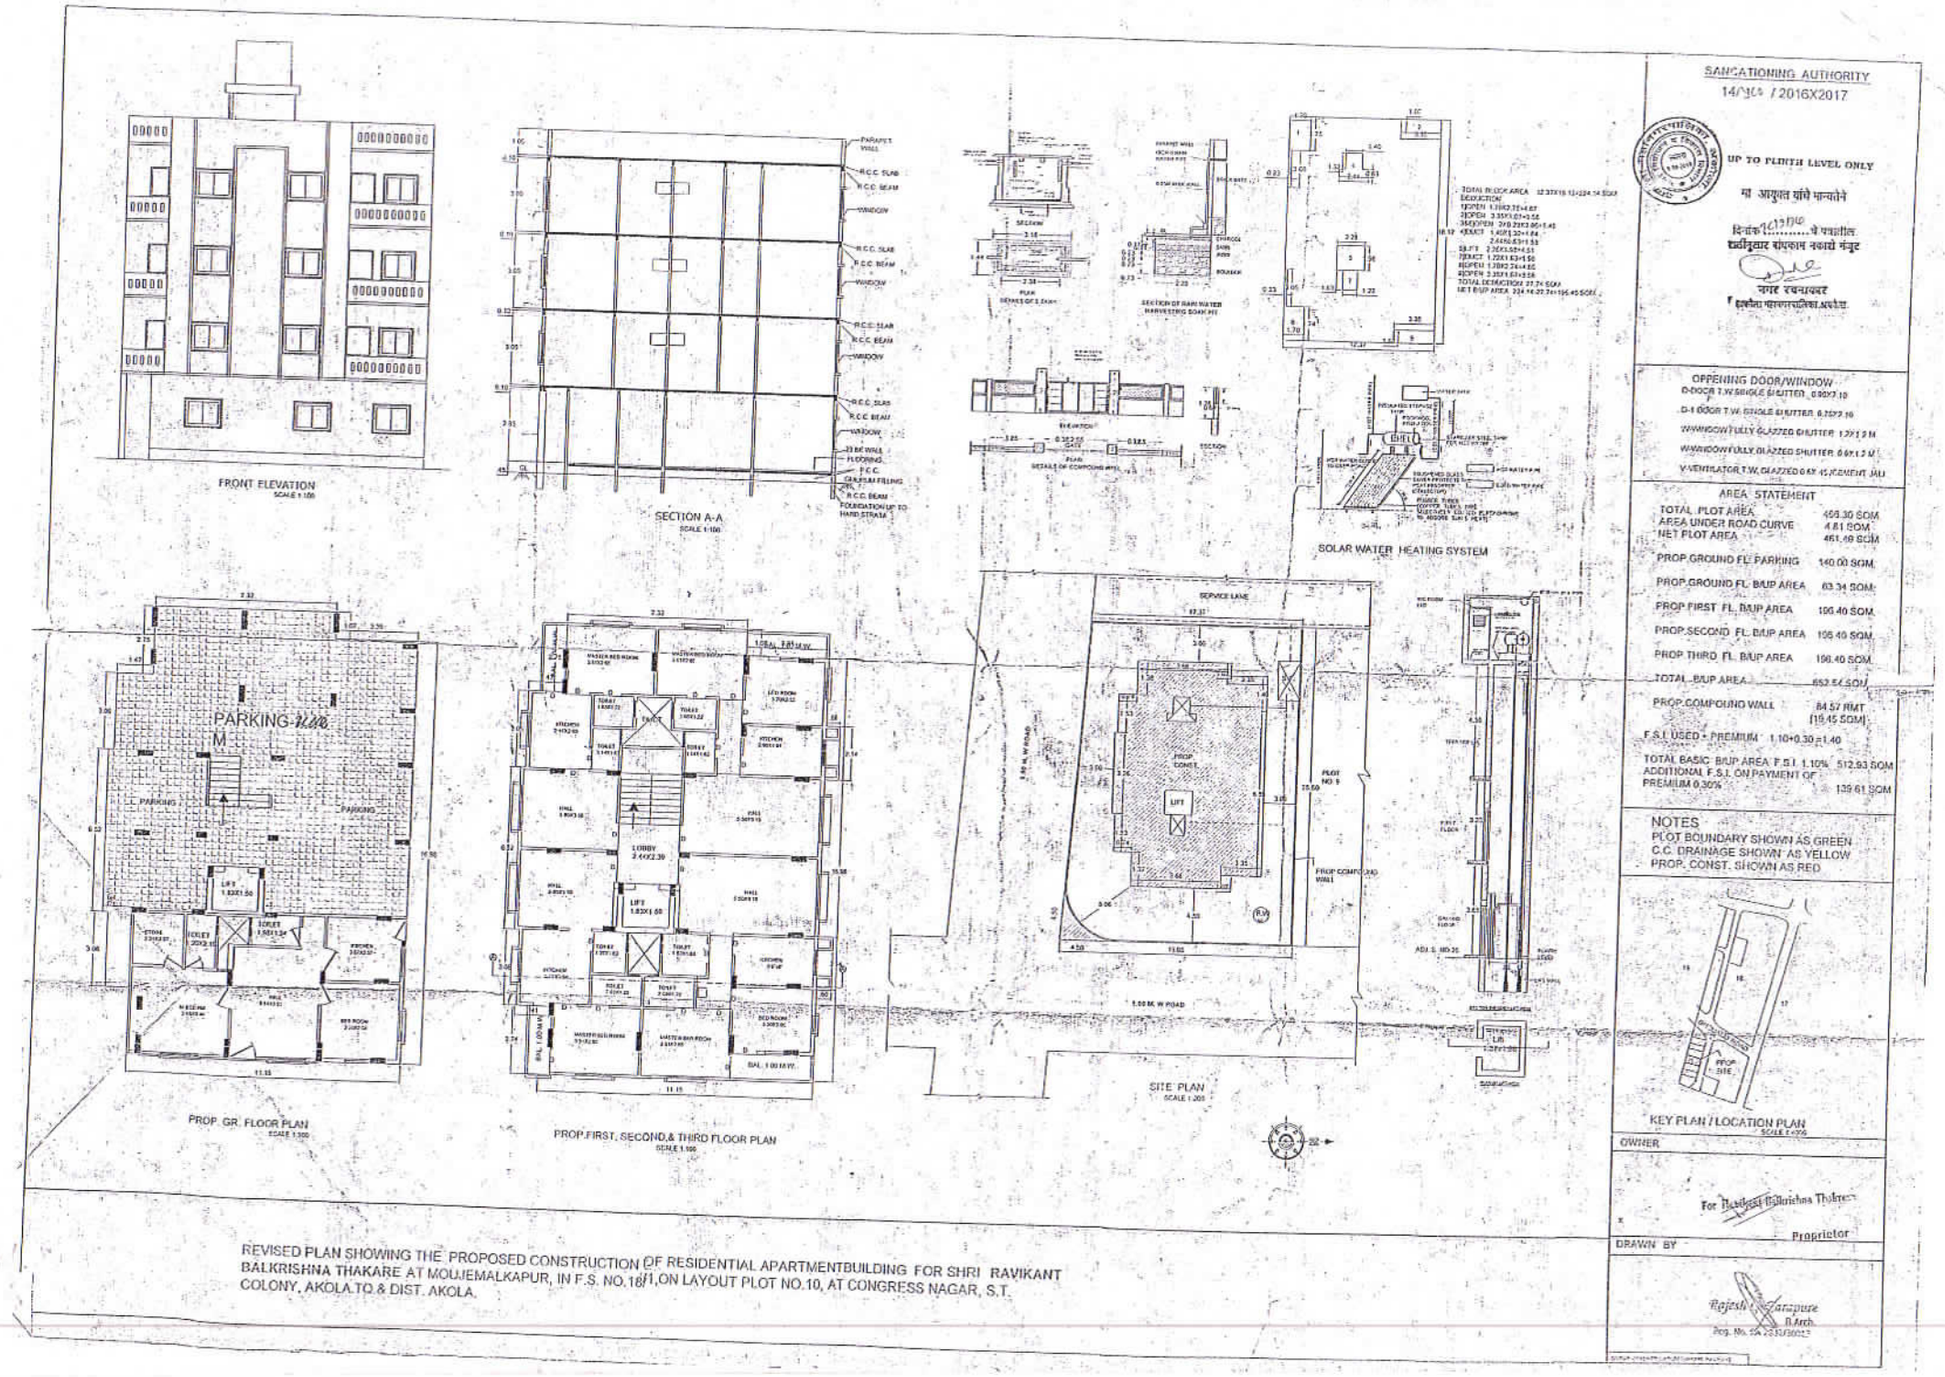


REVISED PLAN SHOWING THE PROPOSED CONSTRUCTION OF RESIDENTIAL APARTMENTBUILDING FOR SHRI RAVIKANT BALKRISHNA THAKARE AT MOUJEMALKAPUR, IN F.S. NO.16/1,ON LAYOUT PLOT NO.10, AT CONGRESS NAGAR, S.T. COLONY, AKOLA.TQ.& DIST. AKOLA.