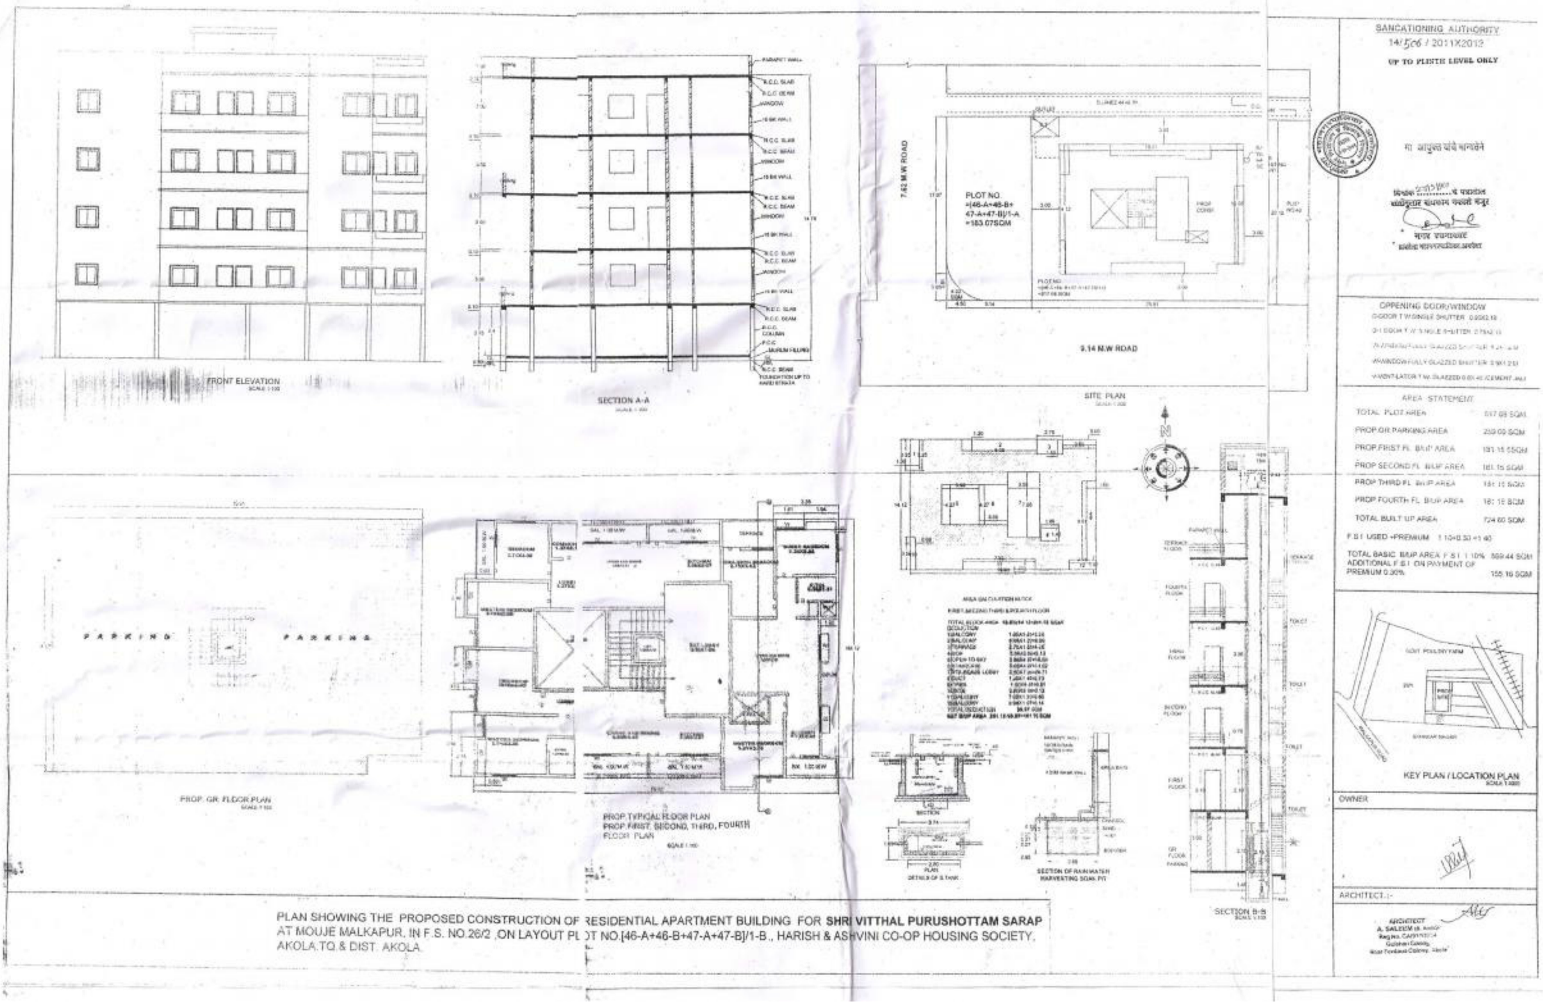
FRONT ELEVATION
SECTION A-A
SITE PLAN
PLOT NO. =[46-A+46-B+47-A+47-B]/1-A =183.07SQM
7.62 M.W ROAD
9.14 M.W ROAD
PARKING
PARKING
PROP. GR. FLOOR PLAN
PROP TYPICAL FLOOR PLAN
PROP FIRST, SECOND, THIRD, FOURTH
FLOOR PLAN
SECTION OF RAIN WATER HARVESTING SOAK PIT
DETAILS OF S.TANK
SECTION B-B
SANCATIONING AUTHORITY
14/506 / 2011X2012
UP TO PLINTH LEVEL ONLY
OPPENING DOOR/WINDOW
AREA STATEMENT
TOTAL PLOT AREA
PROP.GR.PARKING AREA
PROP.FIRST FL. B/UP AREA
PROP SECOND FL. B/UP AREA
PROP THIRD FL. B/UP AREA
PROP FOURTH FL. B/UP AREA
TOTAL BUILT UP AREA
724.60 SQM
F.S.I USED +PREMIUM
TOTAL BASIC B/UP AREA
ADDITIONAL F.S.I. ON PAYMENT OF PREMIUM 0.30%
155.16 SQM
KEY PLAN / LOCATION PLAN
OWNER
ARCHITECT :-
PLAN SHOWING THE PROPOSED CONSTRUCTION OF RESIDENTIAL APARTMENT BUILDING FOR **SHRI VITTHAL PURUSHOTTAM SARAP**
AT MOUJE MALKAPUR, IN F.S. NO.26/2 ,ON LAYOUT PLOT NO.[46-A+46-B+47-A+47-B]/1-B., HARISH & ASHVINI CO-OP HOUSING SOCIETY.
AKOLA.TQ.& DIST. AKOLA.