

STAMP OF APPROVAL

Approved subject to the conditions contained
in Letter No. EE/DB/C70555 dtd. 16/08/2019

RAHUL
KAMLAKAR
BANSOD

Executive Engineer
MDC Division, Amravati

BUILDING: BUILDING (6)

BUILDING NO-6


FUTURE PROVISION FOR
LIFT MACHINE
ROOM

0.1 M TANK FOR DOMESTIC USE
4,000 x 2,500 x 1,30 C/PF = 13,300 LTRS
(excluding free board)

FUTURE PROVISION
FOR LIFT

SECTION A-A

ELEVATION

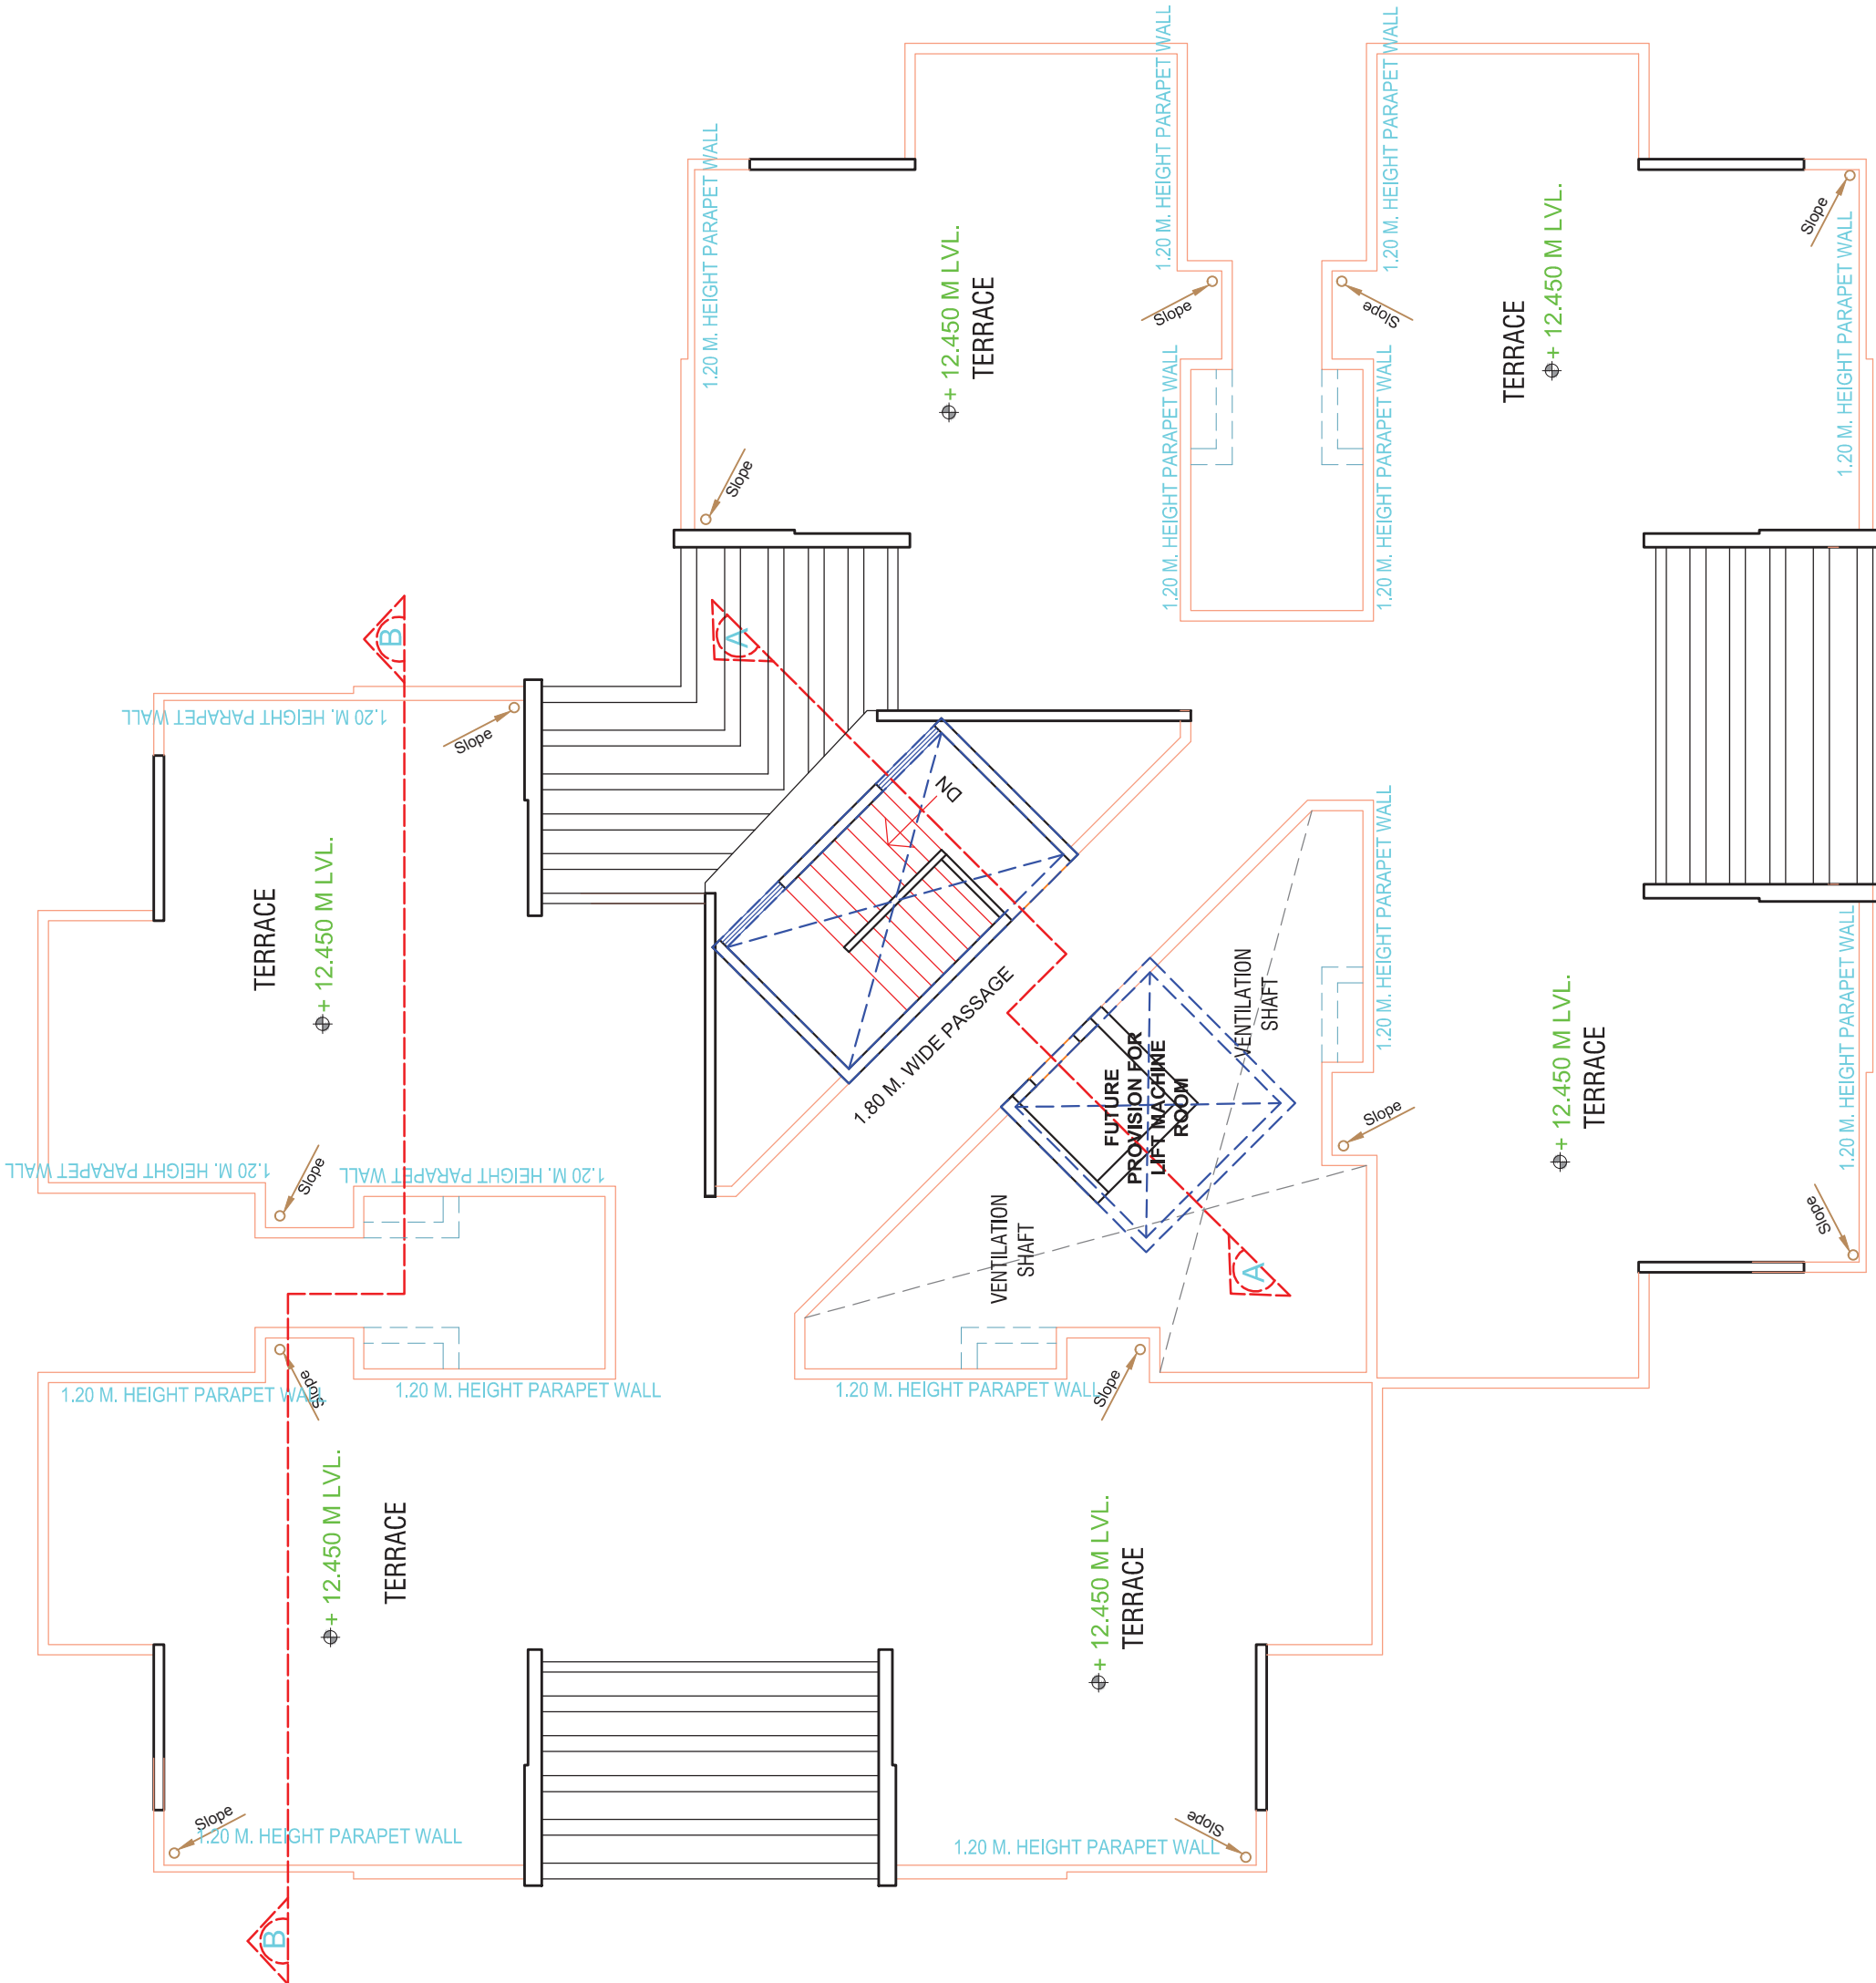

OWNER'S NAME: sandip maheshwari ...	OWNER'S SIGN:
PROJECT:	
Plot No. : R-16-R-17 Ward : Amravati	Survey No. : Village : -
INDUSTRIAL AREA : Addl. Amravati (Nandgaon Peth)	
ARCHITECT: PRADEEP BAPURAOJI DHORE 708, J.K. CHAMBERS, SECTOR - 17, VASHI.	ARCHITECT'S SIGN:
JOB NO. DRG NO. SCALE DRAWN BY CHECKED BY	
	1:100
INWARD NO:190417627223	DATE 11-07-2019
KEY NO. 18	SHEET NO. 18

