


Disclaimer: AutoDCR is an input based software tool used by Municipal Corporations but the final approval lies with concerned Officer / Authority.

FLOOR WISE FSI STATEMENT: A (BLD)


FLOORS	FSI AREA				EXISTING FSI AREA				BALCONY				TOTAL FSI AREA
	COMM.	RESI.	IND.	SPEC.	COMM.	RESI.	IND.	SPEC.	OPEN	ENC.	TOTAL	FREE 15% EXCESS	
TERRACE FLOOR	0.00	0.00	0.00	0.00	0.00	0.00	0.00	0.00	0.00	0.00	0.00	0.00	0.00
FOURTH FLOOR	0.00	162.05	0.00	0.00	0.00	0.00	0.00	0.00	0.00	0.00	0.00	0.00	162.05
THIRD FLOOR	0.00	162.05	0.00	0.00	0.00	0.00	0.00	0.00	0.00	0.00	0.00	0.00	162.05
SECOND FLOOR	0.00	162.05	0.00	0.00	0.00	0.00	0.00	0.00	0.00	0.00	0.00	0.00	162.05
FIRST FLOOR	87.59	47.79	0.00	0.00	0.00	0.00	0.00	0.00	0.00	0.00	0.00	0.00	135.38
GROUND FLOOR	46.69	1.79	0.00	0.00	0.00	0.00	0.00	0.00	0.00	0.00	0.00	0.00	47.48
Total	133.28	505.72	0.00	0.00	0.00	0.00	0.00	0.00	0.00	0.00	0.00	0.00	639.01

BUILDING WISE FSI STATEMENT












BUILDING	FSI AREA				EXISTING FSI AREA				BALCONY				TOTAL FSI AREA
	COMM.	RESI.	IND.	SPEC.	COMM.	RESI.	IND.	SPEC.	OPEN	ENC.	TOTAL	FREE 15% EXCESS	
A-1 (BLD)	133.28	505.72	0.00	0.00	0.00	0.00	0.00	0.00	0.00	0.00	0.00	0.00	639.01
Total	133.28	505.72	0.00	0.00	0.00	0.00	0.00	0.00	0.00	0.00	0.00	0.00	639.01

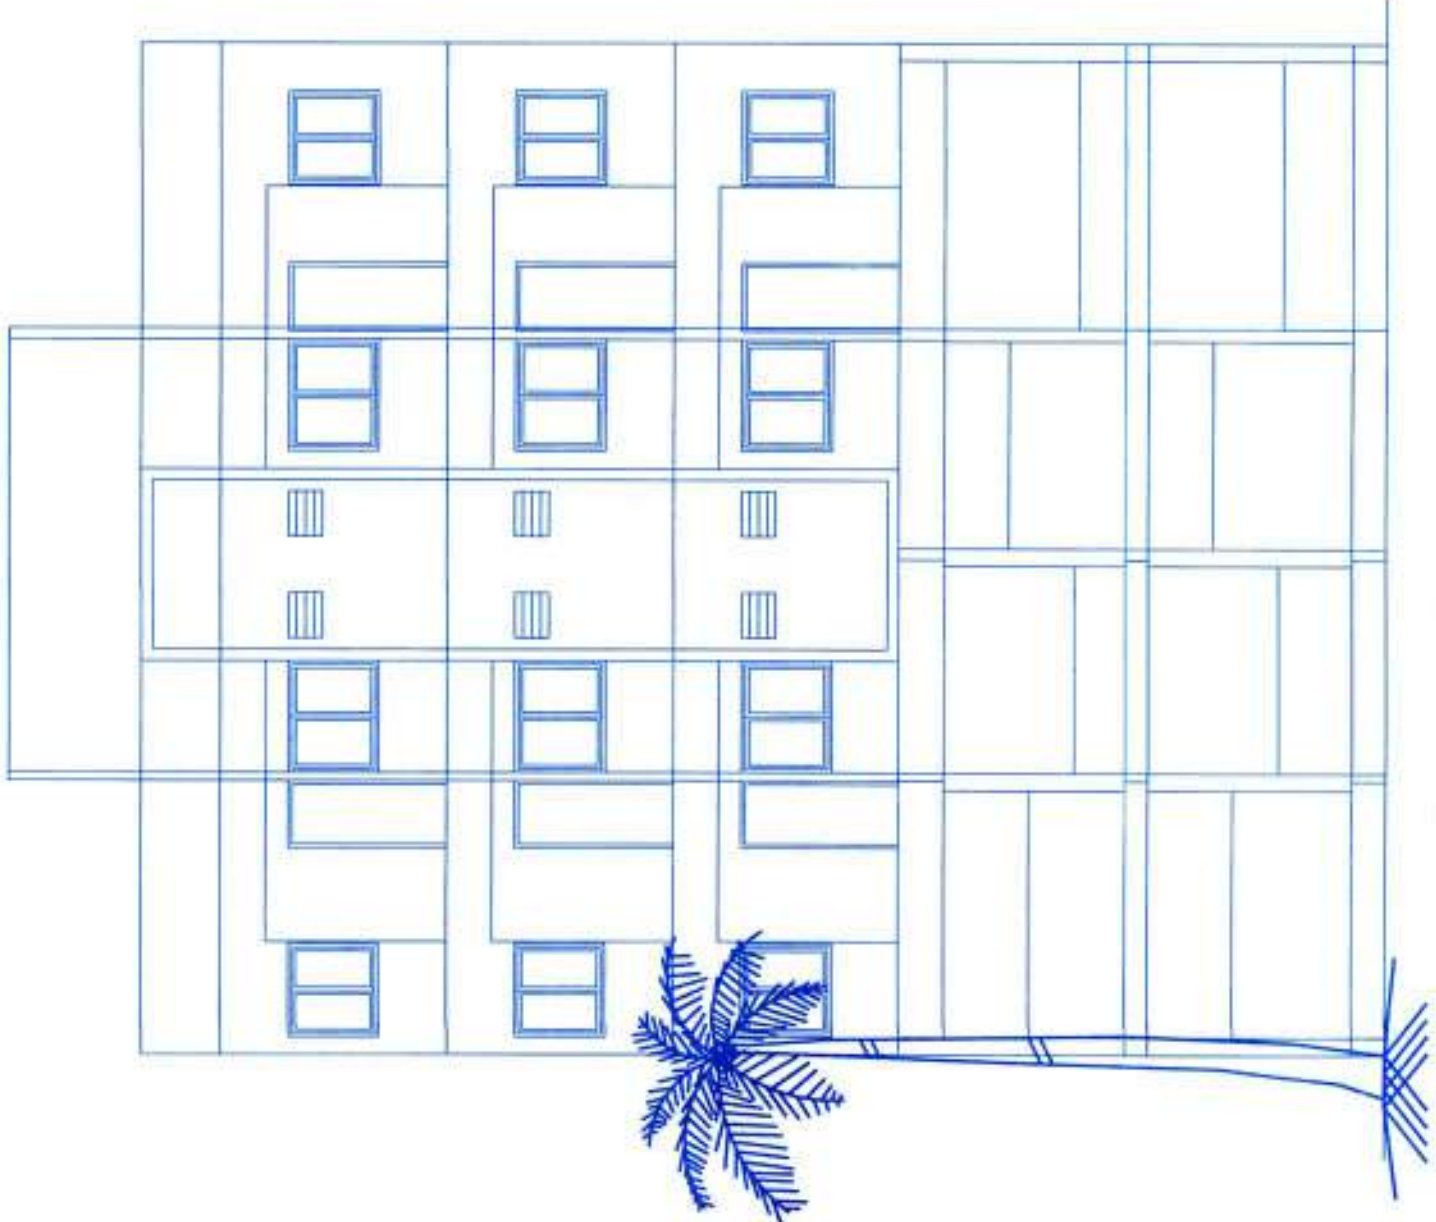


ELEVATION

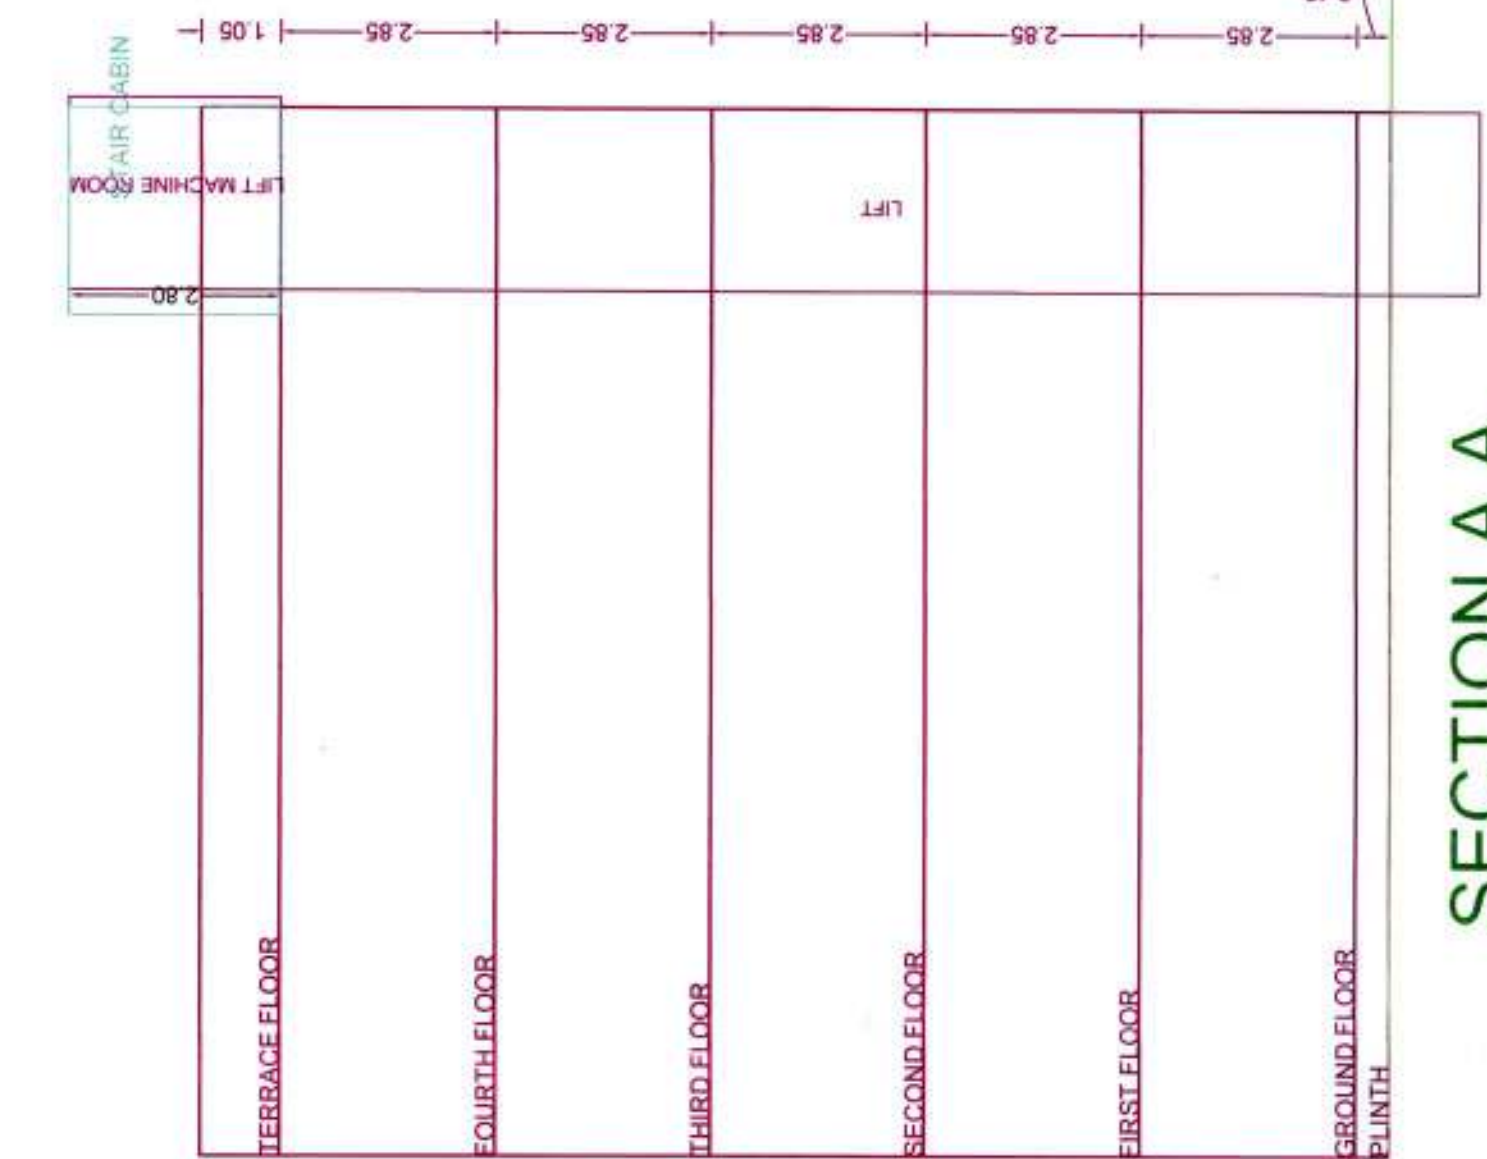


SECTION A A

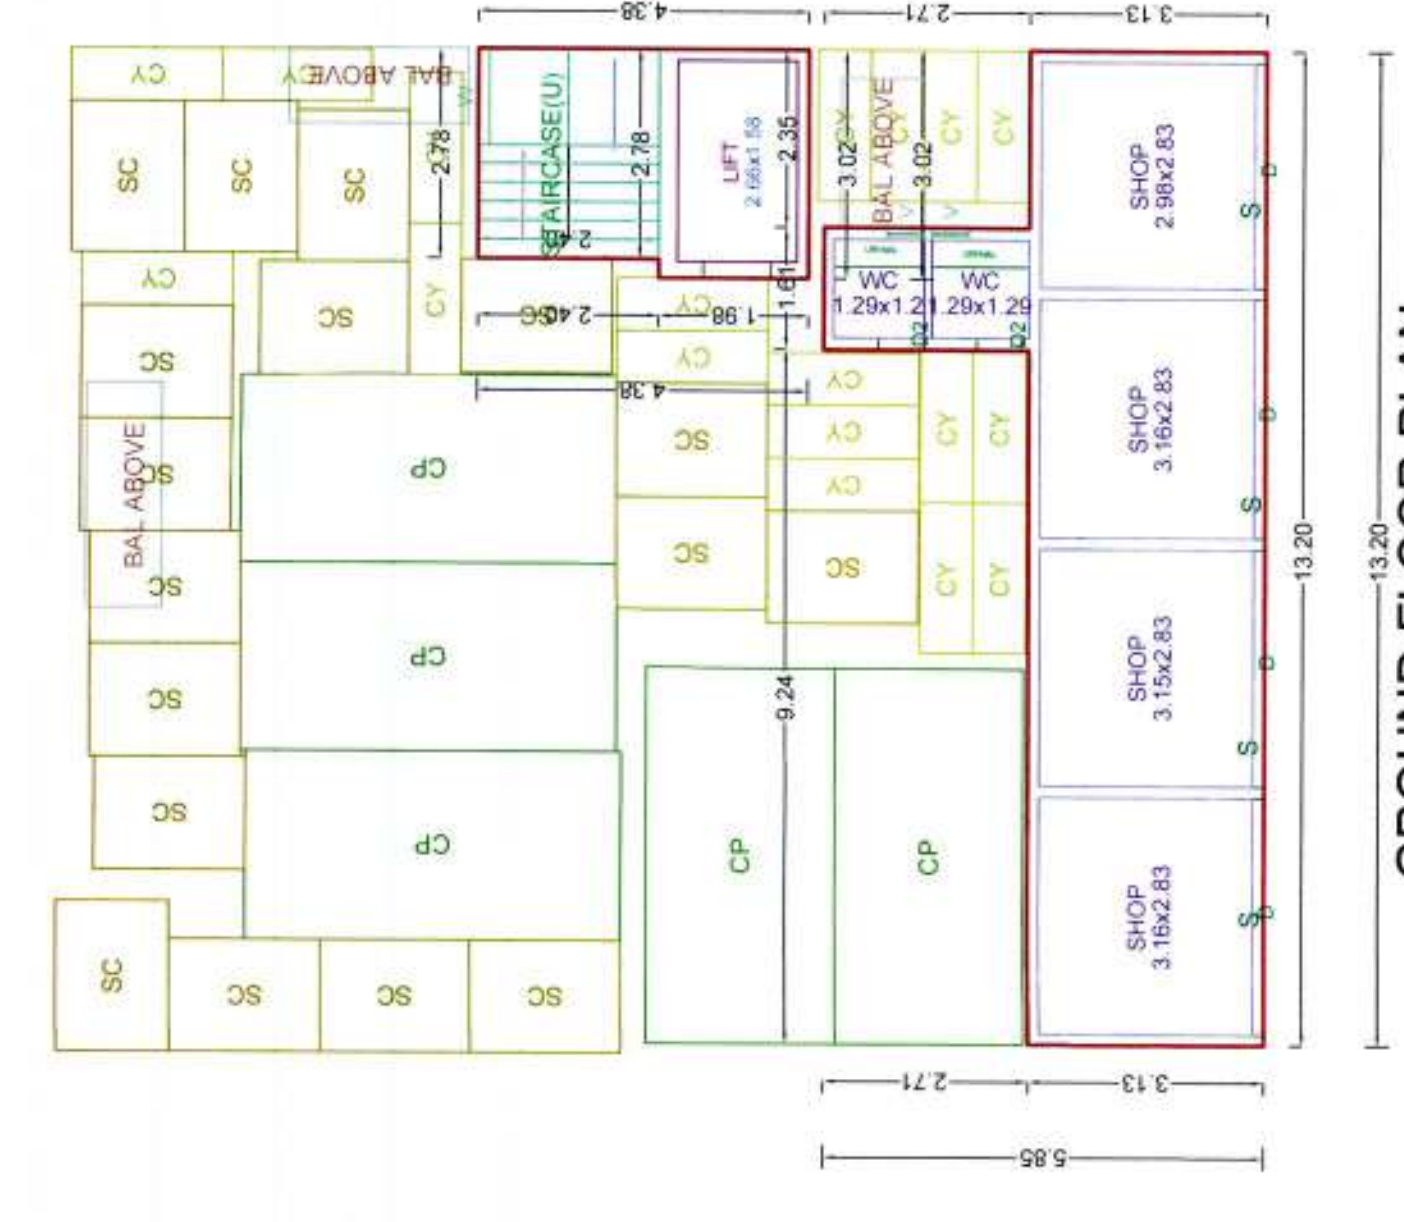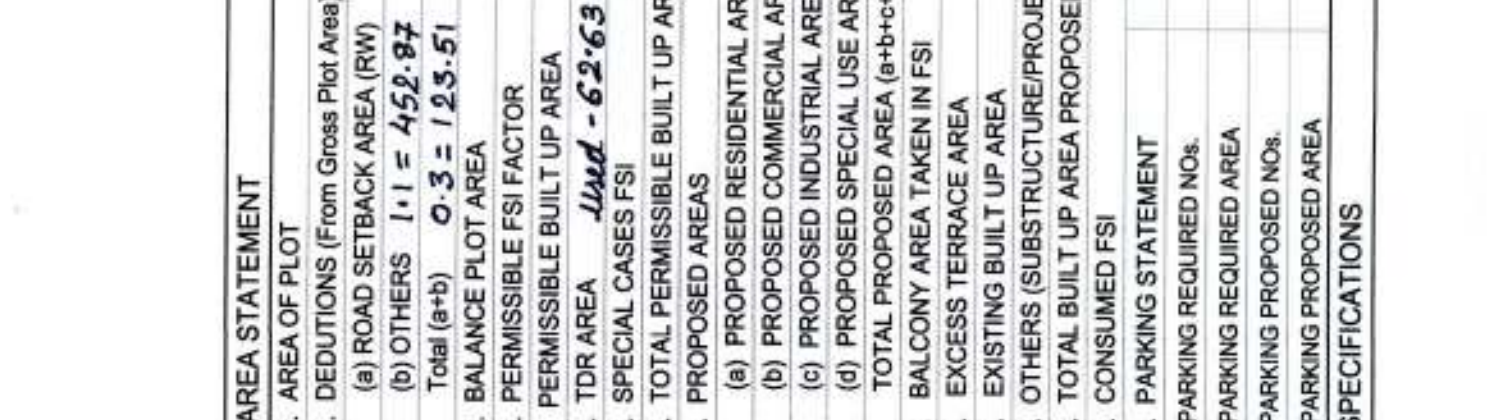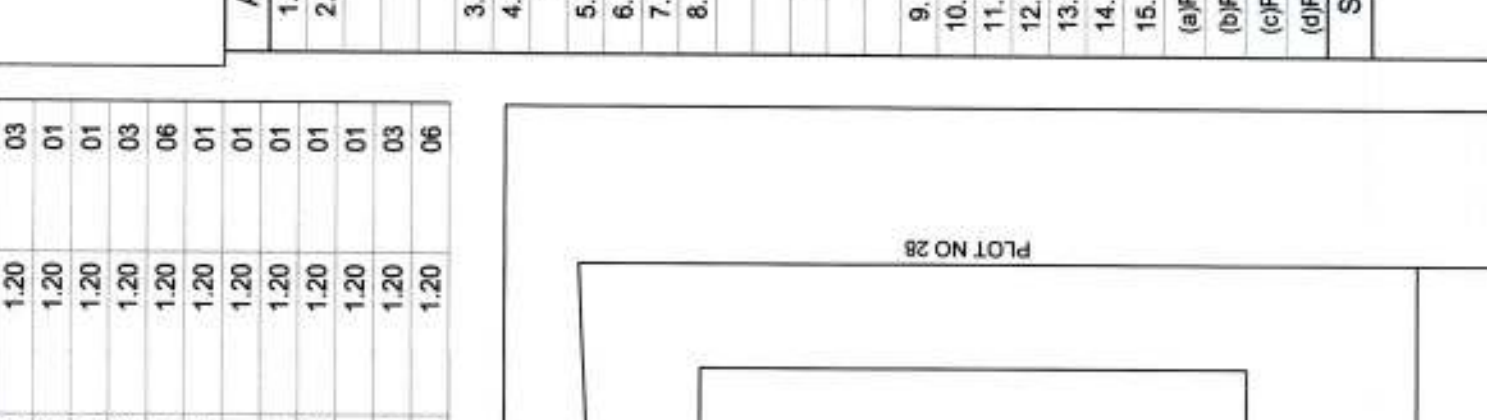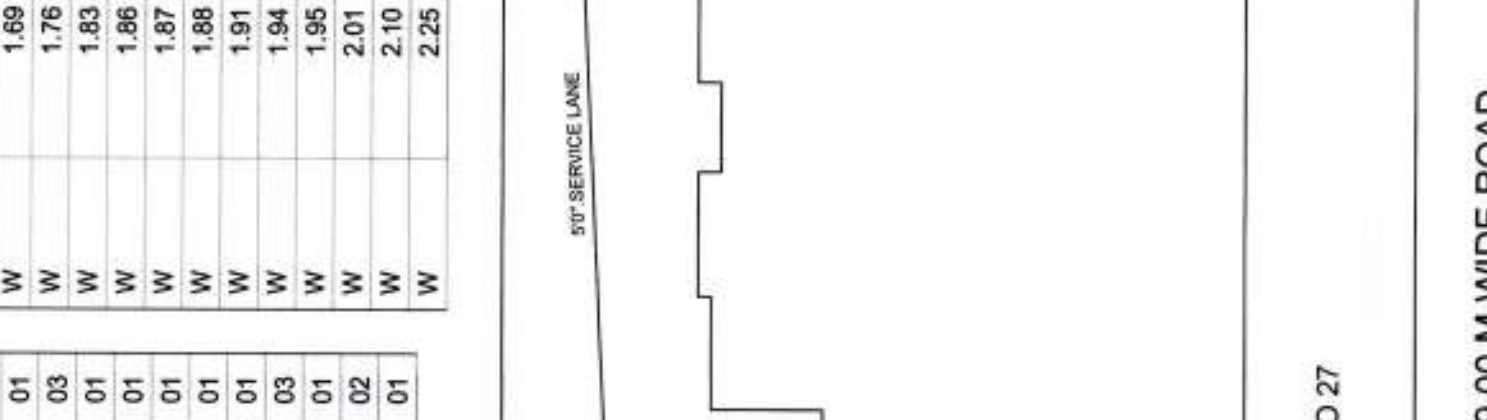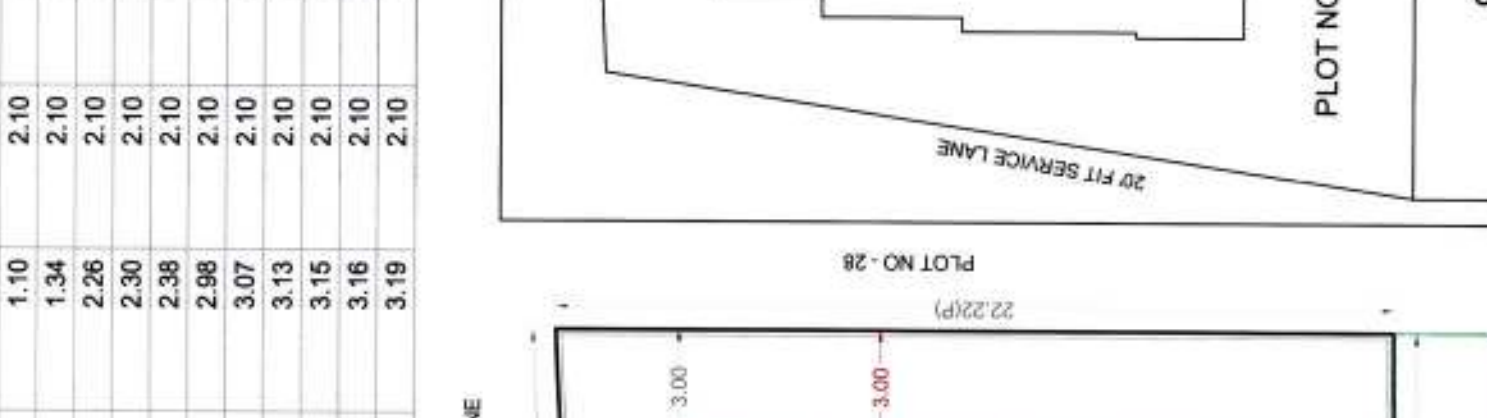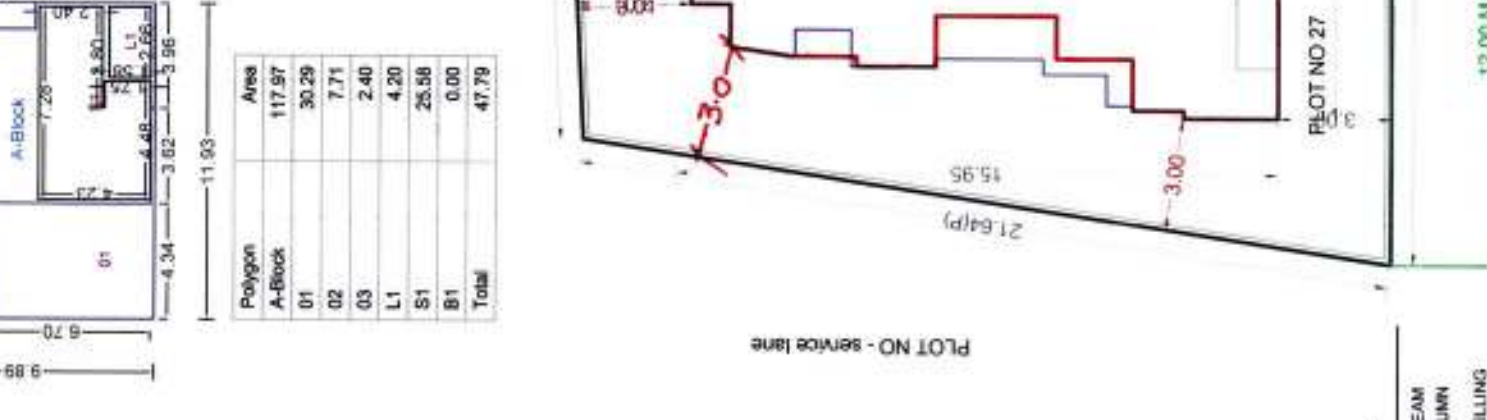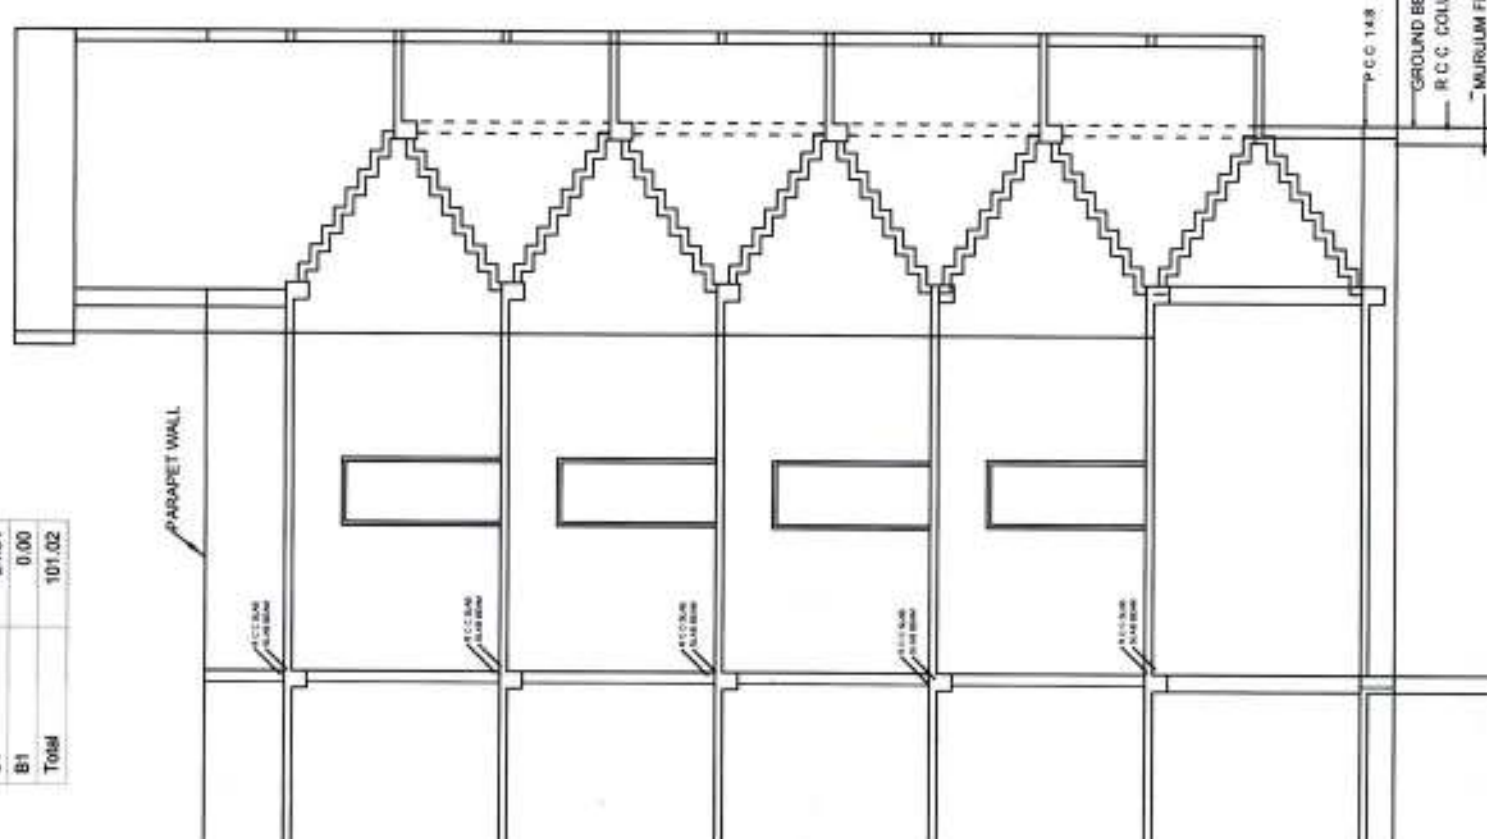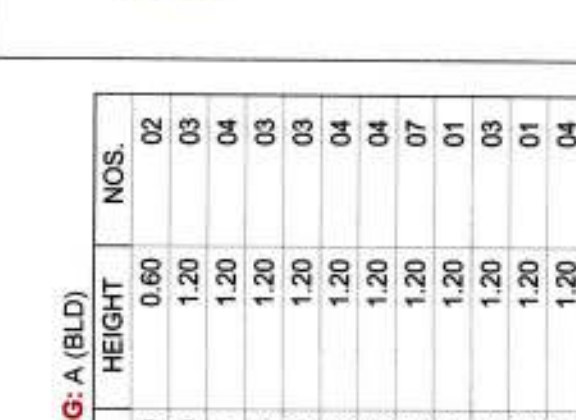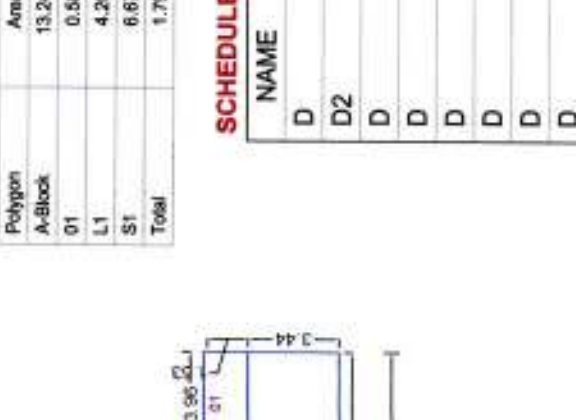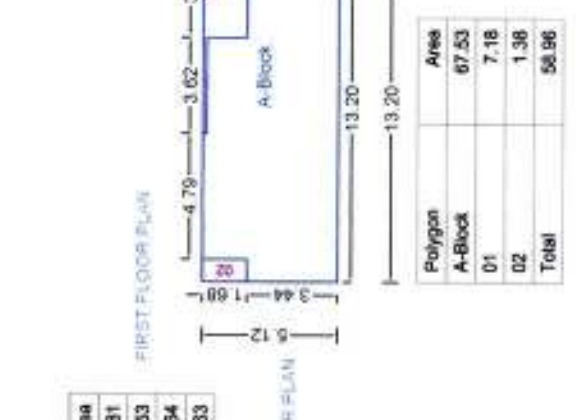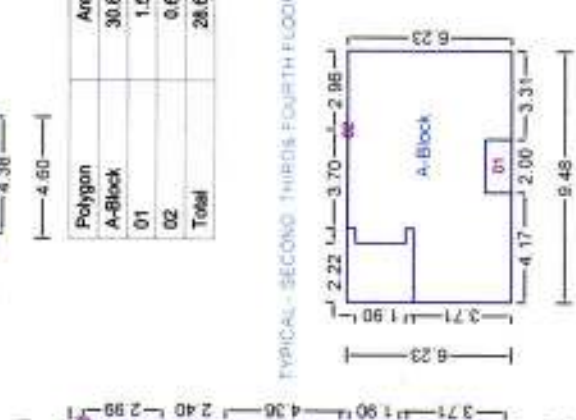


GROUND FLOOR PLAN

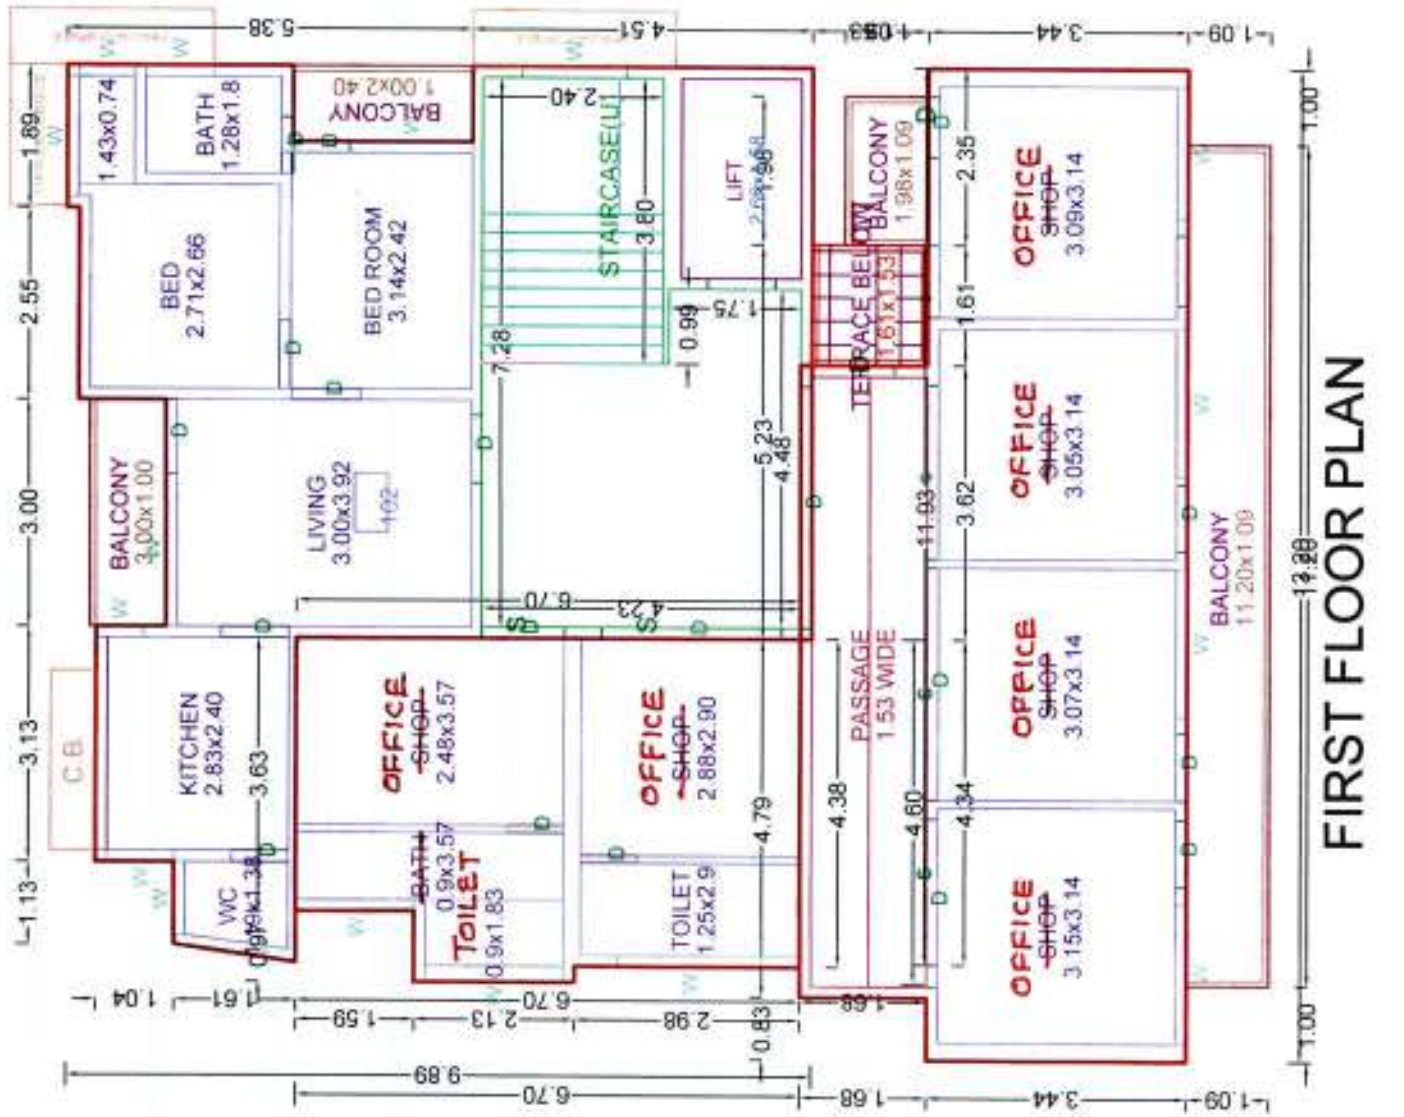


FIRST FLOOR PLAN

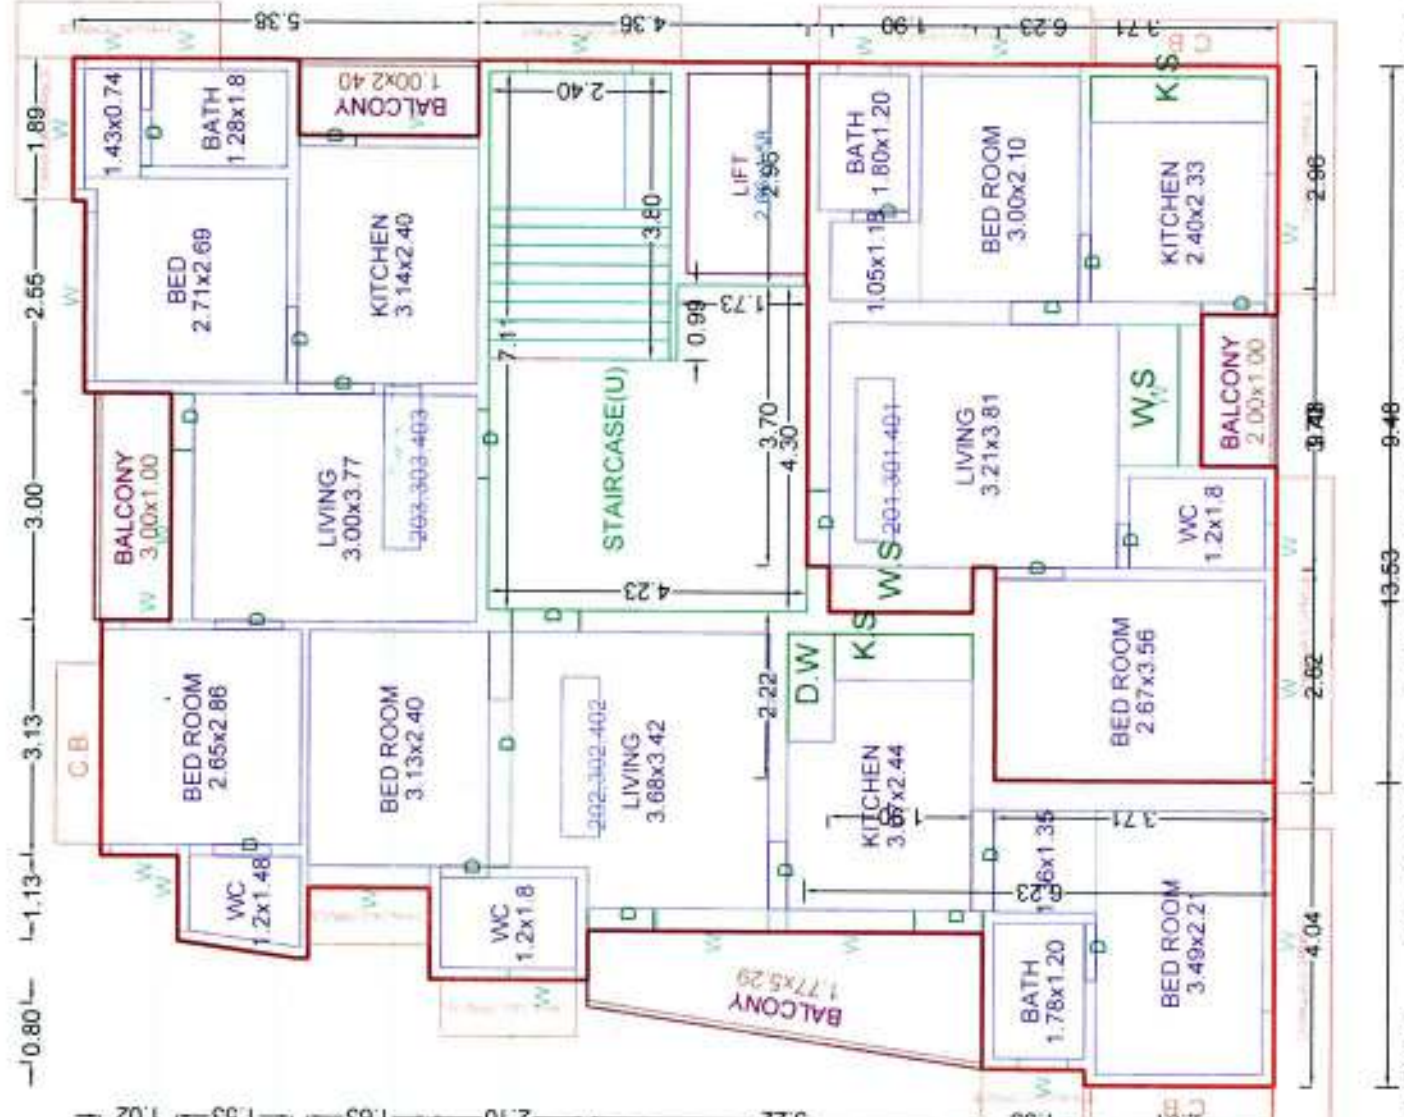

TYPICAL - SECOND, THIRD & FOURTH FLOOR PLAN

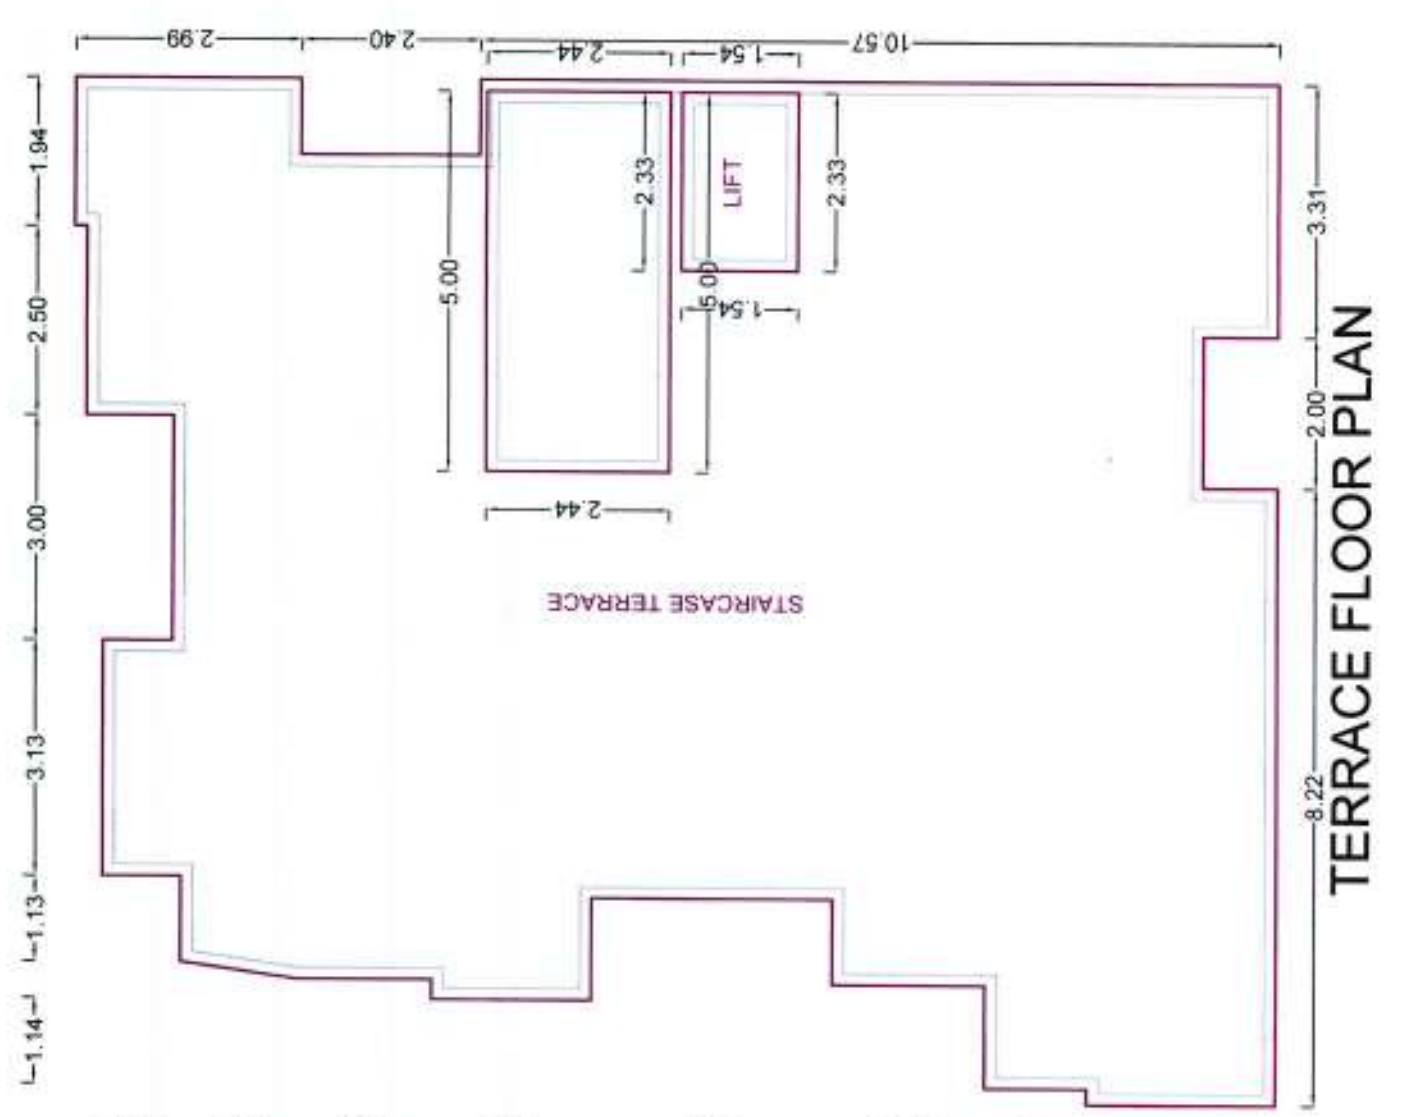


TERRACE FLOOR PLAN

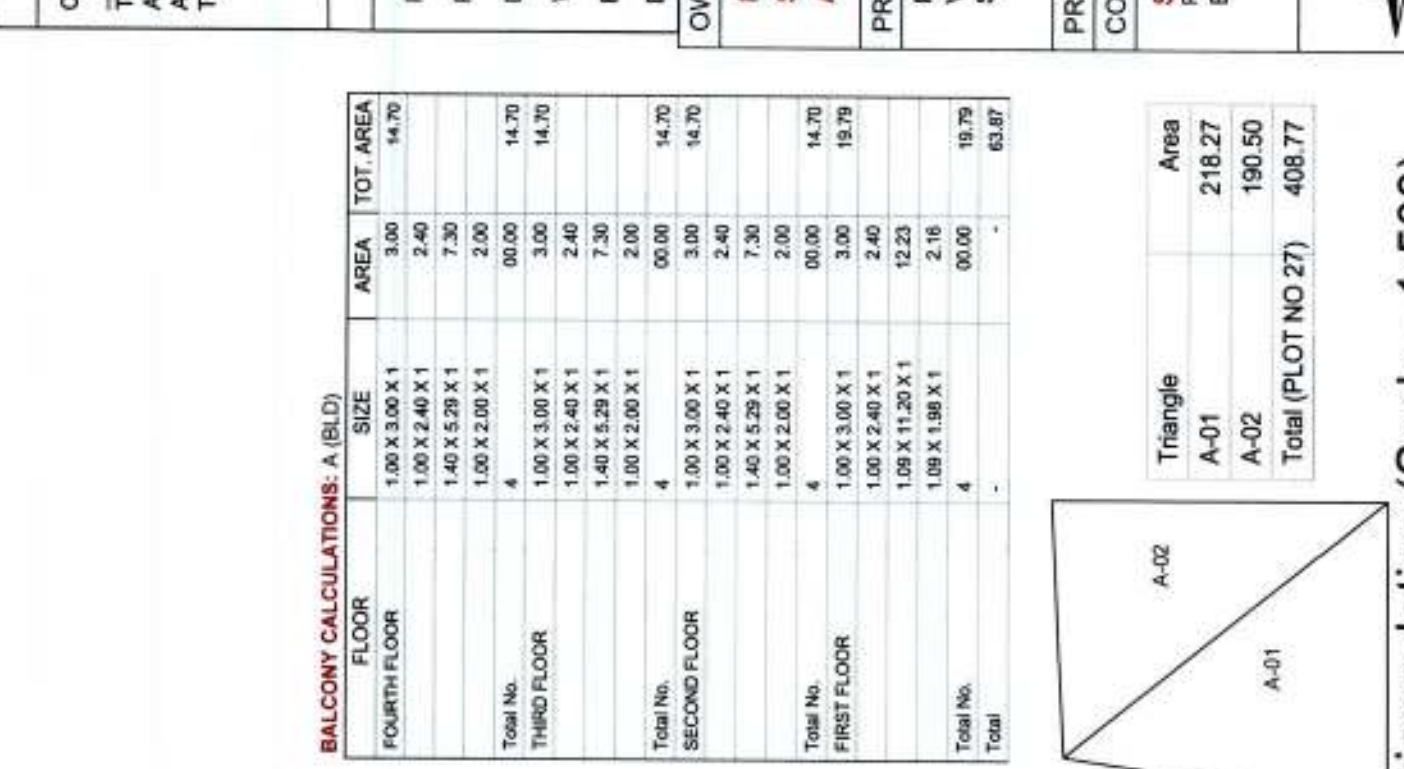


Triangulation (Scale - 1:500)

SCHEDULE OF OPENING: A (BLD)			
NAME	LENGTH	HEIGHT	NOS.
D1	0.59	2.10	03
D2	0.60	2.10	02
D3	0.63	2.10	03
D4	0.75	2.10	03
D5	0.81	2.10	01
D6	0.85	2.10	03
D7	0.87	2.10	03
D8	0.89	2.10	01
D9	0.90	2.10	30
D10	0.97	2.10	01
D11	0.99	2.10	01
D12	1.00	2.10	09
D13	1.09	2.10	01
D14	1.10	2.10	01
D15	1.34	2.10	03
D16	2.26	2.10	01
D17	2.30	2.10	01
D18	2.38	2.10	01
D19	2.98	2.10	01
D20	3.07	2.10	01
D21	3.13	2.10	03
D22	3.15	2.10	01
D23	3.16	2.10	02
D24	3.19	2.10	01



SCHEDULE OF OPENING: A (BLD)			
NAME	LENGTH	HEIGHT	NOS.
V	0.49	0.60	02
W	0.60	1.20	03
W	0.61	1.20	04
W	0.66	1.20	03
W	0.69	1.20	03
W	0.73	1.20	04
W	0.89	1.20	04
W	0.90	1.20	07
W	1.00	1.20	01
W	1.15	1.20	01
W	1.28	1.20	01
W	1.38	1.20	04
W	1.47	1.20	03
W	1.59	1.20	05
W	1.61	1.20	03
W	1.63	1.20	03
W	1.85	1.20	04
W	1.89	1.20	03
W	1.78	1.20	01
W	1.83	1.20	01
W	1.86	1.20	03
W	1.87	1.20	06
W	1.88	1.20	01
W	1.91	1.20	01
W	1.94	1.20	01
W	1.95	1.20	01
W	2.01	1.20	01
W	2.10	1.20	03
W	2.25	1.20	06

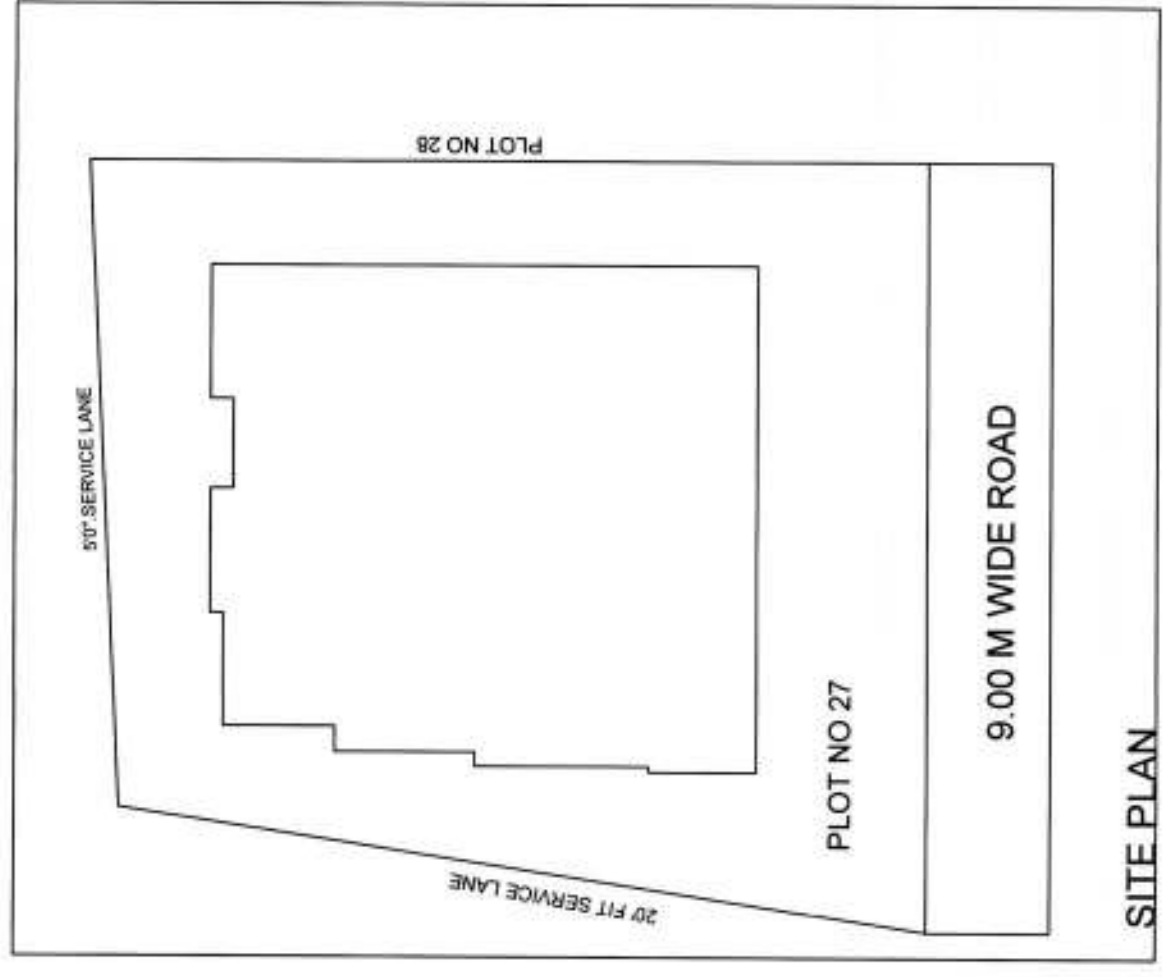

SITE PLAN

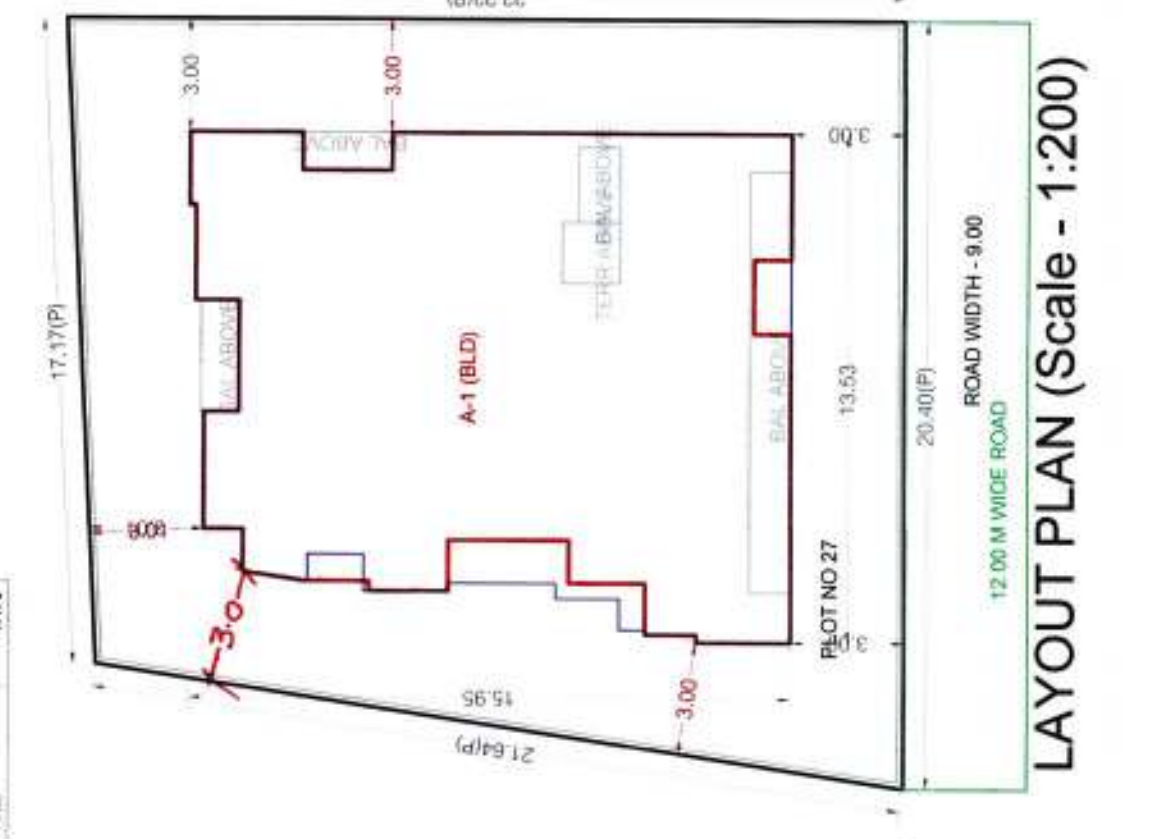

LAYOUT PLAN (Scale - 1:200)

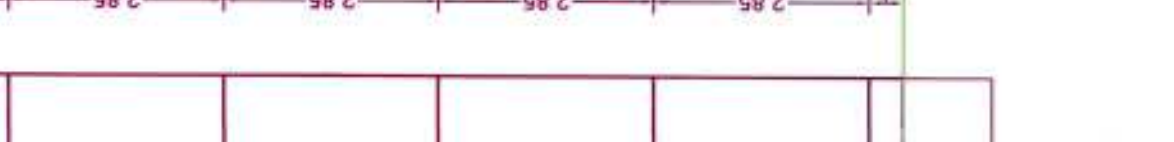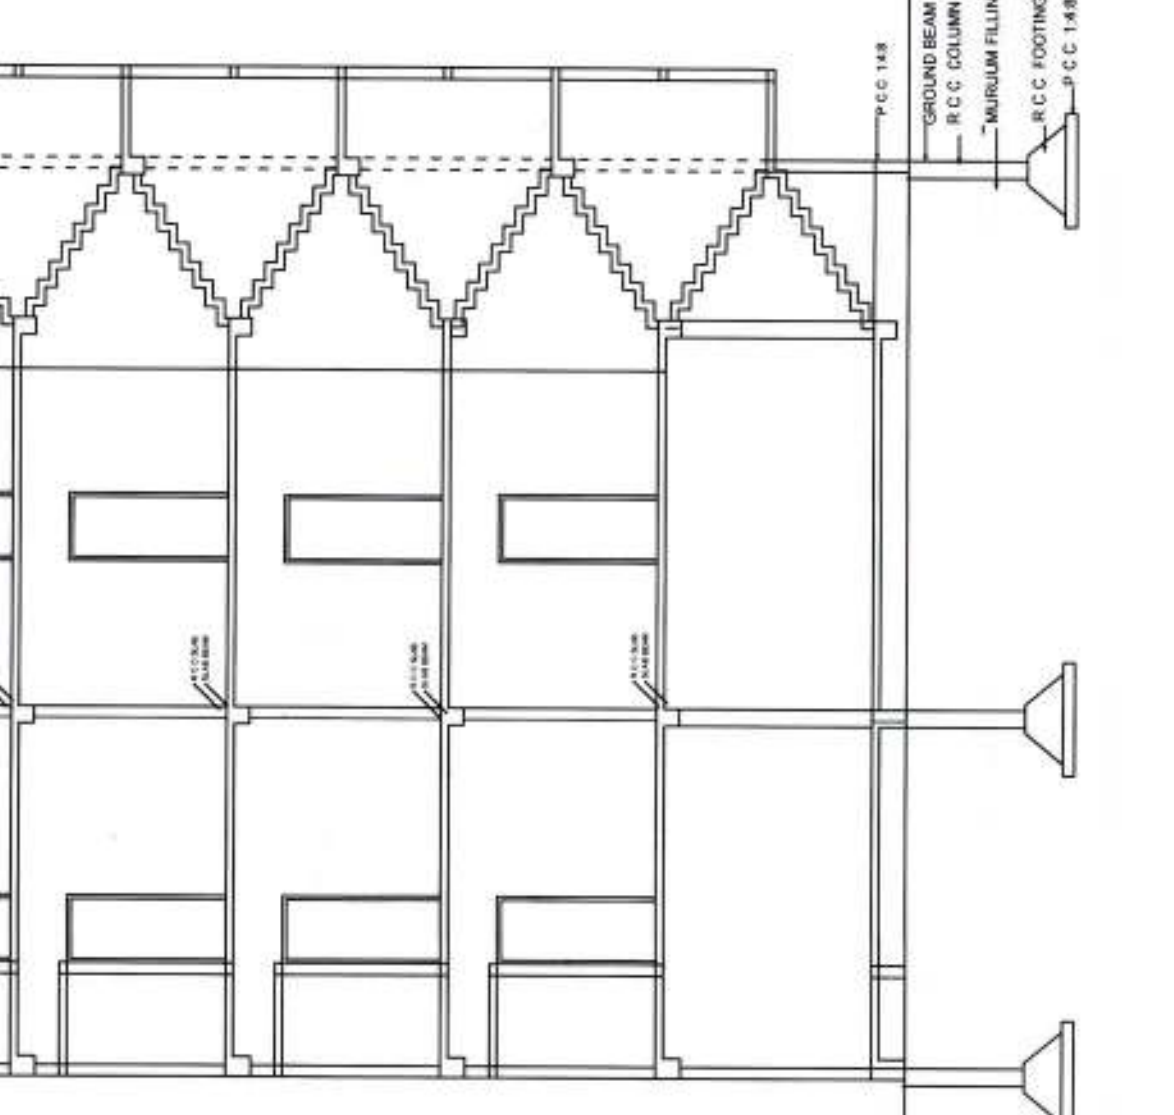

BALCONY CALCULATIONS: A (BLD)			
FLOOR	SIZE	AREA	TOT. AREA
FOURTH FLOOR	1.00 X 3.00 X 1	3.00	14.70
	1.00 X 2.40 X 1	2.40	
	1.40 X 5.20 X 1	7.28	
	1.40 X 2.00 X 1	2.80	
Total No.		15.48	14.70
THIRD FLOOR	1.00 X 3.00 X 1	3.00	14.70
	1.00 X 2.40 X 1	2.40	
	1.40 X 5.20 X 1	7.28	
	1.40 X 2.00 X 1	2.80	
Total No.		15.48	14.70
SECOND FLOOR	1.00 X 3.00 X 1	3.00	14.70
	1.00 X 2.40 X 1	2.40	
	1.40 X 5.20 X 1	7.28	
	1.40 X 2.00 X 1	2.80	
Total No.		15.48	14.70
FIRST FLOOR	1.00 X 3.00 X 1	3.00	14.70
	1.00 X 2.40 X 1	2.40	
	1.40 X 5.20 X 1	7.28	
	1.40 X 2.00 X 1	2.80	
Total No.		15.48	14.70
Total		60.00	60.00

BALCONY CALCULATIONS: A (BLD)			
FLOOR	AREA	PERIMETER	PERIMETER
1ST	1.430x7.4	2.55	1.80
2ND	1.430x7.4	2.55	1.80
3RD	1.430x7.4	2.55	1.80
4TH	1.430x7.4	2.55	1.80
5TH	1.430x7.4	2.55	1.80
