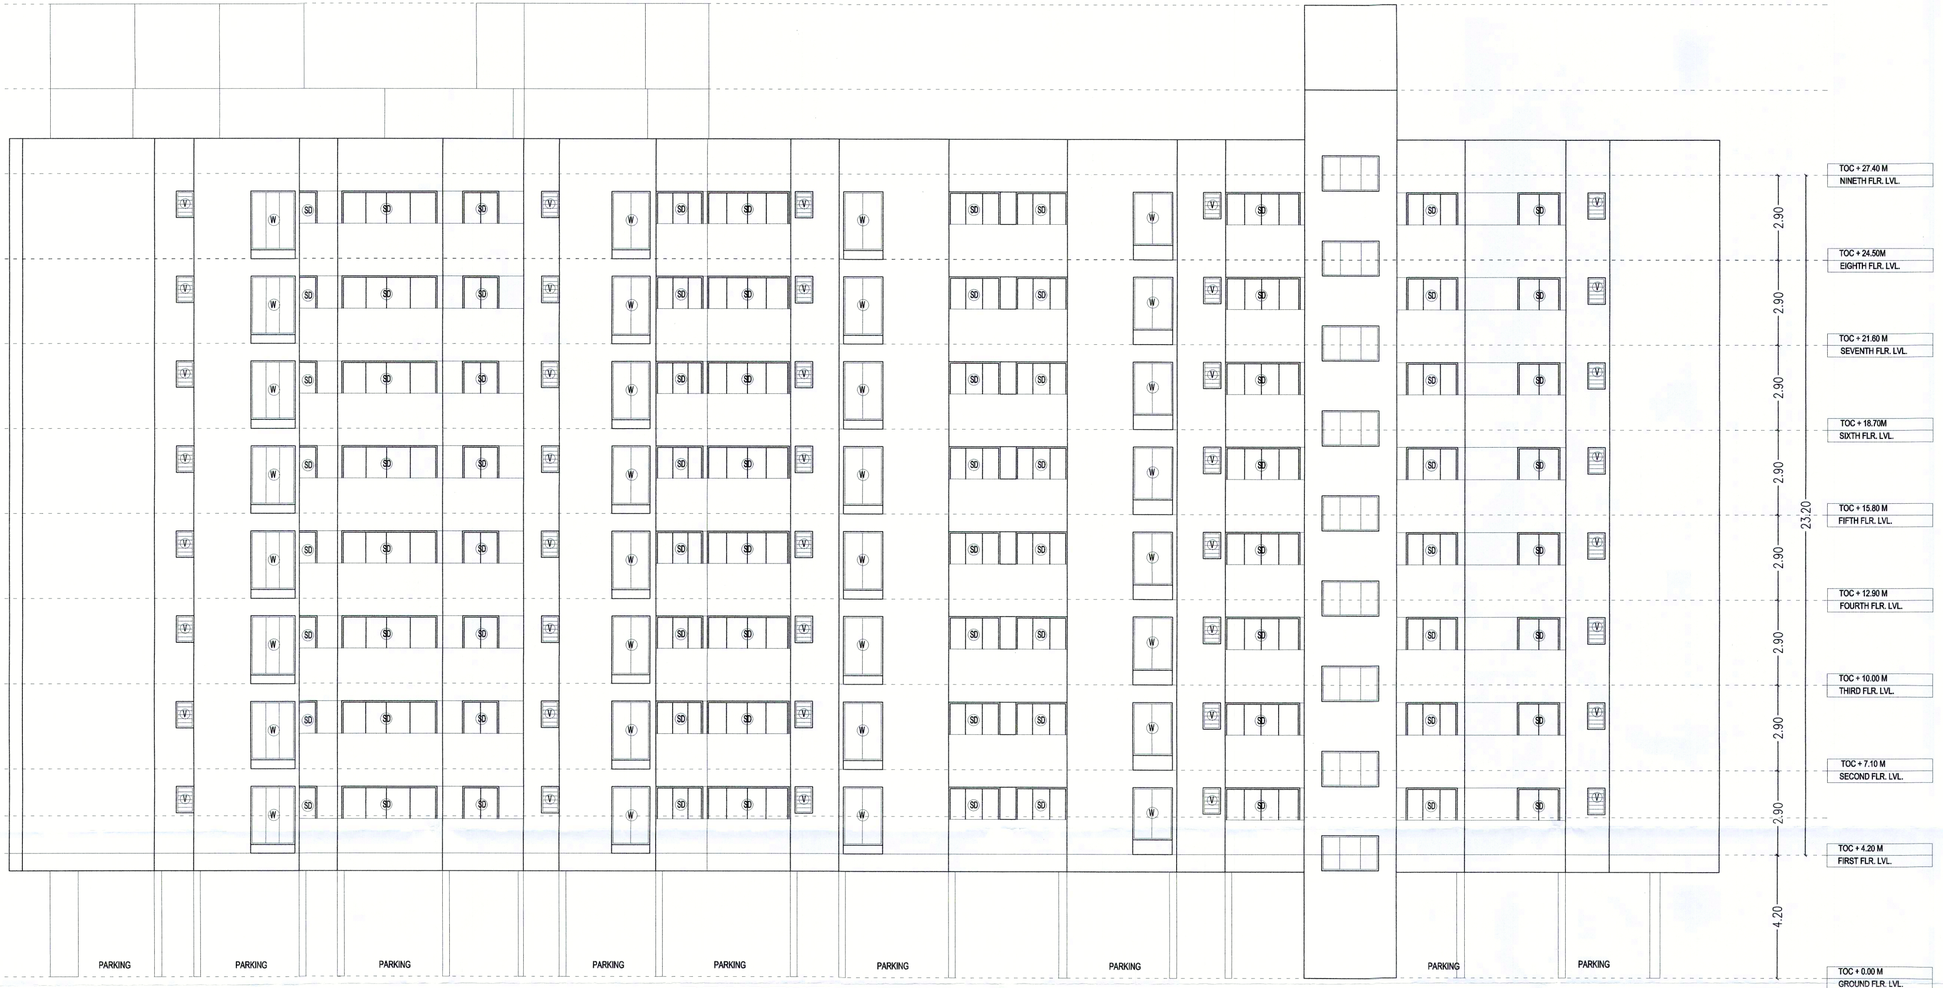


RESIDENTIAL BUILDING
WING-A,B,C EAST SIDE ELEVATION
SCALE 1:100

STAMP OF APPROVAL 5/6

PROJECT

PROPOSED COMMERCIAL AND RESIDENTIAL BUILDING ON PLOT NO. SR.NO 13/4, 13/5. , VIL.- SHEGAON PRAGANE NANDGAON (PETH) TAL-DIST - AMRAVATI,
PROJECT NAME : D.R. CITY
RESIDENTIAL PROJECT NAME : VISTA IMPERIA
COMMERCIAL PROJECT NAME : M.K. MALL
FOR : DEEPRAJAM INFRASPACE LLP THROUGH RAJEN PATIL

STAMP OF APPROVAL PLANS:

PLAN PREVIOUSLY SANCTIONED ON S.NO.7, DATE-06.04.2023
REVISED :- 1

AMC Amravati

मंजूर

आयुक्त, स.न.र./अमनपा/चांपे दि.28/04/2023
चे आदेशान्वये इमारत परवाना व आरंभ प्रमाणपत्र फ
अमनपा/स.सं.न.र./चां.प./हु.क्र.112 दि.28/04/2023
मधील अटींना अनुसरुन प्रस्तावित इमारत नकाशास लाल
रंगाने दुरुस्ती सुचविल्याप्रमाणे मंजुरी देण्यात येत आहे.

सहाय्यक संचालक नगररचना
महानगरपालिका अ.

CERTIFICATE OF AREA

CERTIFIED THAT THE PLOT UNDER REFERENCE WAS SURVEYED BY ME ON —— AND THE DIMENSIONS OF SIDES ETC.OF PLOT STATED ON PLAN ARE AS MEASURED ON SITE AND THE AREA SO WORKED OUT TALLIES WITH THE AREA STATED IN DOCCUMENT OF OWNERSHIP/T.P. SCHEME RECORDS/LAND RECORDS DEPTT./CITY SURVEY RECORDS.

Reg. No. CA/2017/72023

SIGN.OF LICENCED ARCHITECT

OWNER'S DECLARATION

I/WEUNDERSIGNED HEREBY CONFIRM THAT I/WE WOULD ABIDE BY PLANS APPROVED BY AUTHORITY/COLLECTOR. I/WE WOULD EXECUTE THE STRUCTURE AS PER APPROVED PLANS. ALSO I/WE WOULD EXCUTE THE WORK UNDER SUPERVISION OF PROPER TECHNICAL PERSON SO AS TO ENSURE THE QUALITY AND SAFTEY AT THE WORK SITE

DEEPRAJAM INFRASPACE LLP, Through

Mr. Rajen Patil

SIGN.OF ARCHITECT	ARCHITECT
Ar.Shailendra Deshmukh	architect shailendra deshmukh & associates ARCHITECTS,INTERIOR DESIGNERS & GOVT APPROVED VALUERS VRINDAVAN SANKUL PANCHAVATI SQUARE AMRAVATI 444602.

JOB NO.	DRG. NO.	DATE	SCALE	DRN
—	—	17/01/2023	1:100	TEJASWINI