

Signature valid

Digitally signed by Ashish Kumar Chauhan
Date: 2022.10.20 13:56:57
Reason: Approved Drafting Plan
Location: Amravati Municipal Corporation

Approved & Sanctioned vide,
Tahsildar Amravati Rev. Case No.
MAP-34SATURN/150/2023-2023-23
Dated: 31/10/2023

Tahsildar, Amravati.




DEMARCATED RESIDENTIAL LAYOUT PLAN IN S.NO 29/1 (part), MOUJE :- SATURNA , TAQ. & DIST. AMRAVATI

DETAILS OF LAYOUT SUBDIVISION OF LAND

1) Village	2) Sub-plot No. (S.No. C & No. F.P. No. Sub Plot No. Gid No)	3) Area in Sqm as per 1:20 Scale as per	4) Area in possession	5) Area in possession
Saturna	29/1	1749.81	0	1749.81
Total Area/Annotated Plot		1749.81		1749.81


RECREATIONAL CALCULATION	
Name	Area
TOTAL	0

ANNECY CALCULATION	
Name	Area
TOTAL	0

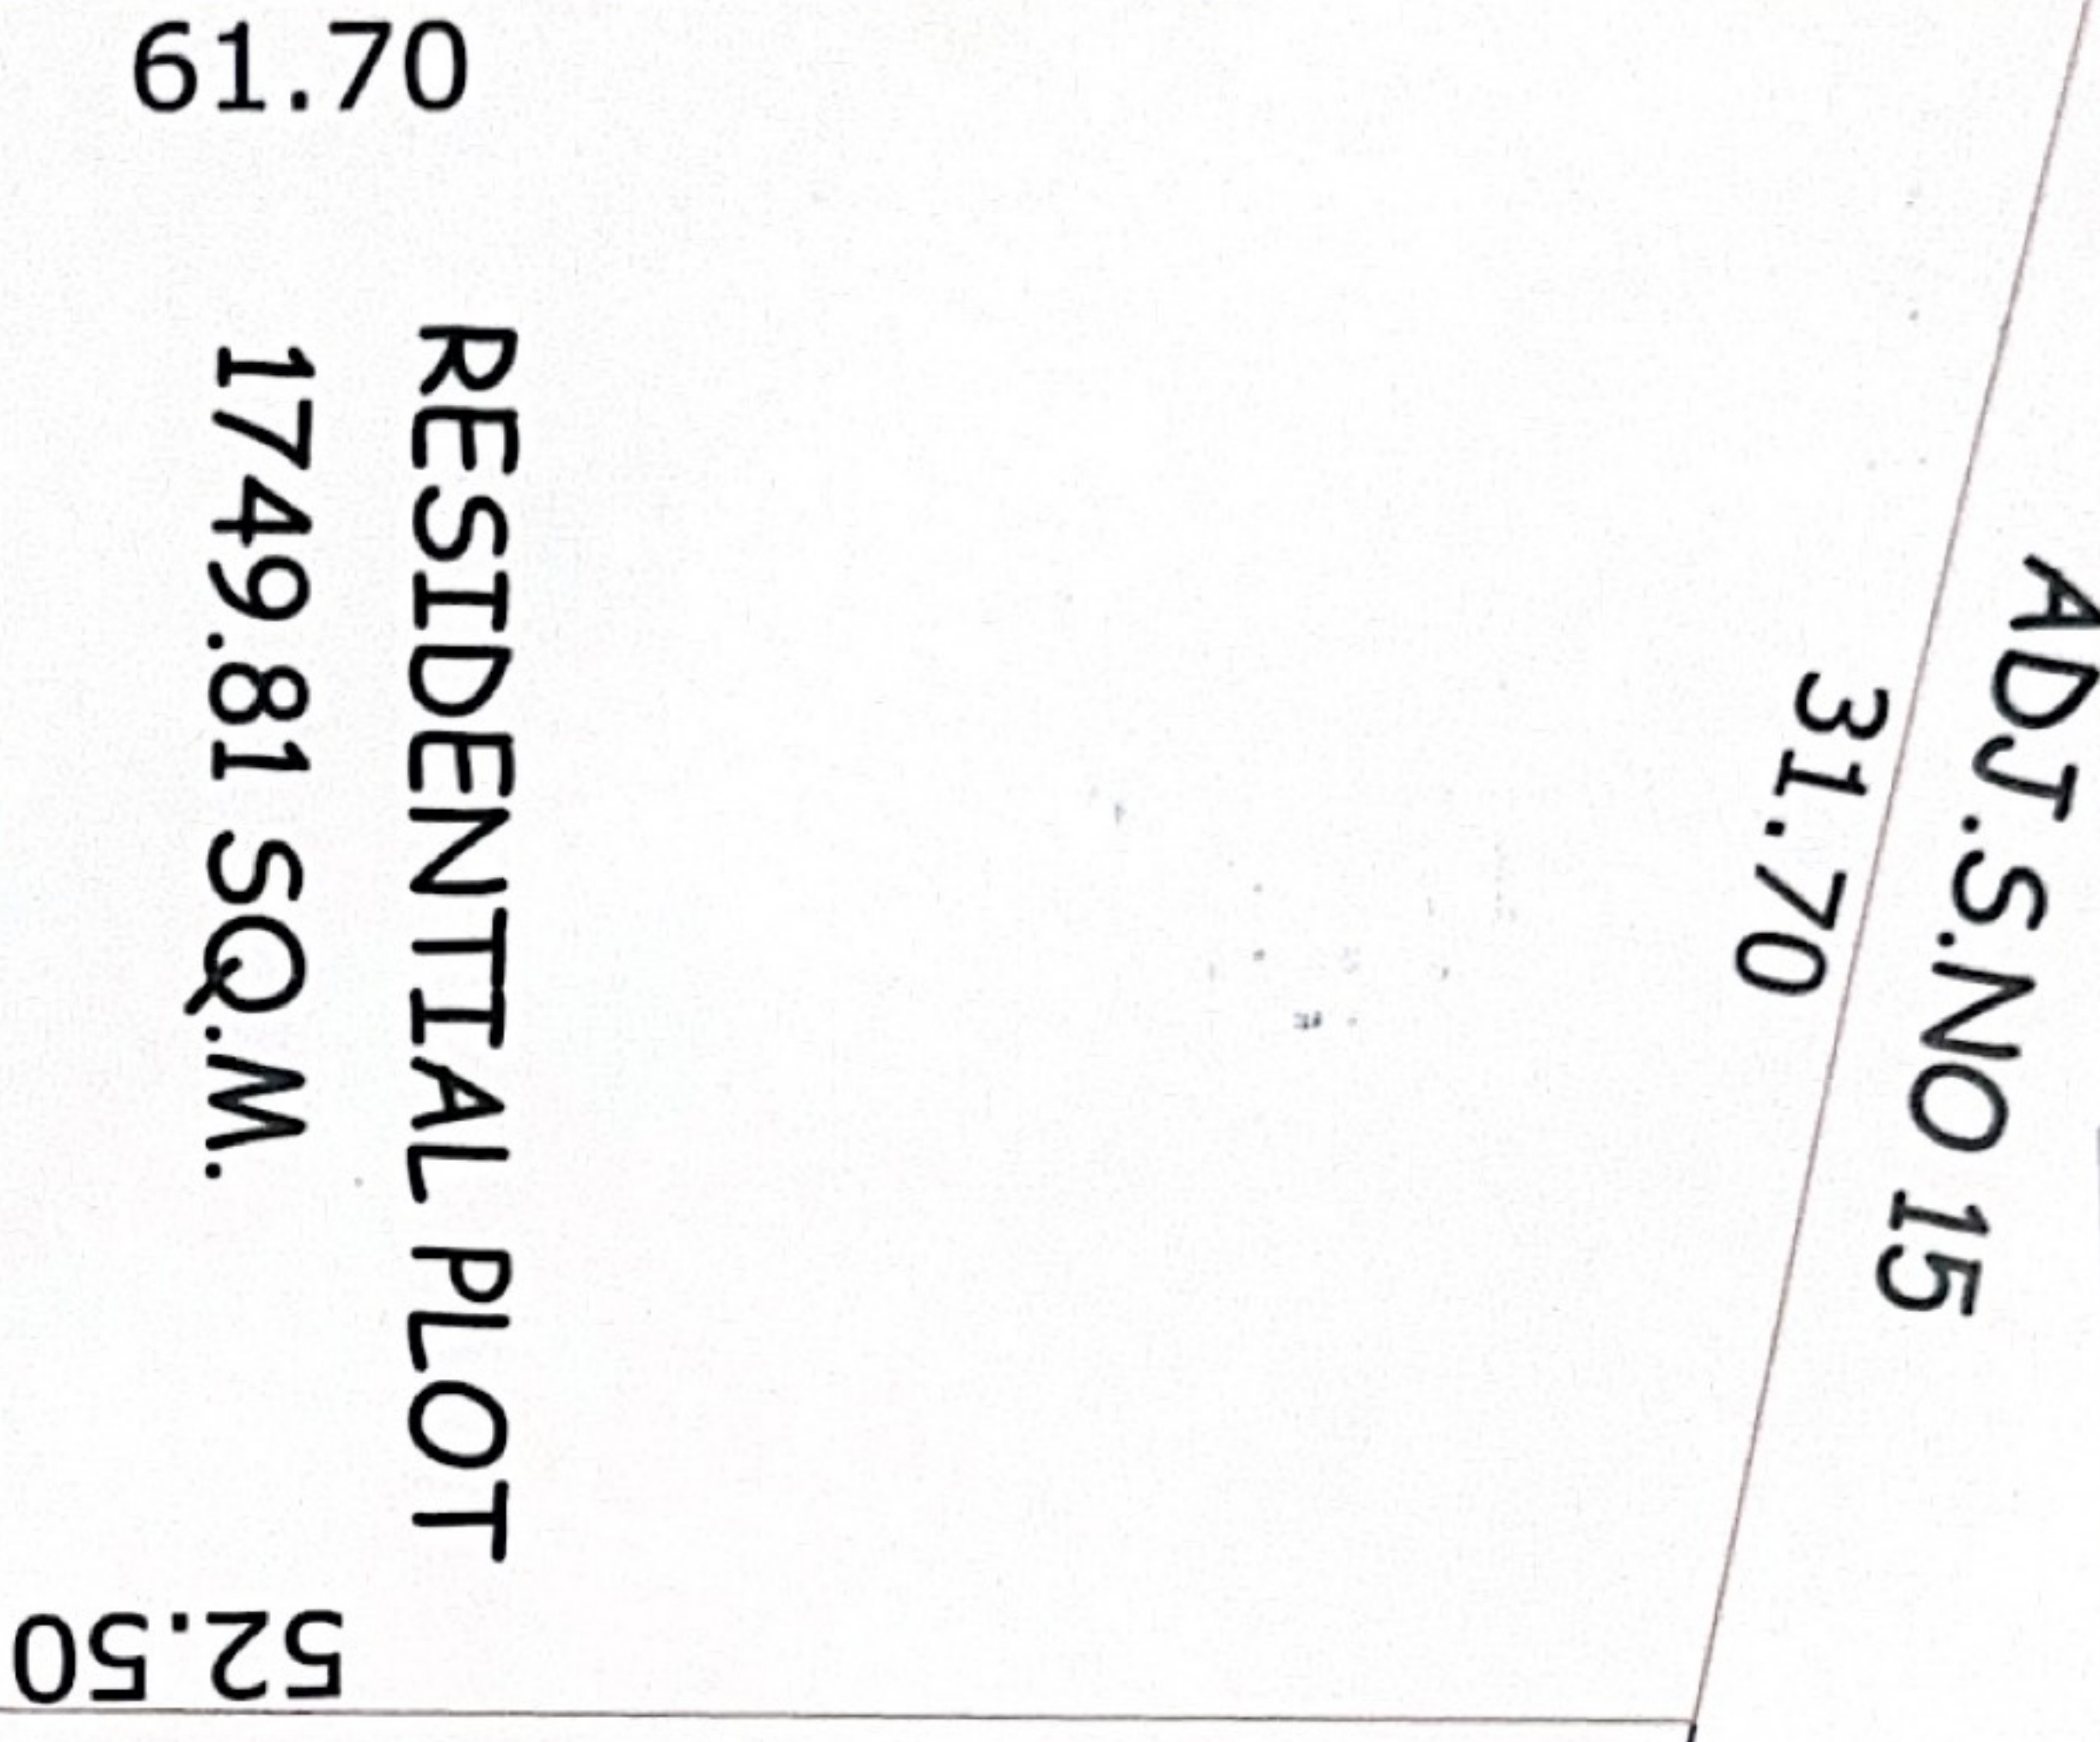

ADJ.S.NO 29/1 Pt.

TRIANGLE	AREA
A1	103.51
A2	805.02
A3	805.02
A4	28.40
A5	5.47
TOTAL	1749.81

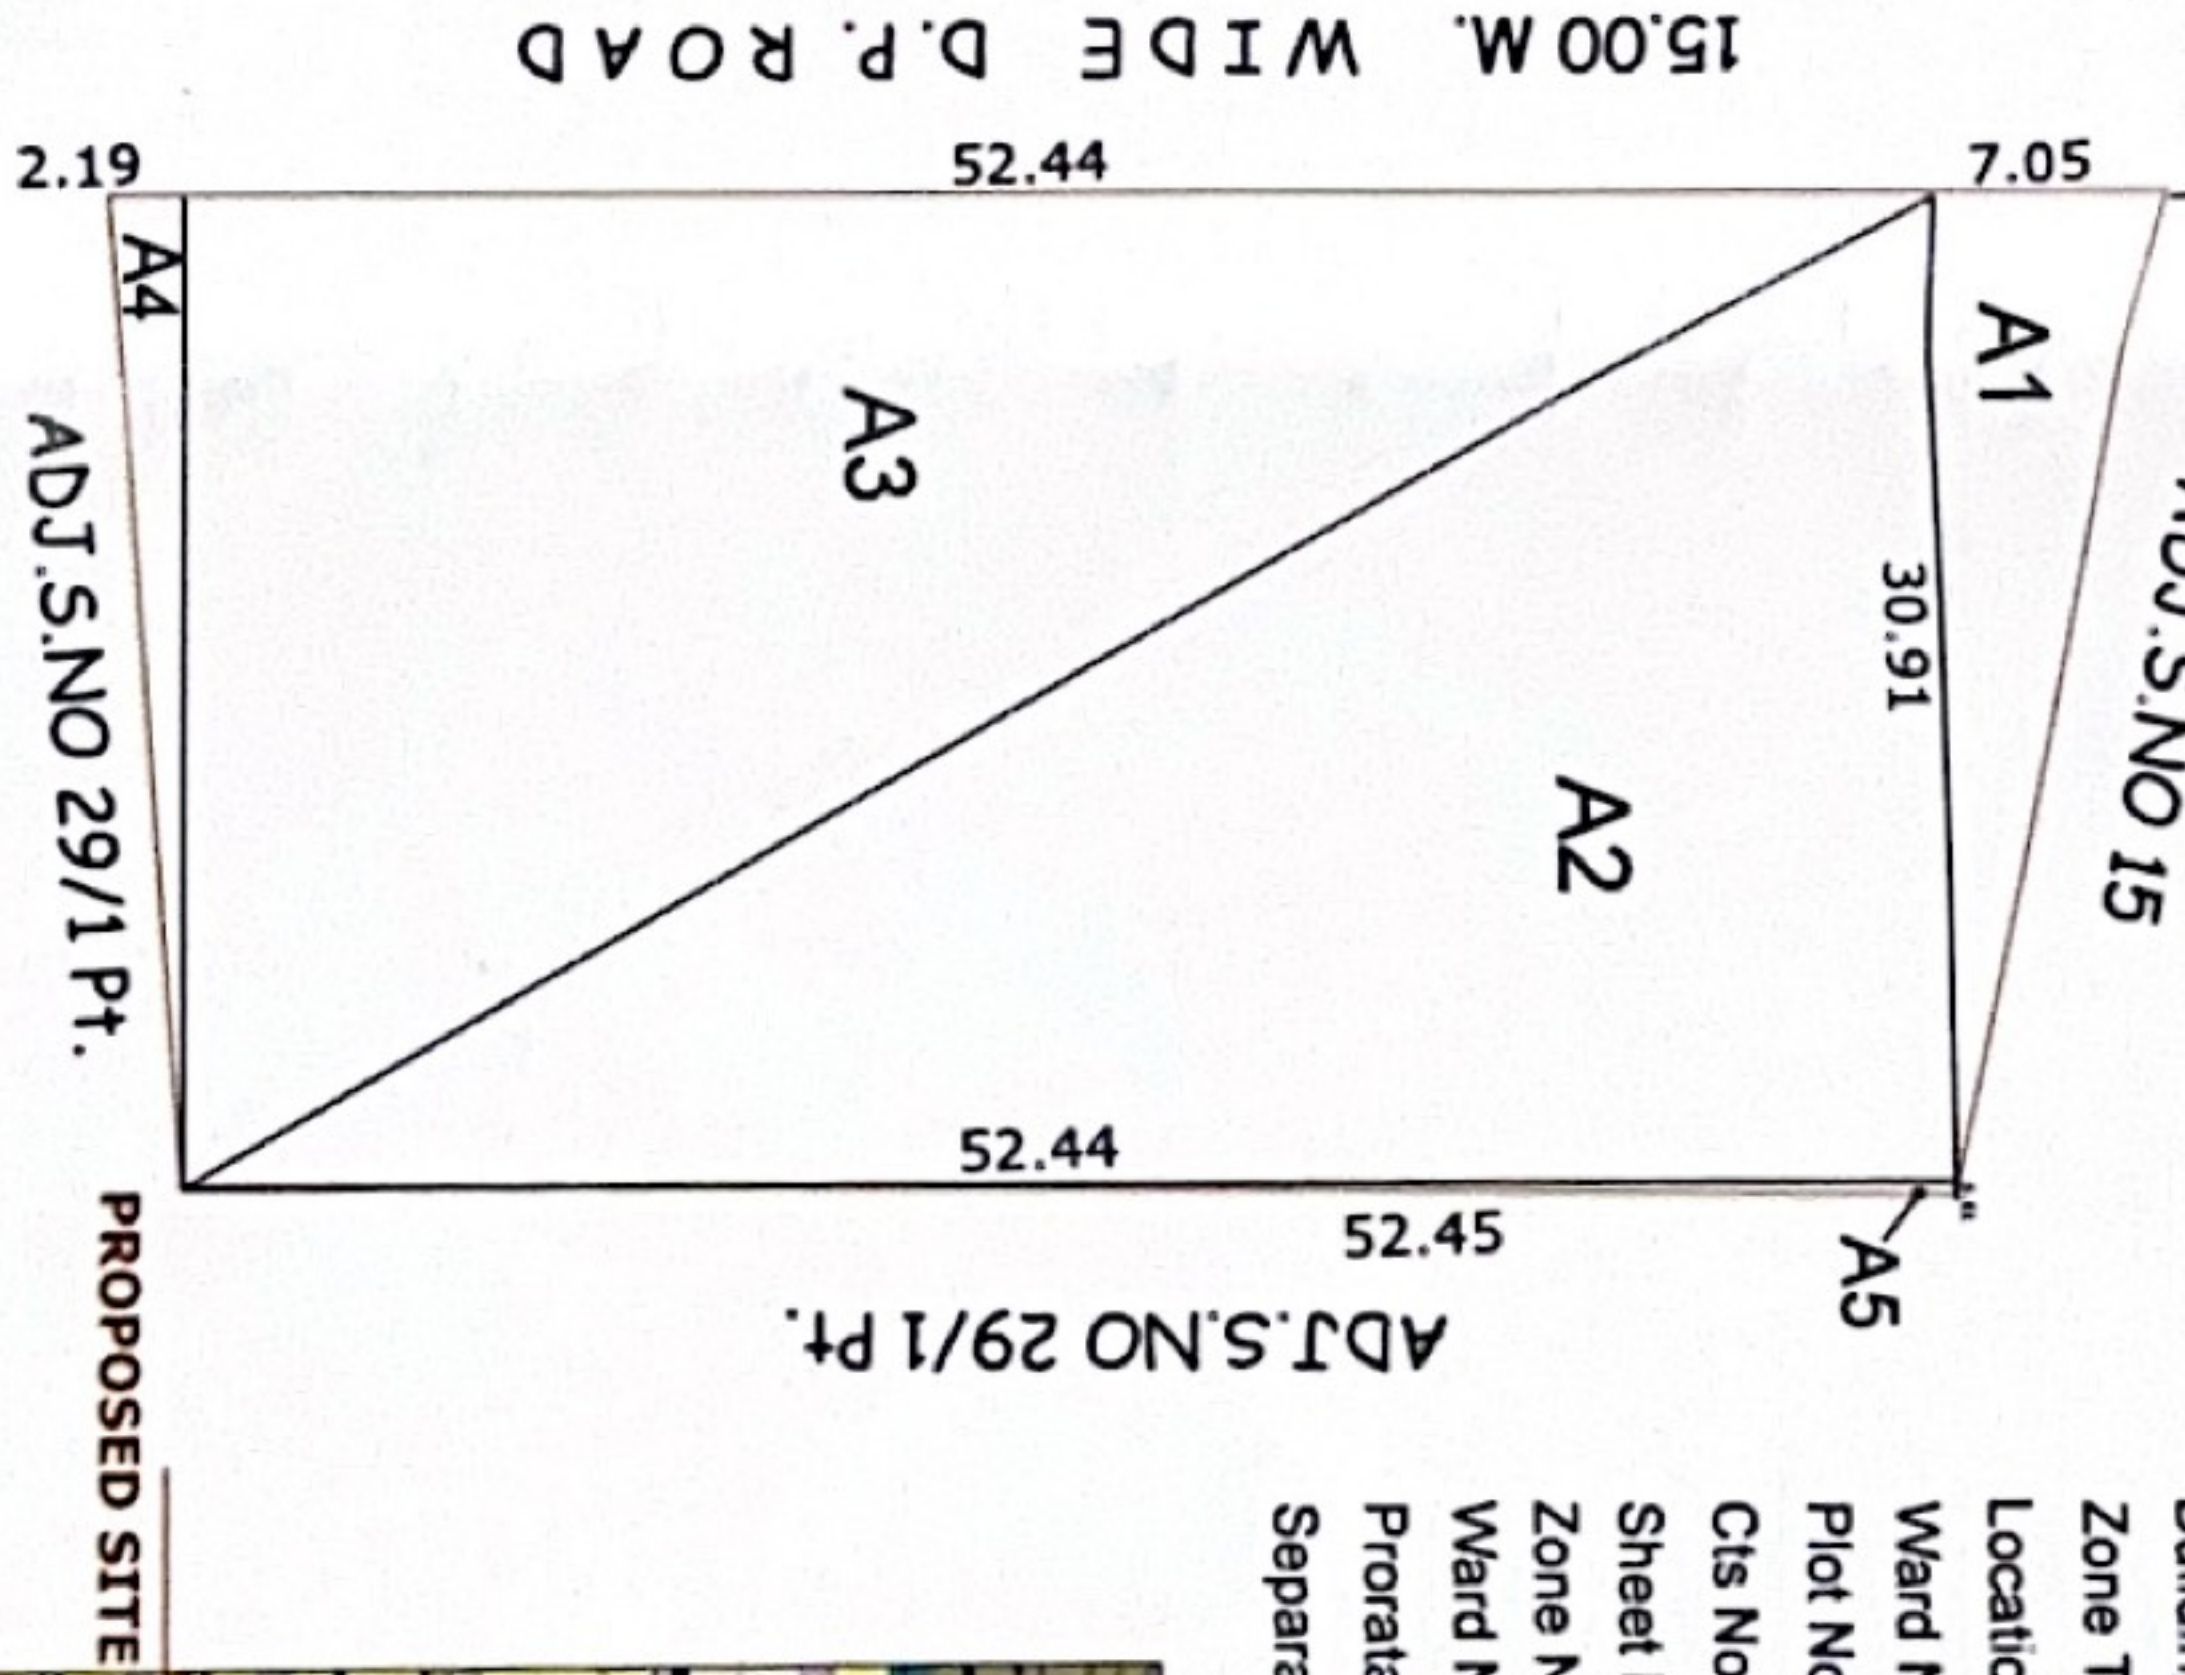

LAY OUT PLAN
SCALE :- 1:500

ADJ.S.NO 29/1 Pt.

TRIANGULATION AREA
Survey No. 29/1

DETAILS OF SUBDIVIDED PLOT AREA STATEMENT

Plot No	Plot Area	Rounding area of road	Net Area	Pro rata FSI factor	Front Road Width	Basic FSI	BUA on pro rata basis	Type of Plot	DR allotment on plot
1	1749.81	0	1749.81	1	0.0	11	1824.79	Demarcated	0.00
Total	1749.81		1749.81				1824.79		

Project Details

Building Type - DDMCA-22-77730
Zone Type - Residential Zone - (R2)
Location - Non-Congested
Ward No - Layout Approval
Plot No. - Layout Demarcated/Final
Cis No /Survey No. - 29 1111
Sheet No. - 29/1
Zone Number - Main Office AMC
Ward Name : Saturna
Prorata Value : 0.00
Separation/CRZ Zone Area :

LEGENDS:

PLOT BOUNDARY SHOWN WHITE
PROPOSED WORK SHOWN RED
DRAINAGE LINE SHOWN YELLOW LIGHT
WATER LINE SHOWN BLUE DOTTED
ENCLOSED BAL SHOWN BROWN
TERRACE SHOWN DARK YELLOW
OPEN BAL SHOWN BROWN
EXISTING SHOWN BLUE HATCHED

Name Of Owner : Satish Ramdas Modam And Other Fourteen

Postal Address : Ward No.28, Eendapuram, Shrihari Nagar
Rural, Amravati, Dist. Prithvi Sai Nagar, Sat
Nagar, Amravati-444607 Maharashtra
Phone No. 9371517077

DESCRIPTION OF PROJECT :

Type of Project :

Site Address : Survey No. 29/1, Village Saturna, Amravati

Name Of Engineer : Arun, Engineer

Office : Kothari Nagar, Dharmapuri railway

CHIEF ENGINEER SIGN

TECHNICAL PERSON SIGN

SCALE :- 1:100

JOB NO. - DDMCA-22-77730

SI BMISSION DRAWING