


DATE & STAMP OF APPROVAL	01
--------------------------	----

SR.NO.	SR.NO.	PLOT NO.	PLOT AREA
1	13/3/B/1/1	1	1103.73
2	13/3/B/1/2	2	752.6
3	13/3/B/1/3	3	743.67

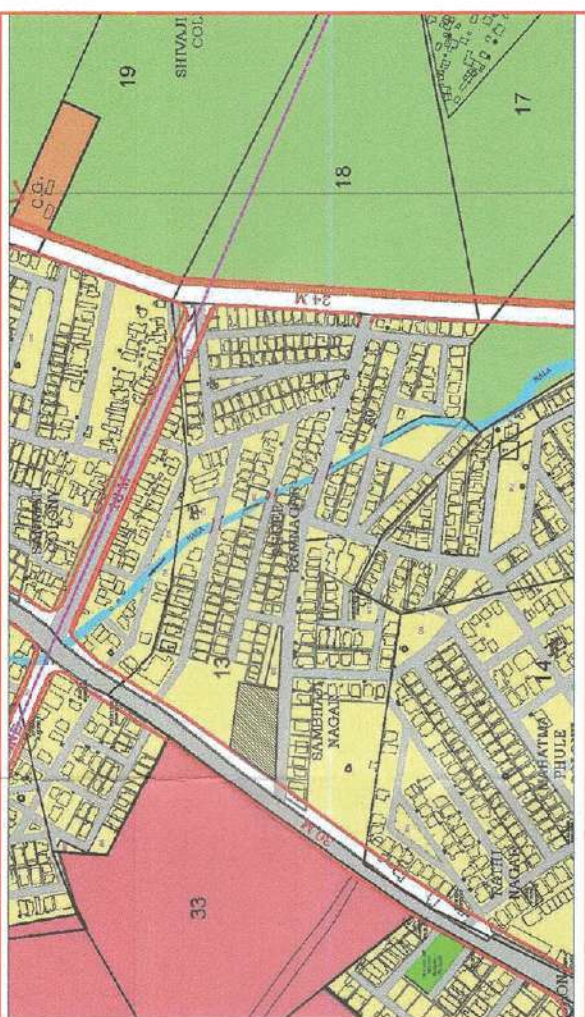

आयुक्त, सं.सं.न.र./अधपत्र/मि. दि. 20/01/2024
 हे आवेदनाचे प्रमाण परवाना व आदेश प्राप्तपत्र म्ह
 अधपत्र/सं.सं.न.र./श.न./दि.ज. 321...दि.15/02/2024
 मधील अटींना अधकृत प्रस्तावित शमाल बदलास लागू
 रवाना दुसर्ती मुख्याध्यापकाचे मुखुरी देण्यात येत आहे.


 सहायक मुख्याध्यापक (ग)
 ५

D CERTIFICATE OF AREA

CERTIFIED THAT THE PLOT UNDER REFERENCE WAS SURVEYED BY ME ON _____ AND THE DIMENSION OF SIDES, ETC. OF PLOT STATED ON PLAN AREAS AS MEASURED ON SITE AND THE AREA SO WORKED OUT TALLIES WITH THE AREA STATED IN DOCUMENT OF OWNERSHIP / T.P. SCHEME RECORD / LAND RECORD DEPT. / CITY SURVEYED RECORDS.

E	LEGEND
---	--------

PLOT BOUNDARY SHOWN BLACK
PROPOSED WORK SHOWN RED
DRAINAGELINE SHOWN RED DOTTED
WATERLINE SHOWN BLACK DOTTED
EXISTING TO BE RETAINED HATCHED
DEMOLISHION SHOWN HATCHED YELLOW

F	OWNERS' DETAILS
----------	------------------------

Owner(s)' Name / POA /
SRUSHTI COMMERCIALS THROUGH
ITS PARTNER SUDIP PRADIPRAO
PETHE AT PLOT NO. 13/3/B/1/1

G	PROPOSAL DETAILS
----------	-------------------------

PROPOSED SUBDIVISION MAP OF MOUJE SHEGAON
SR NO/ PLOT NO. 13/3/B/1 /4

H ARCHITECT'S SIGN AND STAMP

COA NO	REVISION : 00
ARCH.	DATE : 14.02.2024
ADDRESS	SCALE : NTS @A0
	NORTH
	DRAWN BY : KPL
	CHECKED BY : KPL
	BCP NO :
	FILE NO :

INWARD NO.	DATE
KEY NO.	SHEET NO. 01