N.I.T.
L.B. NO. 241
L.B. Valid
up to 2[illegible]

"Applicable [illegible] for Fire NOC Only"

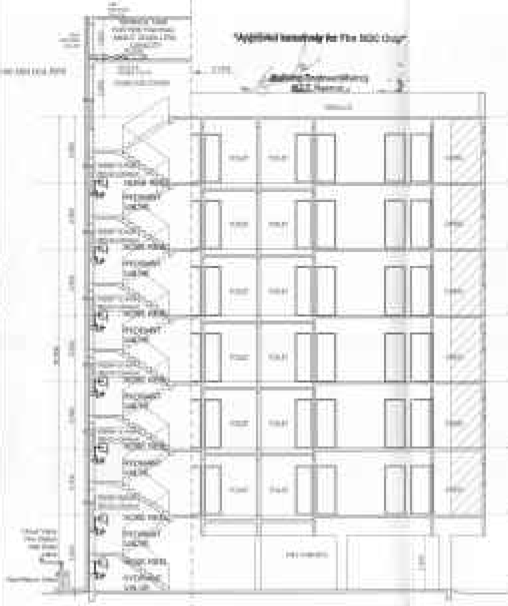

"BLOCK 1,2" SECTION AA SCALE 1:100

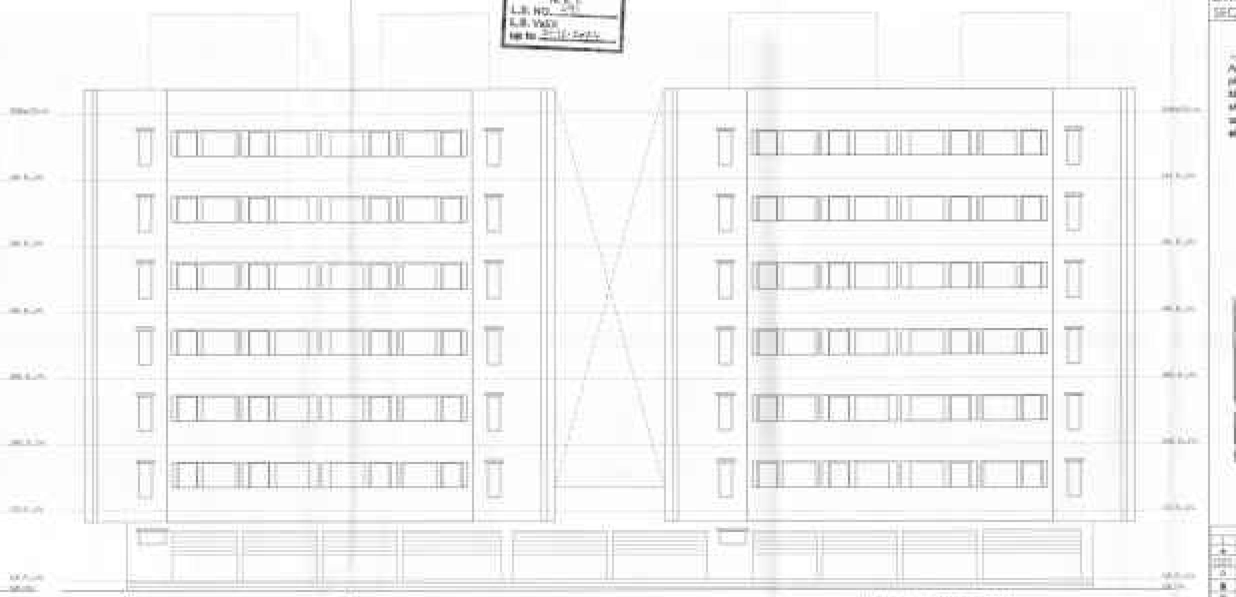

"BLOCK 1, 2" FRONT (SOUTH) SIDE ELEVATION SCALE 1:100

This Sanction is Subject To
Conditions Mentioned In Release
Letter Of N.I.T. Dt. [illegible]

This Section is Subject to Conditions Mentioned in Development agreement Dt. [illegible]

This [illegible] subject to conditions of [illegible]

Necessary arrangement for rain water harvesting shall be done.

OFFICE OF THE NAGPUR IMPROVEMENT TRUST
Special planning authority for Nagpur Metropolitan Area
Building Permit No. [illegible]
Date: [illegible]
SANCTIONED
Building Engineer (Sales)
Nagpur Improvement Trust

Subject to the provisions of structural design [illegible]

Subject to [illegible] structural drawings [illegible] by applicant.

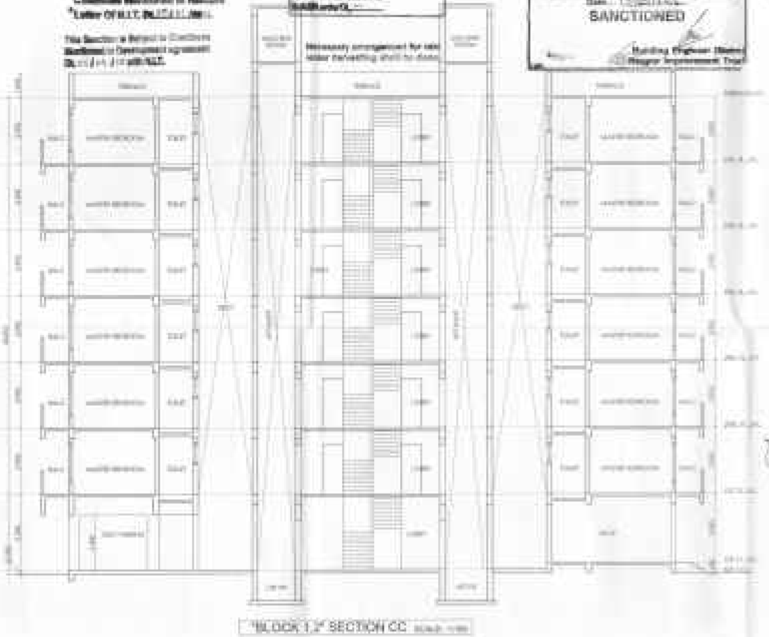

"BLOCK 1,2" SECTION CC SCALE 1:100

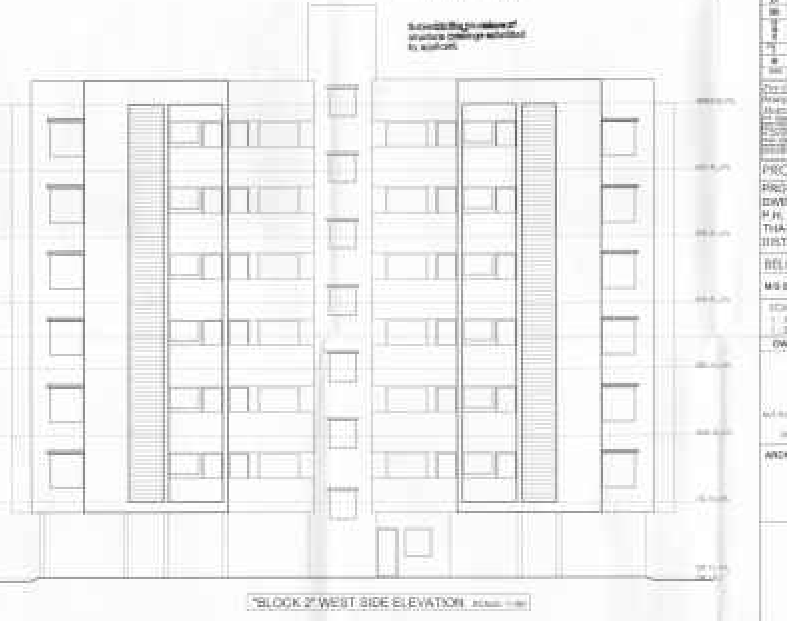

"BLOCK 2" WEST SIDE ELEVATION SCALE 1:100

SHEET NO: 3/6
DWG TITLE:- ("BLOCK 1,2")
SECTION , ELEVATION

Subject to the condition that Developer / Applicant shall construct sewage treatment plant (STP) as per the required norms of Maharashtra Pollution Control Board and shall submit the NOC from MPCB without compliance of same occupation permission shall not be issued.

Subject to the Condition as given by Fire Brigade Dept. Nagpur Mun Corporation vide Letter No. [illegible]

OFFICE OF THE CORPORATION
OF THE CITY OF NAGPUR
[illegible]
Chief Fire Officer
Fire Services N.M.C. Nagpur

INDEX

PROJECT TITLE :
PROPOSED BUILDING PLAN FOR MULTY FAMILY DWELLING UNIT ON PLOT NO. 40 ON KH. NO. 174/1, P.H. NO-12 OF MOUZA- BHOKARA, THA-NAGPUR(GR.), DIST.- NAGPUR

BELONGING TO :-
M/S SUPREME URBAN REALTIES PRIVATE LIMITED

SCALE	DRN. BY	CHKD BY	APR. BY	NORTH	DATE
1:100	[illegible]				[illegible]

OWNER/CLIENT'S SIGN :

ARCHITECT'S SIGN :
PRASHANT SATPUTE
[illegible]

ARCHITECTS
& INTERIOR
DESIGNERS