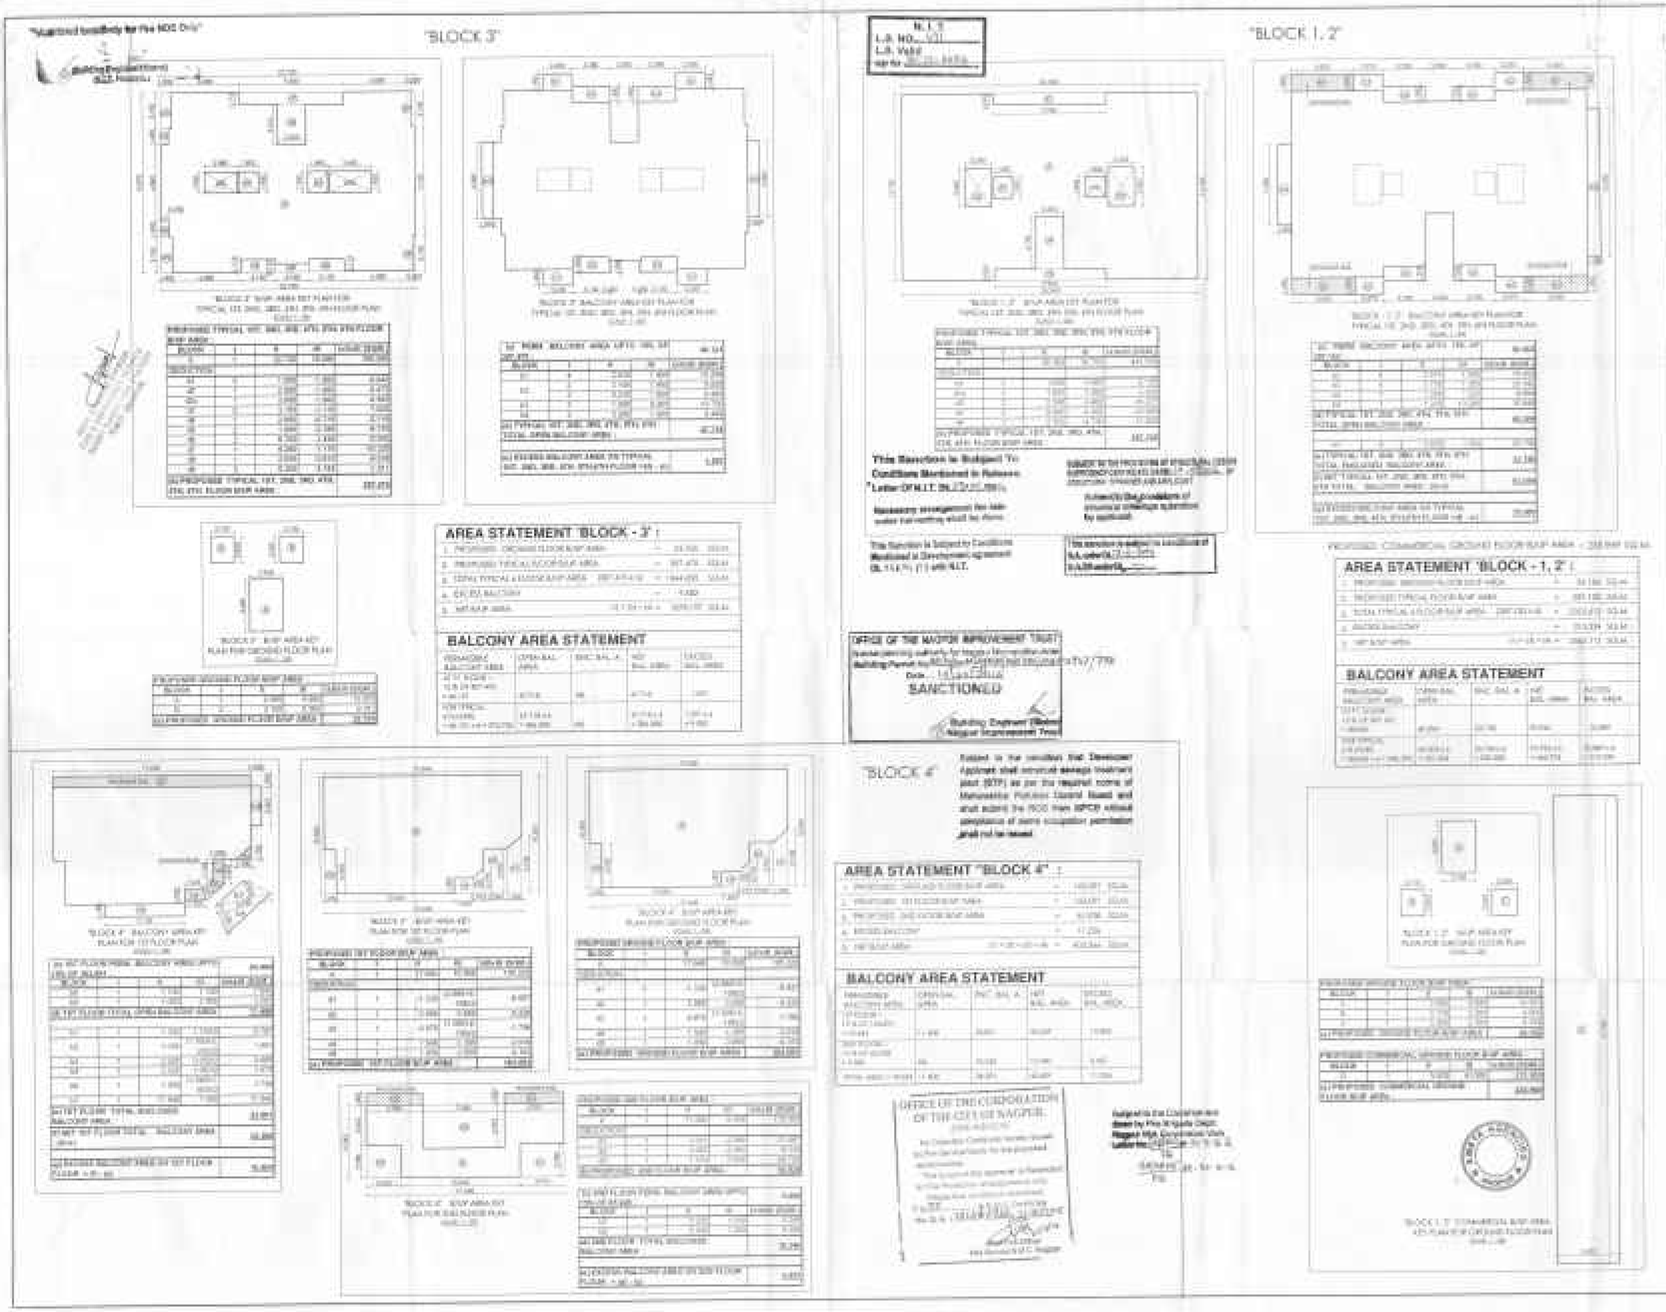

SHEET NO: 4/A

DWG TITLE:- KEY PLANE, AREA STATEMENT.

B/UP AREA

BALCONY AREA STATEMENT

PARKING AREA STATEMENT

'BLOCK - 1, 2, 3'

Parking Provided :

'BLOCK - 1, 2, 3'

CAR PARKING (LARGE)

CAR PARKING (SMALL)

SCOOTER PARKING

CYCLE PARKING

PROPOSED PARKING | 40 | 126 | 125

MALE

FEMALE

REFERENCE :-

PROJECT TITLE :

PROPOSED BUILDING PLAN FOR MULTY FAMILY DWELLING UNIT ON PLOT NO. 40 ON KH. NO. 174/1, P.H. NO-12 OF MOUZA- BHOKARA, THA-NAGPUR(R.) DIST.- NAGPUR.

BELONGING TO :-

M/S SUPREME URBAN REALITIES PRIVATE LIMITED

SCALE	DRN BY	CHKD BY	APR BY	NORTH	DATE
1 : 200					

OWNER'S/CLIENT'S SIGN

ARCHITECT'S SIGN :-

design

ARCHITECTS
INTERIOR
DESIGNERS