


S.NO.	TYPE	SIZE	REMARK
D	1,150 x 2.10m	T.W.DOUBLE PANELED DOOR	
D1	0,900 x 2.10m	T.W.SINGLE PANELED DOOR	
D2	0,750 x 2.10m	T.W.SINGLE PANELED DOOR	
W	1,800 x 1.20m	ALUMINUM GLAZED WINDOW	
W1	1,500 x 1.20m	ALUMINUM GLAZED WINDOW	
W2	1,350 x 1.20m	ALUMINUM GLAZED WINDOW	
W3	1,300 x 1.20m	ALUMINUM GLAZED WINDOW	
W4	1,270 x 1.20m	ALUMINUM GLAZED WINDOW	
W5	1,100 x 1.20m	ALUMINUM GLAZED WINDOW	
W6	1,000 x 0.90m	ALUMINUM GLAZED WINDOW	
W7	0,760 x 1.20m	ALUMINUM GLAZED WINDOW	
V	0.600 x 0.60m	M.S. VENTILATORS	

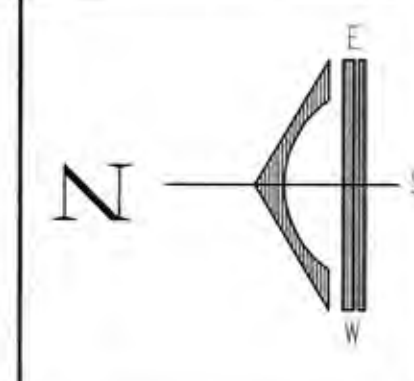


PLOT BOUNDARY SHOWN IN	
EXISTING CONSTRUCTION SHOWN IN	
PROPOSED CONSTRUCTION SHOWN IN	

DRN BY:	PRANALI	DATE:	24/05/2022
CHK BY:	AR. SANJAY	SCALE	1:100,1:200

PYRAMID VENTURES (I) PVT. LTD.

Architect Sanjay Soni
COA NO. -
CA/2005/36827
NIT LS- 2366
NMC/R - 523
Nagpur

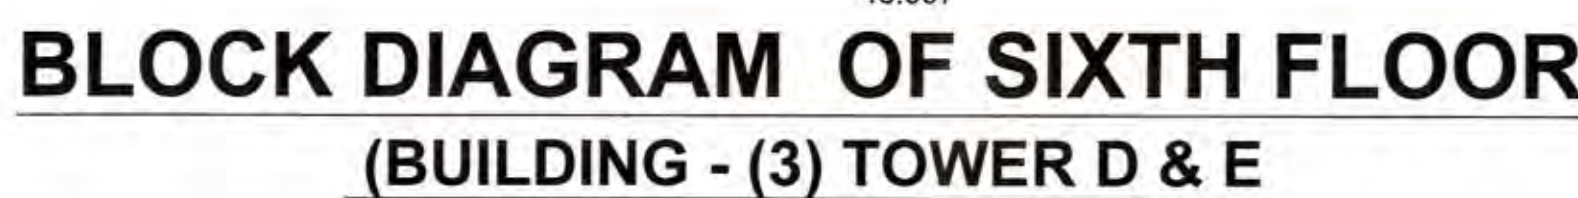

BUILT UP AREA STATEMENT OF EXISTING BUILDING-3 ON SIXTH FLOOR (TOWER C,D,E & F)					
S.NO.	SPECIFICATION	NO.	WIDTH	HEIGHT	AREA
	AREA OF BLOCK		23.486	22.300	523.738
	DEDUCTION				
1	D1	2	1.000	5.285	10.570
2	D2	3	1.465	1.000	4.395
3	D3	1	7.080	0.340	2.407
4	D4	1	7.628	8.450	64.457
5	D5	1	6.265	5.100	31.952
6	D6	1	4.258	2.021	8.605
7	D7	1	2.045	1.570	3.211
8	D8	2	1.900	1.800	6.840
9	D9	1	4.258	3.220	13.711
10	D10	1	4.258	1.570	6.685
11	D11	1	4.953	2.420	21.050
12	D12	1	1.682	1.000	1.682
13	D13	1	0.971	1.000	0.971
14	D14	1	6.930	0.340	2.356
TOTAL DEDUCTION AREA					178.892
NET AREA OF BLOCK					
523.738-178.892 = (i)					344.846
	TOWER D & E				
	AREA OF BLOCK		46.997	15.571	731.790
	DEDUCTION				
1	D1	2	6.265	6.971	87.347
2	D2	2	4.408	2.171	19.140
3	D3	2	7.858	1.720	27.032
4	D4	1	9.935	5.971	59.322
5	D5	2	4.258	3.220	27.422
6	D6	4	1.900	1.800	13.680
7	D7	2	4.258	1.570	13.370
8	D8	2	1.682	1.000	3.364
9	D9	1	1.967	1.000	1.967
10	D10	2	1.000	5.285	10.570
11	D11	4	1.465	1.000	5.860
12	D12	2	6.930	0.340	4.712
TOTAL DEDUCTION AREA					273.786
NET AREA OF BLOCK					
731.790-273.786 = (ii)					458.004
	TOWER F				
	AREA OF BLOCK		23.486	22.300	523.738
	DEDUCTION				
1	D1	1	7.628	8.450	64.457
2	D2	1	7.080	0.340	2.407
3	D3	3	1.465	1.000	4.395
4	D4	2	1.000	5.285	10.570
5	D5	1	2.045	1.570	3.211
6	D6	1	4.258	2.021	8.605
7	D7	1	4.953	4.250	21.050
8	D8	2	1.900	1.800	6.840
9	D9	1	0.971	1.000	0.971
10	D10	1	1.682	1.000	1.682
11	D11	1	4.258	1.570	6.685
12	D12	1	4.258	3.220	13.711
13	D13	1	6.265	5.100	31.952
14	D14	1	6.930	0.340	2.356
TOTAL DEDUCTION AREA					178.892
NET AREA OF BLOCK					
523.738-178.892 = (iii)					344.846
TOTAL AREA ON SIXTH FLOOR					
i+ii+iii					1147.696