"Approved tentatively for Fire NOC Only"

ASST. … OFFICER
FIRE & EMERGENCY SERVICE
CIVIL LINE FIRE STATION
N.M.C. NAGPUR

Building Engineer(Metro)
N.I.T. Nagpur.

N. I. T.
L.S. NO. 2744
L.S. Valid up to 31-12-2018

FRONT ELEVATION FOR BUILDING A

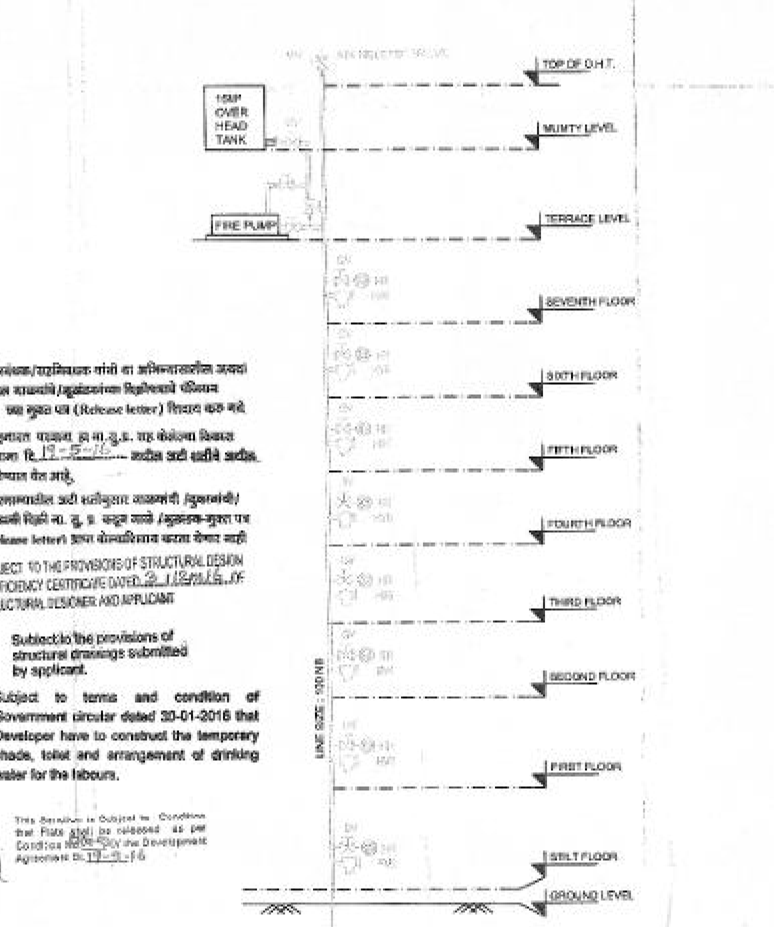

SCHEMATIC SECTION OF DOWN COMER

SUBMISSION DRAWING SHEET NO: 05

PROJECT ADDRESS:

PROPOSED RESIDENTIAL MULTI FAMILY DWELLING UNIT FOR GROUP HOUSING AT KHASRA/SURVEY NO 59/2 (PART) MOUZA PANJRI (BZ), TAH. NAGPUR (RURAL), DIST. NAGPUR, BELONGING TO M/S NOVEL RESIDENTIAL INFRASTRUCTURES THROUGH (1) OM SHIVAM BUILDCON PVT. LTD. THROUGH DIRECTOR, SHRI RAVINDRA KISANRAO KAPSE, (2) YASHODA HYBRID SEEDS PVT. LTD. THROUGH DIRECTOR SHRI SHANKAR DIWANJI PAWADE.

APPROVAL STAMP:

OFFICE OF THE CORPORATION OF THE CITY OF NAGPUR (FIRE SERVICE)
No Objection Certificate hereby issued by Fire Service Dept. for the proposed constructions.
The scope of this approval is restricted to Fire Protection arrangements only.
Please See conditions mentioned in N.O.C. Certificate No. O. A. / 1286 Dated 08/11/2016
Chief Fire Officer
Fire Service N.M.C. Nagpur

Subject to the Condition laid down by Fire Brigade Deptt. Nagpur Mpl. Corporation Vide Letter No. [illegible] dt. [illegible]

19-5-16

SUBJECT TO THE PROVISIONS OF STRUCTURAL DESIGN SUFFICIENCY CERTIFICATE DATED 2/12/2016 OF STRUCTURAL DESIGNER AND APPLICANT

Subject to the provisions of structural drawings submitted by applicant.

Subject to terms and condition of Government circular dated 30-01-2016 that Developer have to construct the temporary shade, toilet and arrangement of drinking water for the labours.

This Sanction is Subject to Condition that Flats shall be released as per Conditions Mentioned in the Development Agreement Dt. 19-5-16

This sanction is subject to conditions of N.A. order Dt. 28-4-16 N.A.T.P. order Dt. —

This Sanction is Subject to Conditions Mentioned in Development agreement Dt. 19/05/16 with N.I.T. & its corrigendum dated 25-11-2016

Necessary arrangement for rain water harvesting shall be done.

OFFICE OF THE NAGPUR IMPROVEMENT TRUST
Special planning authority for Nagpur Metropolitan Area
Building Permit No. [illegible] 2016 050034/968
Date 14/12/2016
SANCTIONED
Building Engineer (Metro)
Nagpur Improvement Trust

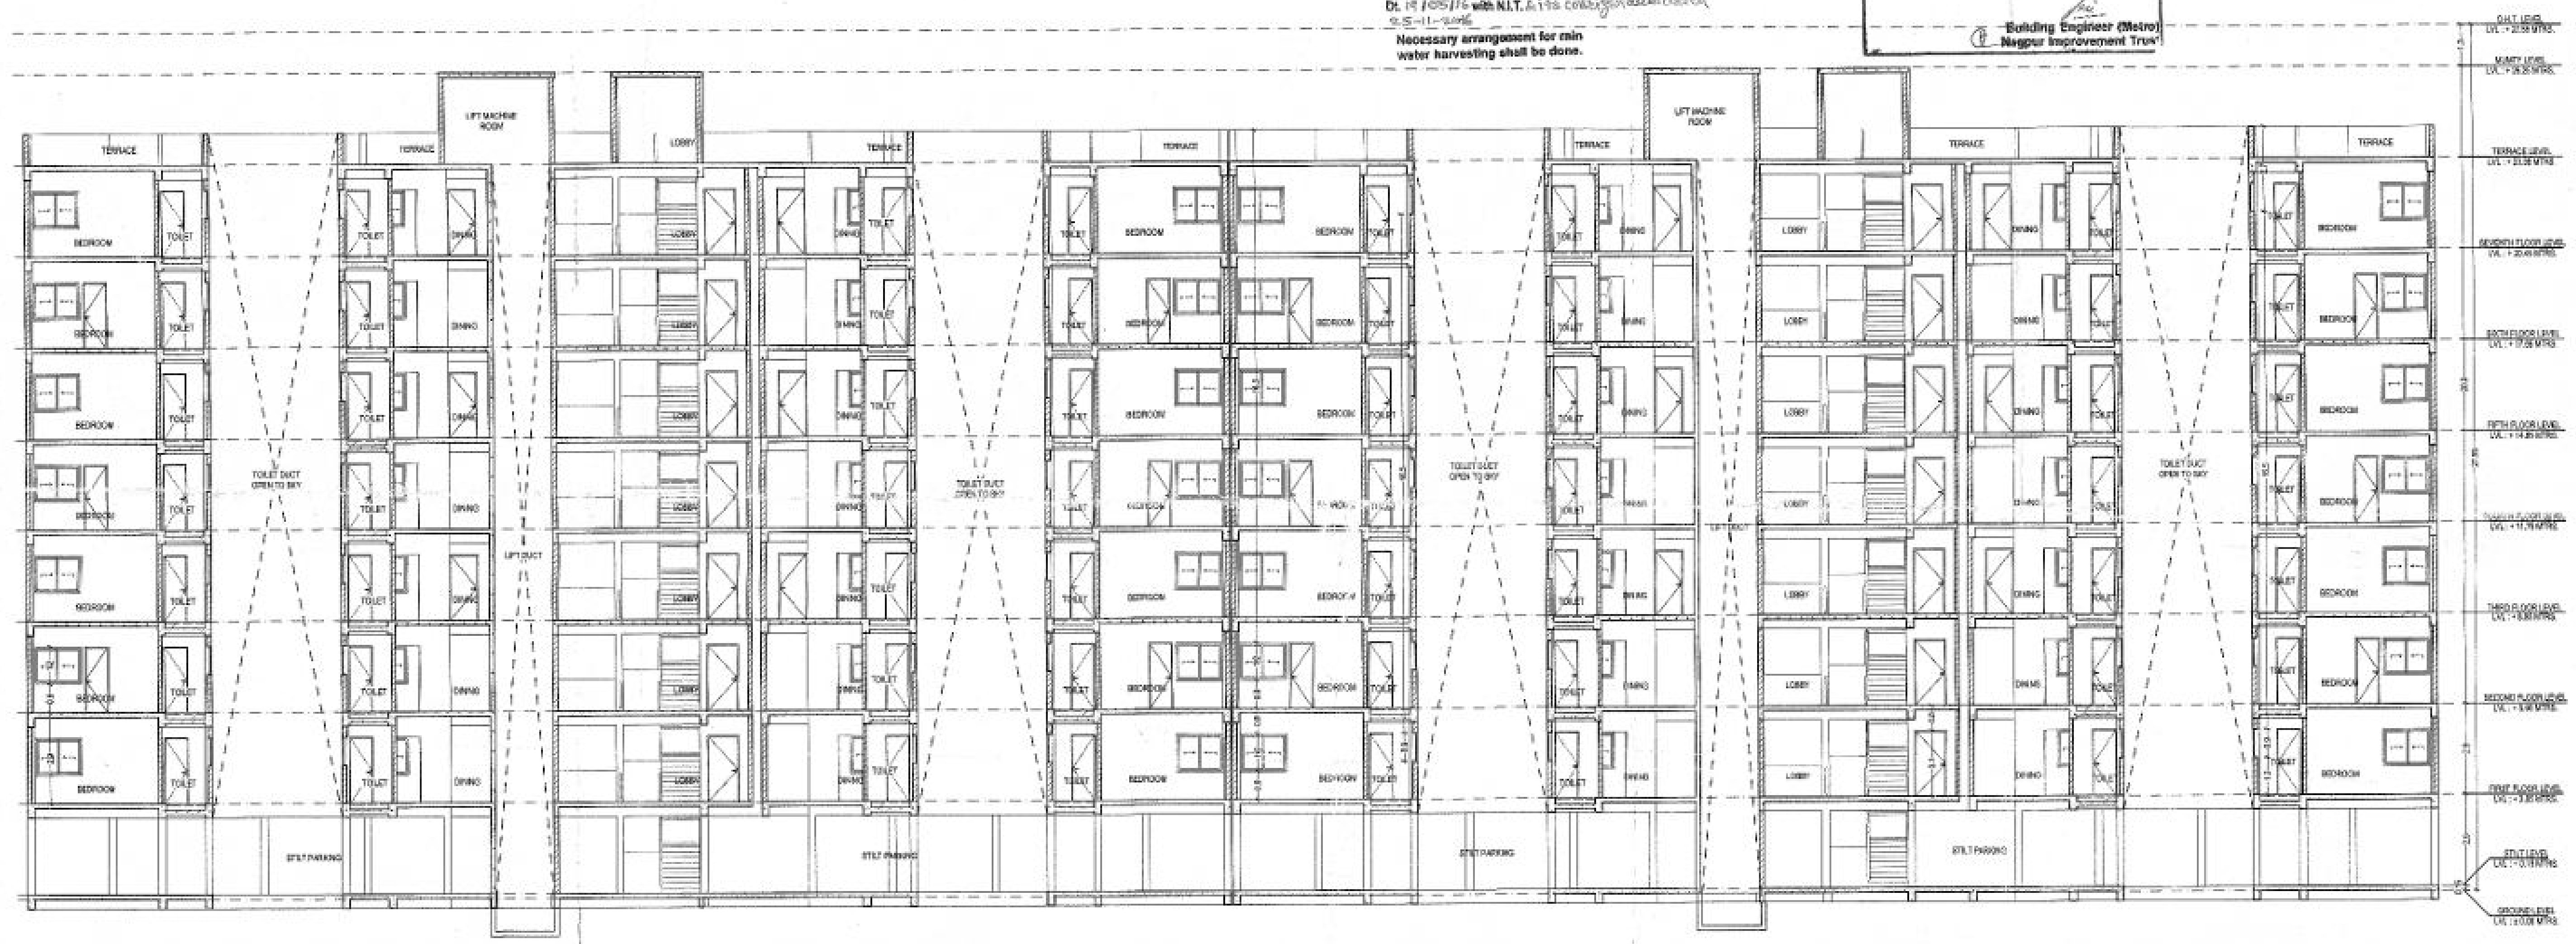

SECTION S - 01 FOR BUILDING A

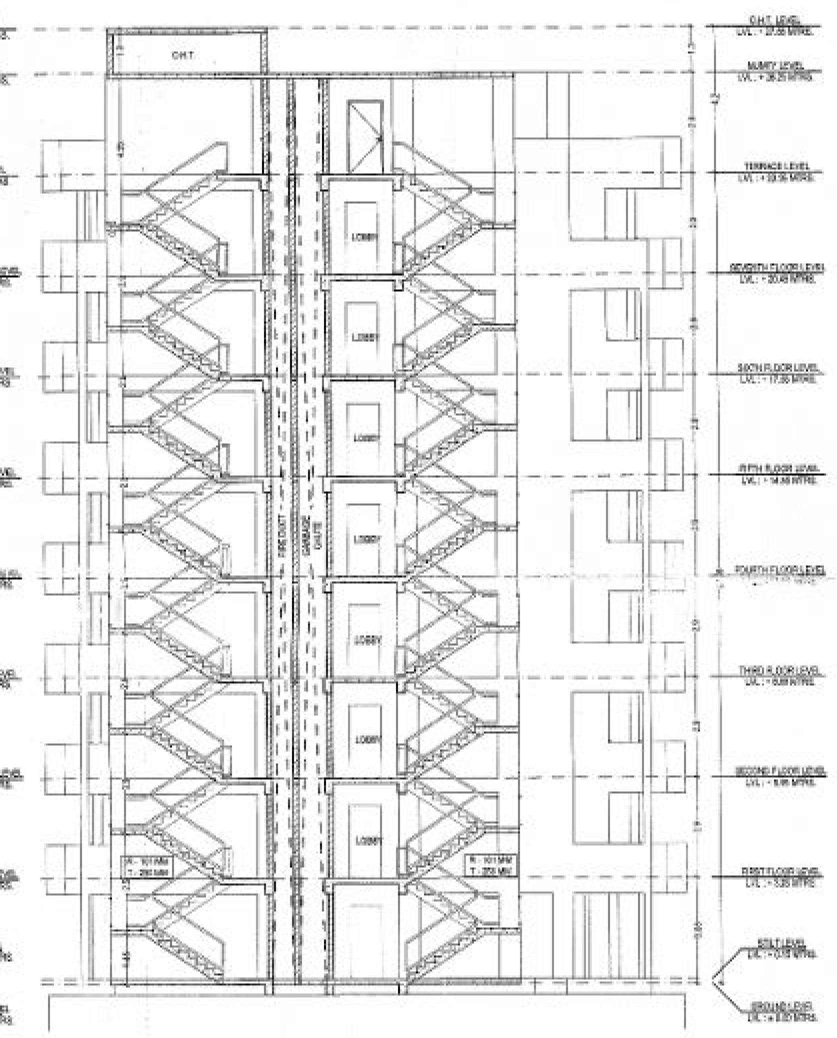

SECTION S - 02 FOR BUILDING A

LEGEND :			
1	HOSE BOX	HB	
2	SINGLE HEADED HYDRANT VALVE (OBLIQUE TYPE - 63MM)	HV	
3	UNDER GROUND HYDRANT PIPE LINE	UHP	
4	ABOVEGROUND HYDRANT PIPE LINE	AHP	
5	SLUICE VALVE	SV	
6	GATE VALVE	GV	
7	NON RETURN VALVE	NRV	
8	HOSE REEL	HR	
9	CO_2 TYPE FIRE EXTINGUISHER (9KG)	EX1	
10	ABC TYPE FIRE EXTINGUISHER (9KG)	EX2	
11	TWO HOUR RATED FIRE CHECK DOOR	FD	
12	FIRE INLET VALVE	FIV	
13	MANUAL CALL POINT	CP	
14	HORN 6000	H	
15	SPRINKLERS	SP	

NOTES:
1. DRAWING SHOULD NOT BE SCALED AND ONLY WRITTEN DIMENSIONS ARE TO BE FOLLOWED.
2. ALL EXTERNAL WALLS AREA 150 MM THK. AND INTERNAL WALLS 115 MM THK. FLY ASH BRICK.

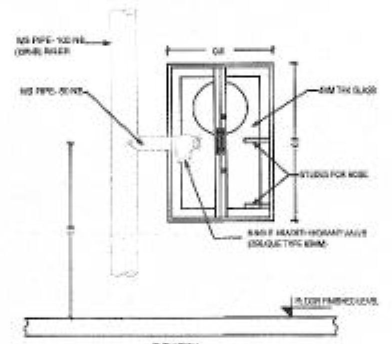

ELEVATION

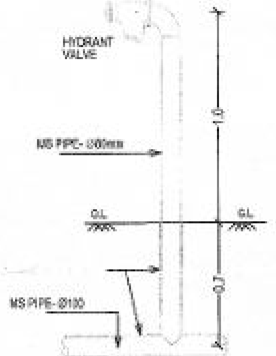

TYPICAL SECTION OF UNDER GROUND HYDRANT LINE

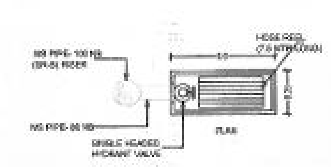

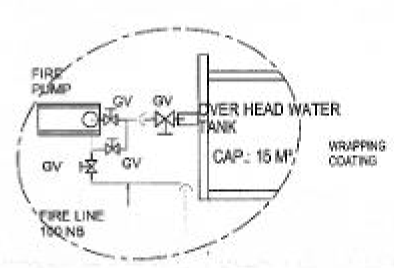

DETAILS - 50

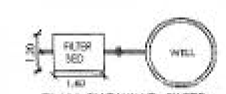

PLAN SHOWING FILTER BED AND WELL

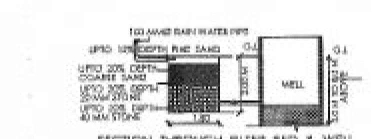

SECTION THROUGH FILTER BED & WELL

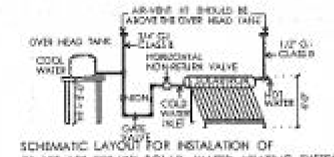

SCHEMATIC LAYOUT FOR INSTALATION OF 75, 100, 150, 200 LPD. SOLAR WATER HEATING SYSTEM

NORTH:

DRAWING TITLE: ELEVATION & SECTIONS FOR BUILDING A

SCALE:	DATE:	REV. NO.:
1:100	17.09.16	01

OWNER: SIGNATURE:

NOVEL INFRASTRUCTURE
NOVEL RESIDENTIAL INFRASTRUCTURE
Partner

FIRE CONSULTANT:

SIGNATURE:

ARCHITECT: SIGNATURE:

EKVEERA ARCHITECTS

M/s Ekveera Architects