NAGPUR IMPROVEMENT TRUST
APPENDIX 'K'
Form for Occupancy Certificate

NO.D.O. (WEST)/OCCU. PERMIT/ 1903 Nagpur Dated 24/10/2018

To,
M/s. Ruchita Construction
Through Shri. Amol Laxmanrao Badhiye
Plot No. 6, Mahesh Nagar, Geeta Society,
Near Shiv Mandir, Nagpur-440013

Architect, Licensed Engineer: - YASH ASOOCIATES
NIT License No - 1192

Structural Engineer/Supervisor: - SHRI. SAJID ALI KHAN
NIT License No -- 1940


The full development work of building on **Plot No. 72, 73** at **Kh. No. 160/65, 3, 62, 63, 64, Hill View Co.op Hsg. Society, Mouza-Dabha, Tah.-Nagpur** has been completed under the supervision of **Architect, Yash Associates** having N.I.T. **Licensed No. 1192** may be occupied fully for **G +4 Floor** on the following conditions:-

1. As per sanctioned **Building/Permit No. B.E./(West)/Case No. AB-12017060620/ Tracking No. 2017060646/9756/949, dated 11/07/2017.**
2. Construction of **G + 4Floor** for Residential use only.

Enclosures: - Approved Sewer Line plan is enclosed.

Divisional Officer (West),
Nagpur Improvement Trust,
Nagpur.

Copy submitted to:-
Building Engineer (West), Nagpur Improvement Trust, Nagpur for information please.

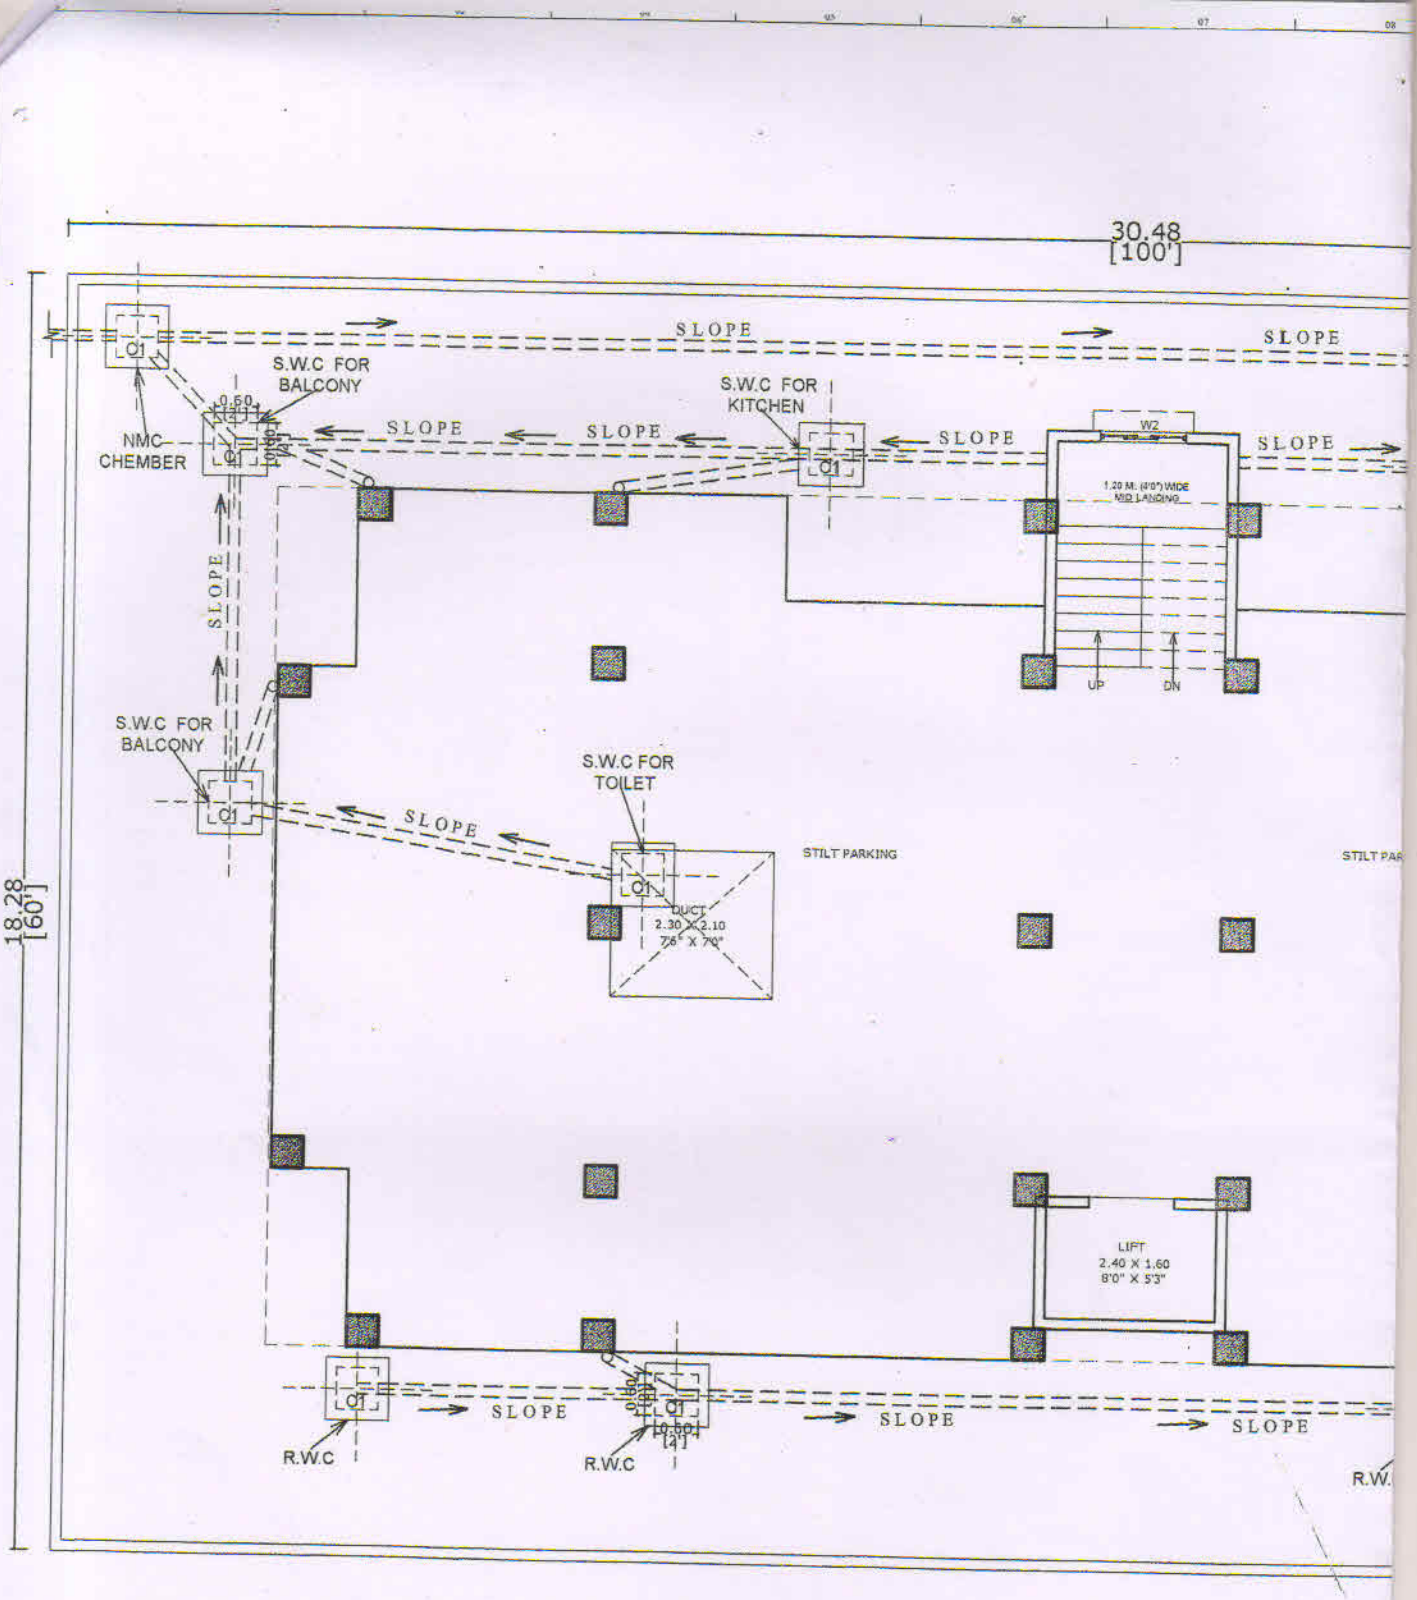


GROUND FLOOR PLAN

PROJECT	Proposed Construction of Residential Building Plan for Multi Family Dwelling Unit On Plot No.72,73, KH. NO.160 / 65, 3, 62,63,64. Mouza - Dadha In Hill View Co-Op Housing Society Nagpur.
SHEET TITLE	Detailed of Sewer Line & Chamber With West Water Harvesting

OWNER: M/S RUC
TH
SHRI.


DO NOT SCALE THE DRAWING. ALL DIMENSIONS ARE IN METRIC UNIT. IF IN DOUBT PLEAS

THIS DRAWING IS THE INTELLECTUAL PROPERTY OF YASH ASSOCIATES AND MUST BE RETURNED ON REQUEST. IT IS SUBMITTED AS CONFIDENTIAL INFORMATION IN CONNECTION WITH ENQUIRY, TENDER, ORDER OR CONTRACT. IT SHOULD NOT BE USED, COPIED, REPRODUCED OR EXHIBITED IN ANY WAY DETRIMENTAL TO OUR INTERESTS WITHOUT OUR WRITTEN CONSENT.

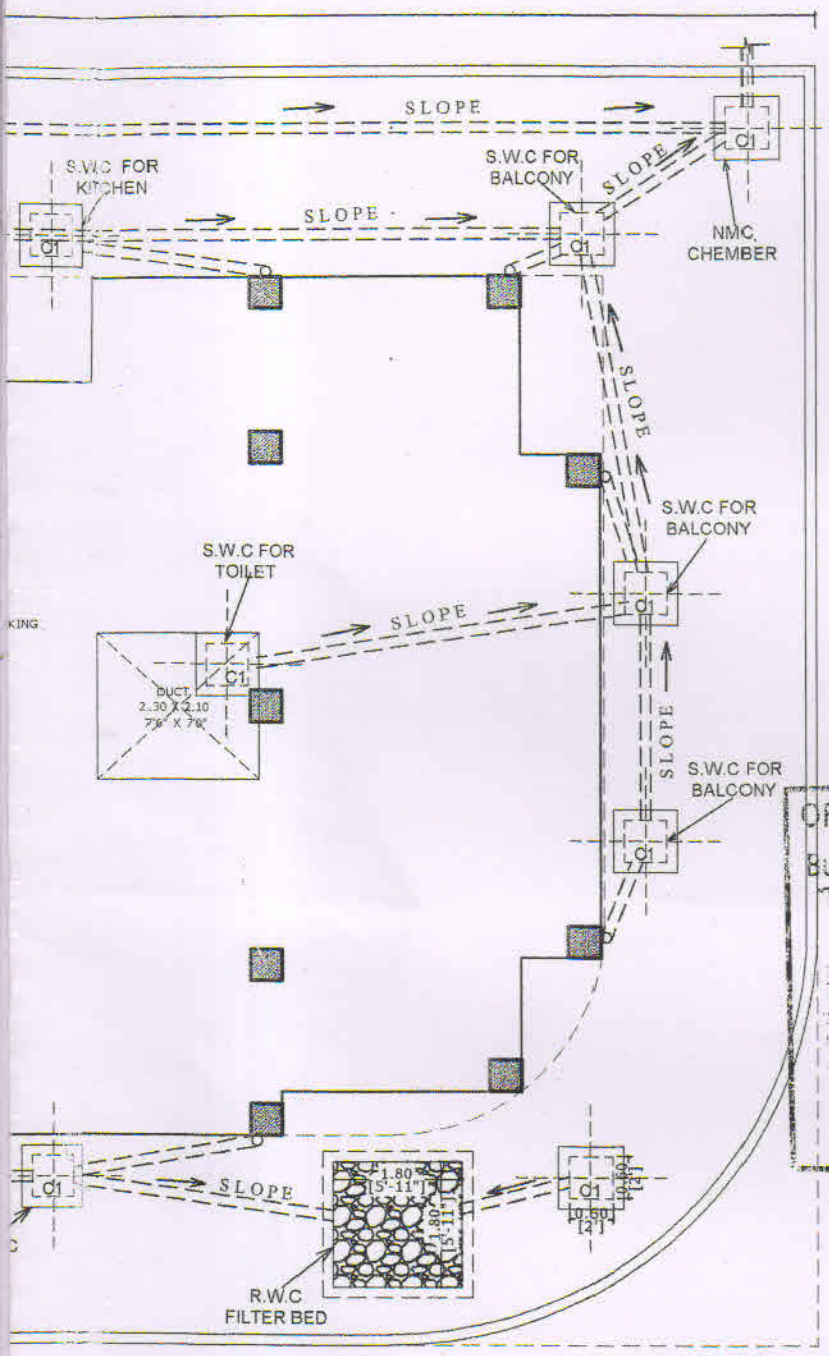

CHAMBER SIZE

C1 = 0.60 M X 0.60 M
R.W.C. - Rain Water Chamber
S.W.C - Sewer Water Chamber

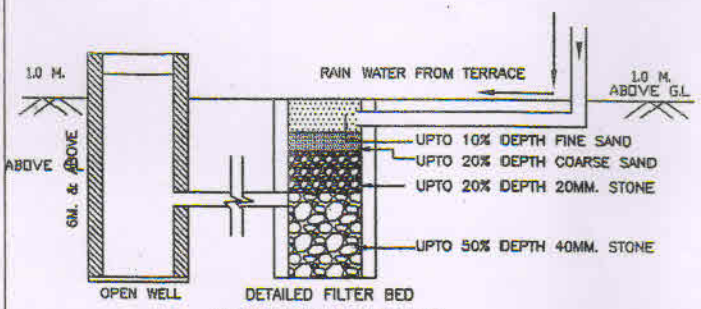

SECTION DETAILS
FOR RECHARGING OPEN WELLS
CONSERVATION OF WATER

OFFICE OF THE NAGPUR IMPROVEMENT TRUST
Building Permit No. B.E.(W) Cont No AB-12017060620/
Tr.No. 2017060646/97561943
Date....11.07.2017.....
APPROVED
Divisional Officer (West)
Nagpur Improvement Trust

Toshatwar

YASH ASSOCIATES
Architects - Engineers - Interiors
N.I.T. LIC. No. L-1192/02
N.M.C. LIC. No. L-357/04

CHITA CONSTRUCTION COMPANY
THROUGH THE PROPERITER
AMOL LAXMANRAO BADHIYE

Yash Associates

ARCHITECTS - ENGINEERS - INTERIORS
OFFICE- OPP. SAI MANDIR, WARDHA ROAD, NAGPUR.
MOBILE NO. 9822721664

NORTH
N