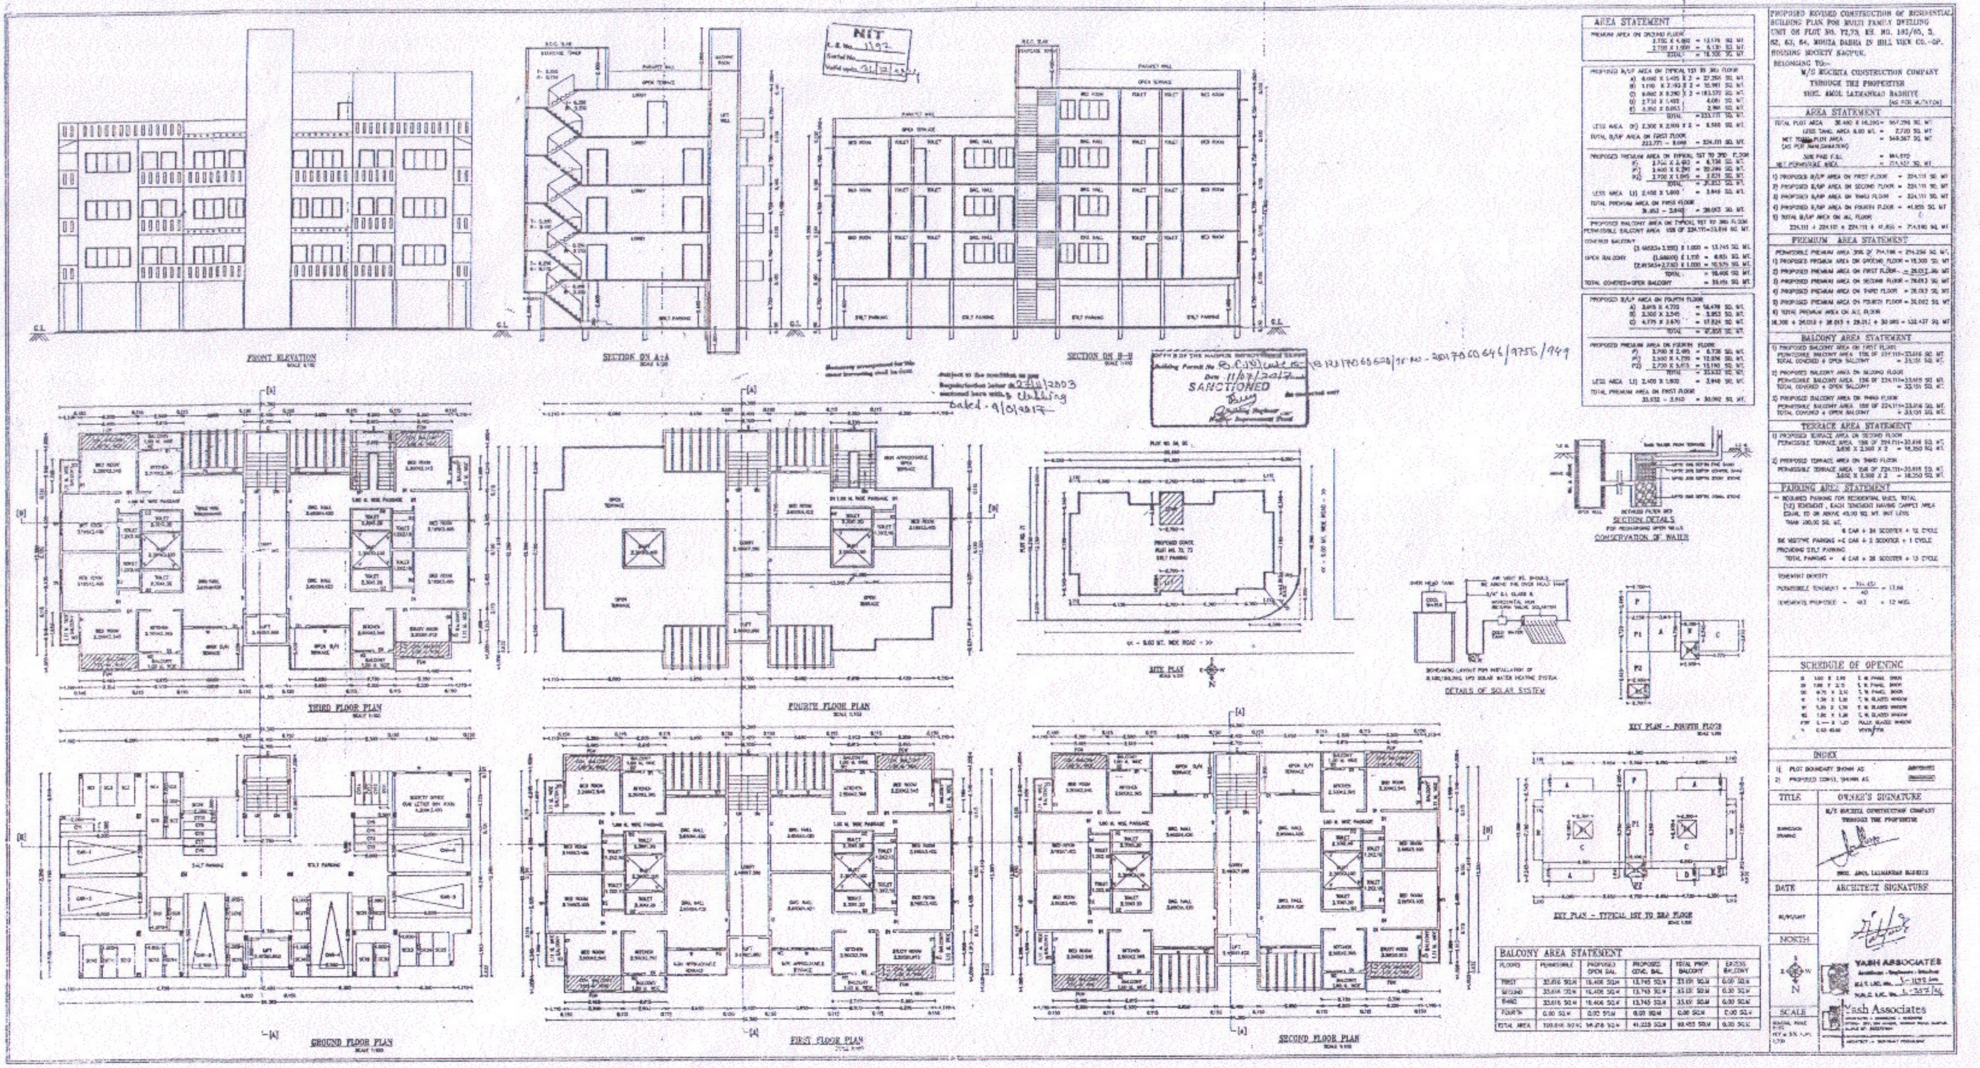
PROPOSED REVISED CONSTRUCTION OF RESIDENTIAL BUILDING PLAN FOR MULTI FAMILY DWELLING UNIT ON PLOT NO. 72,73, KH. NO. 183/65, 3, 62, 63, 64, MOUZA DABHA IN HILL VIEW CO.-OP. HOUSING SOCIETY NAGPUR.
BELONGING TO:-
M/S RUCHITA CONSTRUCTION COMPANY
THROUGH THE PROPERITER
SHRI. AMOL LAXMANRAO BASHIYE
AREA STATEMENT
PREMIUM AREA STATEMENT
BALCONY AREA STATEMENT
TERRACE AREA STATEMENT
PARKING AREA STATEMENT
SCHEDULE OF OPENING
INDEX
TITLE
OWNER'S SIGNATURE
DATE
ARCHITECT SIGNATURE
NORTH
SCALE
YASH ASSOCIATES
Yash Associates
FRONT ELEVATION
SECTION ON A-A
SECTION ON B-B
NIT
SANCTIONED
SITE PLAN
DETAILS OF SOLAR SYSTEM
CONSERVATION OF WATER
KEY PLAN - FOURTH FLOOR
KEY PLAN - TYPICAL 1ST TO 3RD FLOOR
THIRD FLOOR PLAN
FOURTH FLOOR PLAN
GROUND FLOOR PLAN
FIRST FLOOR PLAN
SECOND FLOOR PLAN