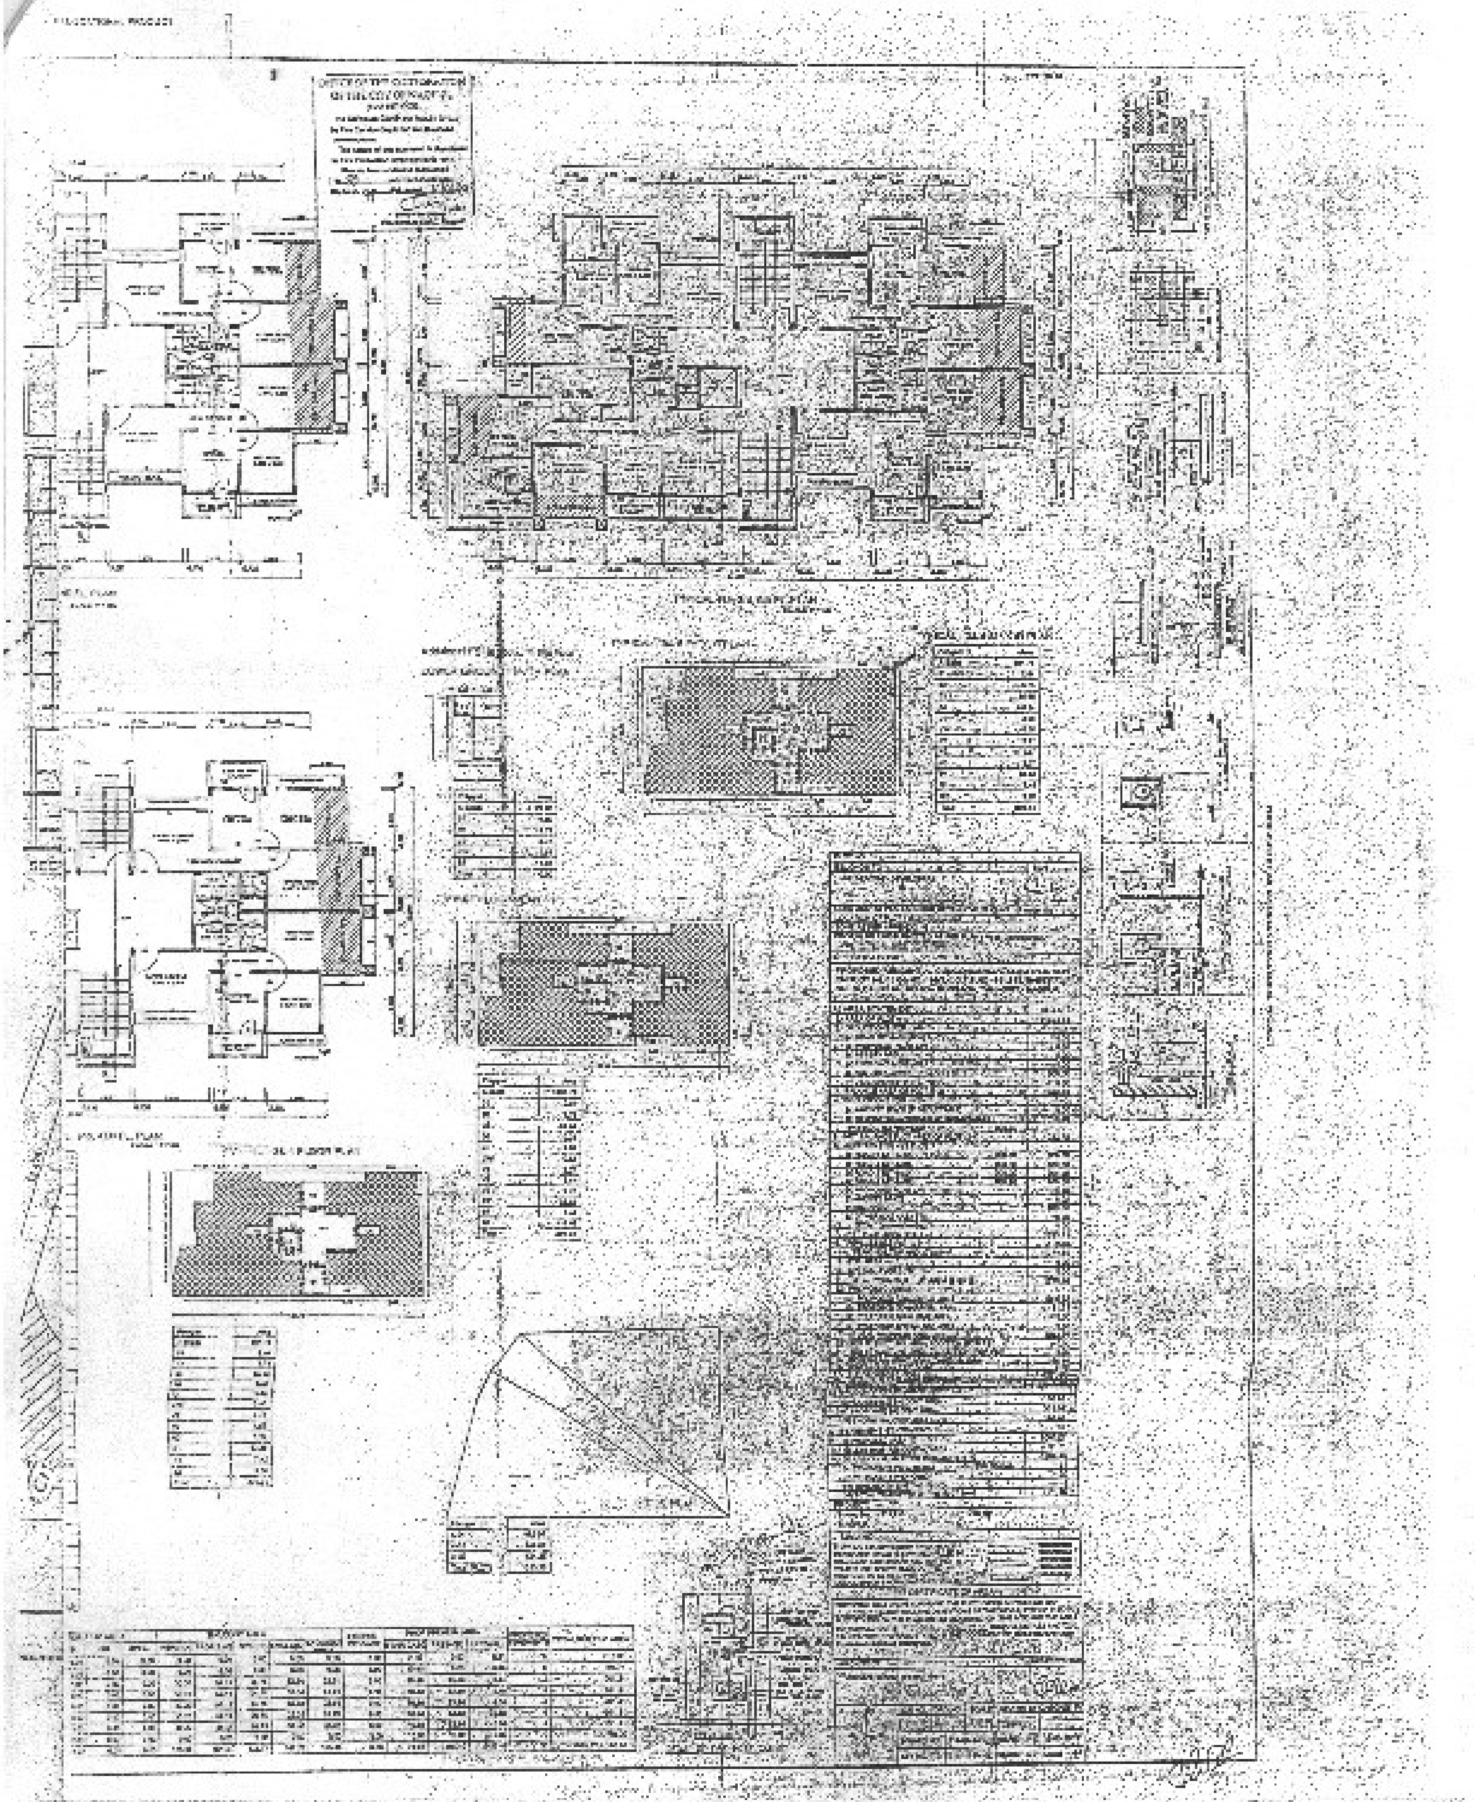

①

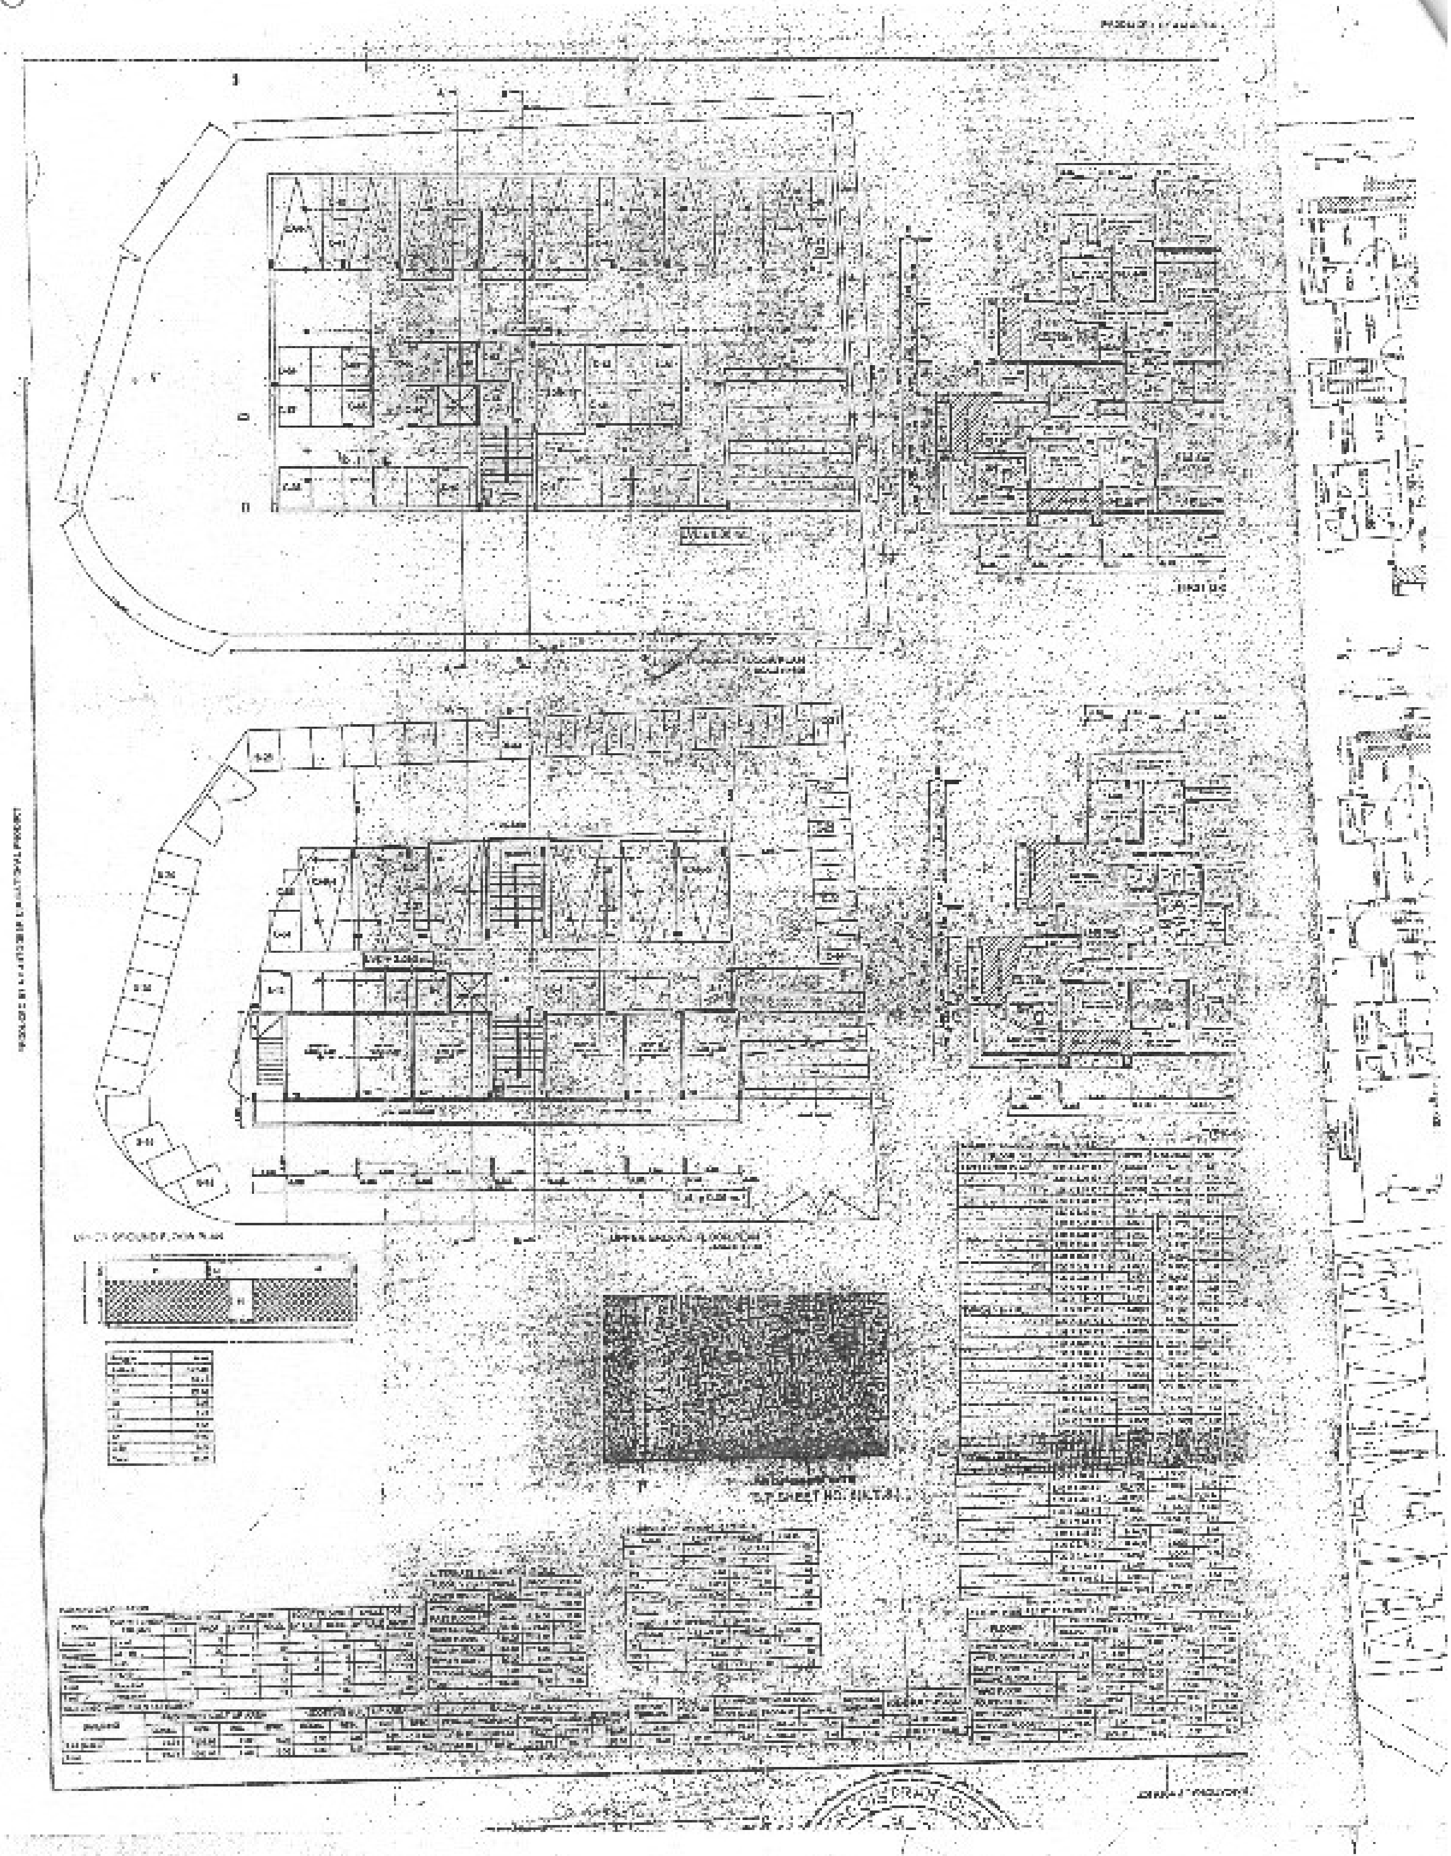
LOWER GROUND FLOOR PLAN
UPPER GROUND FLOOR PLAN

⑦

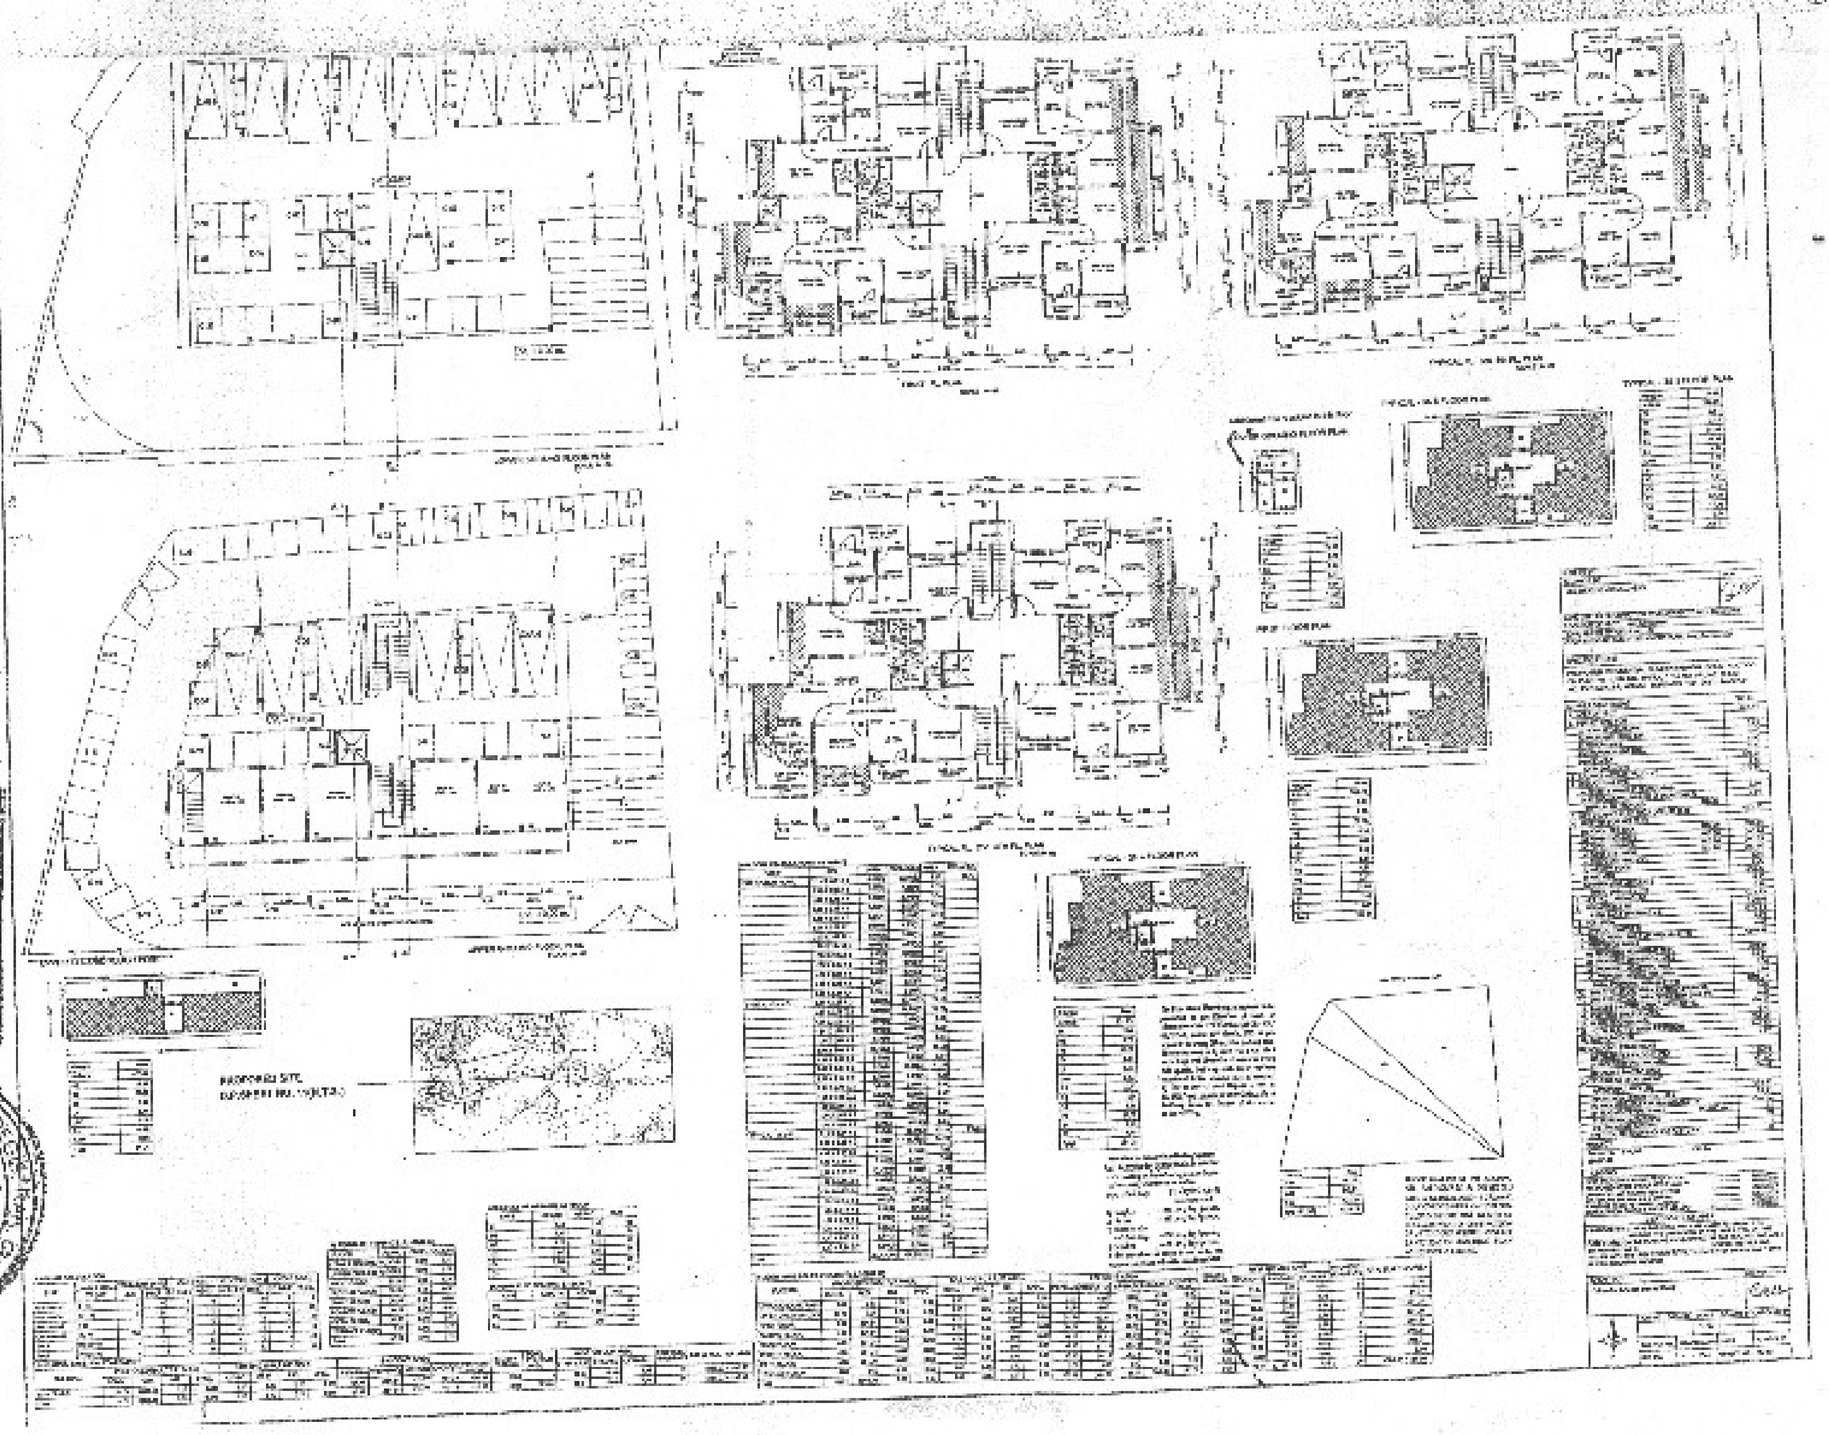

PROPOSED SITE

नगन - २