DEMARKETED FINAL RESIDENTIAL LAYOUT PLAN ON KH.NO. 4/1, P.H.NO.77A, MOUZA - SUKLI (B) M.R.NO.- A 328/11(PART),TAH.HINGNA,DIST.- NAGPUR

BELONGING TO.

SHRI KAMALPRASAD GURUPRASAD JAISWAL

NET AREA UNDER LAYOUT (7.94 HECT.)	=	79400.00 SQ.M. (100 %)
AREA UNDER PLOTS	=	39911.92 SQ.M. (50.27 %)
AREA UNDER AMENITY SPACE	=	11948.956 SQ.M (15.05 %)
AREA UNDER OPEN SPACE	=	7940.157 SQ.M (10.00 %)
AREA UNDER CONV.SHOPPING	=	1729.077 SQ.M (2.18 %)
AREA UNDER ELETRIC SUB STATION	=	607.50 SQ.M (0.76 %)
AREA UNDER ROADS	=	17282.39 SQ.M (21.74 %)
	=	79400.00 SQ.M. (100 %)

AREA UNDER CONV. SHOPPING

PLOT. NO		PLOT SIZE					PLOT AREA SQ.M.	TAN	NO.OF PLOTS	TOTAL PLOT AREA IN SQ.M.
50	1/2 X	22.32 +	31.52	26.92 X	12.62 =		339.730	0	0	0.000
	1/2 X	24.3 +	17.78	21.04 X	7.12 =		149.805	0	0	0.000
	1/2 X	+		17.78 X	24.4 =		216.916	12.685	1	683.765
	1/2 X	2.18 +	2.54	2.36 X	5.94 =		14.018	0	0	0.000
283	1/2 X	21.29 +	15.16	18.225 X	57.01 =		1039.007	7.714	1	1045.312
								TOTAL		1729.077

AREA UNDER ELETRIC SUB STATION

PLOT. NO		PLOT SIZE					PLOT AREA SQ.M.	TAN	NO.OF PLOTS	TOTAL PLOT AREA IN SQ.M.
373	X	+		15 X	40.5 =		607.500	0	1	607.500

AREA UNDER OPEN SPACE

PLOT SIZE							PLOT AREA SQ.M.	TAN	NO.OF PLOTS	TOTAL PLOT AREA IN SQ.M.
A	1/2 X	26.93 +	31.36	29.145 X	74.22 =		2163.142	0	0	2163.142
B	1/2 X	31.92 +	39.93	35.925 X	77.67 =		2790.295	0	0	2790.295
C	1/2 X	73.69 +	77.67	75.68 X	27.11 =		2051.685	0	0	2051.685
D	X	+		56.03 X	15.84 =		935.035	0	0	935.035
									TOTAL	7940.157

AREA UNDER AMENITY SPACE

PLOT SIZE							PLOT AREA SQ.M.	TAN	NO.OF PLOTS	TOTAL PLOT AREA IN SQ.M.
E	1/2 X	73.24 +	68.84	71.04 X	40.5 =		2877.120	8.344	0	2868.776
F	1/2 X	83.84 +	79.69	81.765 X	38.23 =		3125.876	0	0	3125.876
G	1/2 X	22.13 +	70.56	46.345 X	126.64 =		5869.131	0	0	5869.131
H	1/2 X	28.67 +	3.72	16.195 X	4.99 =		80.813	0	0	80.813
I	1/2 X	0.28 +	0.82	0.55 X	4.99 =		2.745	0	0	2.745
J	1/2 X	+		3.99 X	0.81 =		1.616	0	0	1.616
										11948.956


This Layout plan is Tentatively/finally approved by Hon'ble Chairman, NIT Nagpur Dt. 25/11/2013

This sanction is subject to conditions of N.A. order Dt. ....23/01/2014 N.A.T.P. order Dt. .....

कलमाप्यातील अट सर्वीतुसार सक्षमी/दुर्क्षमी/ पूर्वकाची विक्री ना.सु.प्र. मधून सावे/पूर्वकाच मुक्त पत्र (Release letter) मात्र केल्याशिवाय करता येणार नाही

मुख्य नियंत्रक नागपरिषद या अधिन्यासातील अथवा योजनेतील तरतुदी / पूर्वअधिकार विलीनाने पंजियन ना.सु.प्र. च्या मुक्त पत्र (Release letter) शिवाय करू नये.

NAGPUR IMPROVEMENT TRUST SANCTIONED SUBJECT TO THE TERMS AND CONDITION MENTIONED IN THE "AGREEMENT" 23 JAN 2014 FOR THE LAYOUT/SITE OF SHRI. Kamal Jaiswal Marg

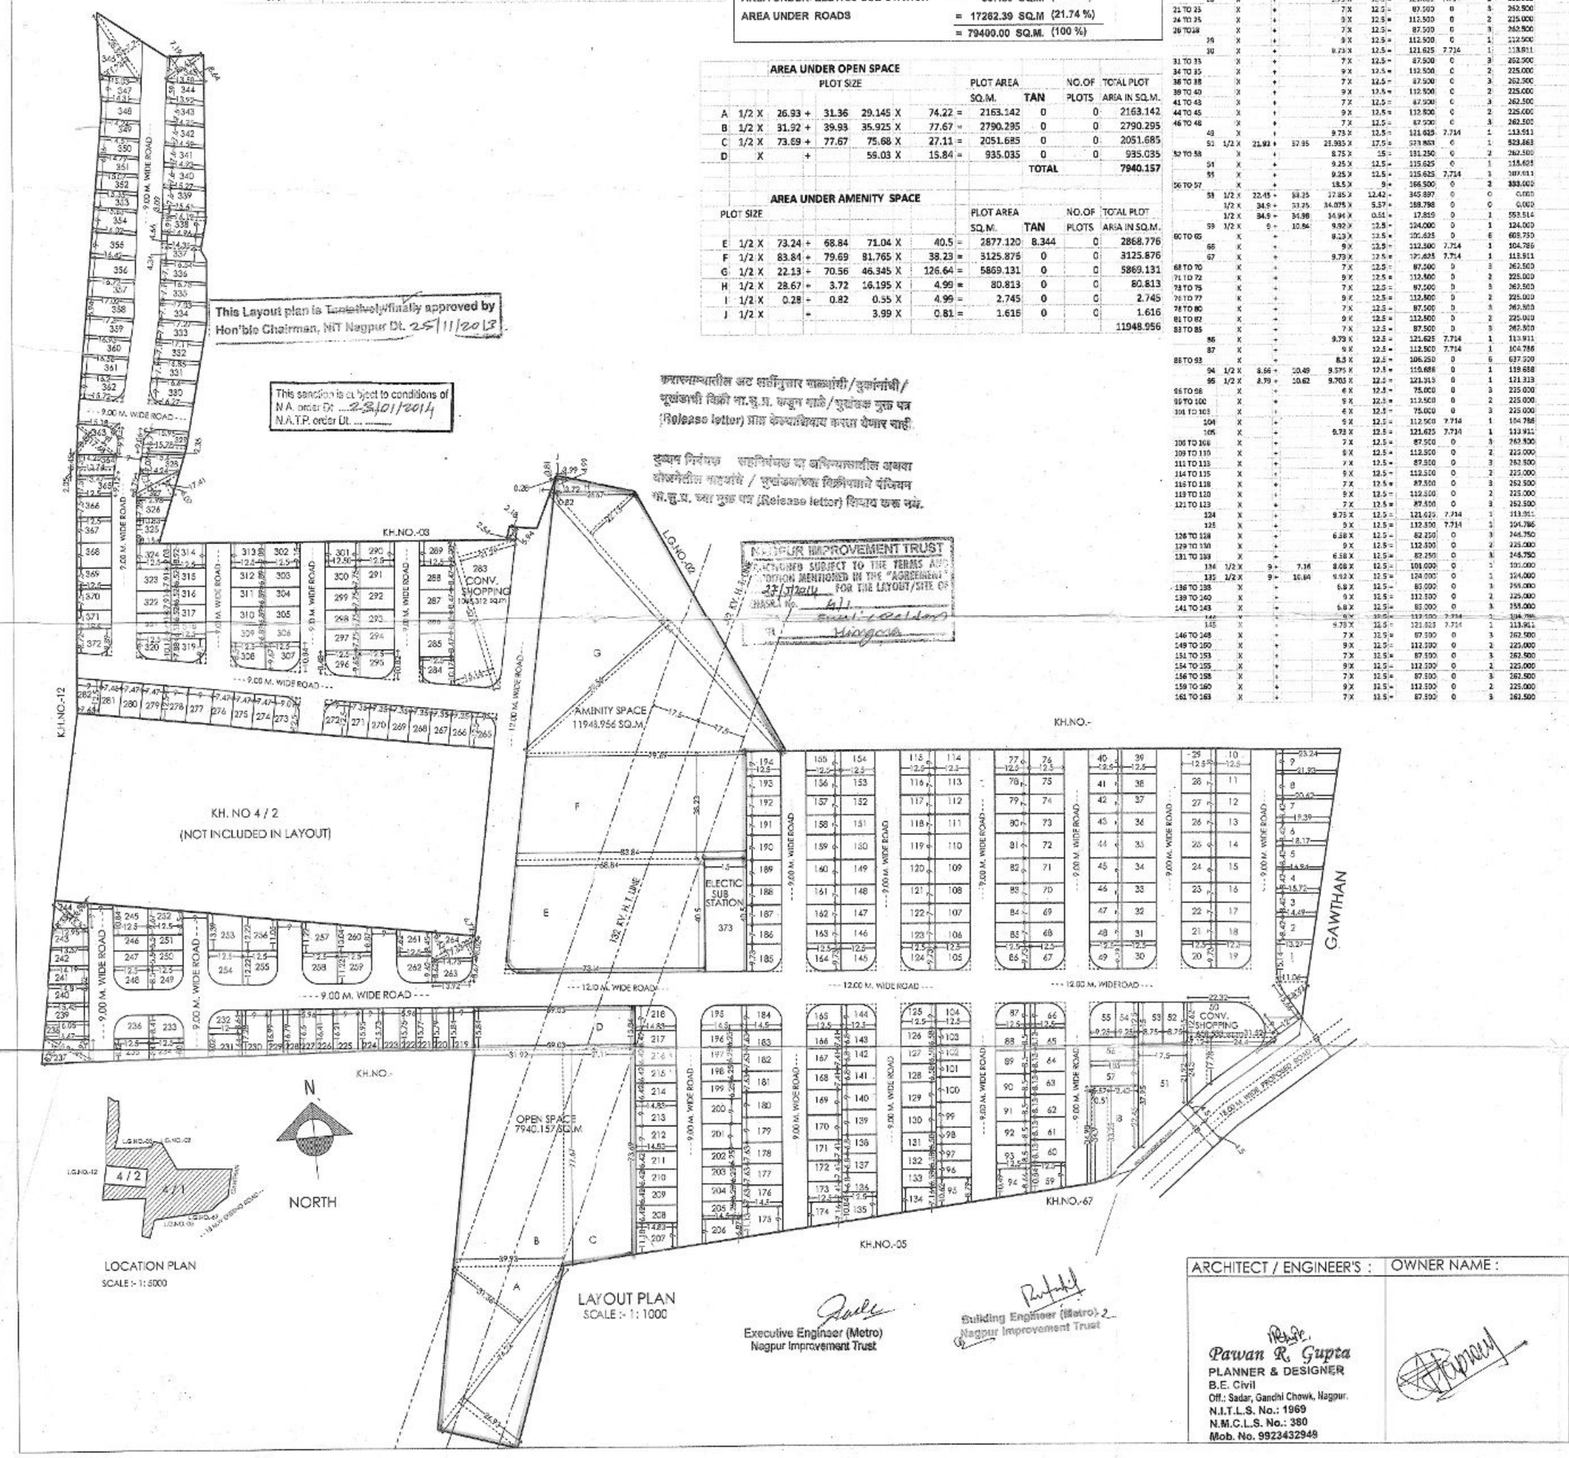

Executive Engineer (Metro) Nagpur Improvement Trust

Building Engineer (Metro) 2 Nagpur Improvement Trust

ARCHITECT / ENGINEER'S :	OWNER NAME :
Pawan R. Gupta PLANNER & DESIGNER B.E. Civil Off.: Sadar, Ganchi Chowk, Nagpur. N.I.T.L.S. No.: 1969 N.M.C.L.S. No.: 380 Mob. No. 9923432948	

A R E A S T A T M E N T S

PLOT. NO		PLOT SIZE					PLOT AREA SQ.M.	TAN	NO.OF PLOTS	TOTAL PLOT AREA IN SQ.M.
1	1/2 X	13.27 +	11.06	12.165 X	15.14 =		184.178	0	1	250.489
	1/2 X	+		15.66 X	8.94 =		70.000	3.686	1	116.870
2	1/2 X	13.27 +	14.46	13.865 X	8.42 =		116.670	0	1	116.870
3	1/2 X	14.49 +	15.72	15.105 X	8.42 =		127.184	0	1	127.184
4	1/2 X	15.72 +	16.94	16.33 X	8.42 =		137.489	0	1	137.489
5	1/2 X	16.94 +	18.17	17.555 X	8.42 =		147.813	0	1	147.813
6	1/2 X	18.17 +	19.36	18.78 X	8.42 =		158.128	0	1	158.128
7	1/2 X	19.39 +	20.62	20.005 X	8.42 =		168.442	0	1	168.442
8	1/2 X	20.62 +	21.83	21.225 X	9 =		191.025	0	1	191.025
9	1/2 X	21.83 +	23.04	22.385 X	9 =		202.365	0	1	202.365
10	X	+		9 X	12.5 =		112.500	0	1	112.500
11 TO 13	X	+		7 X	12.5 =		87.500	0	3	262.500
14 TO 15	X	+		9 X	12.5 =		112.500	0	2	225.000
16 TO 18	X	+		7 X	12.5 =		87.500	0	3	262.500
19	X	+		9.73 X	12.5 =		121.625	7.714	1	113.911
20	X	+		9.73 X	12.5 =		121.625	7.714	1	113.911
21 TO 23	X	+		7 X	12.5 =		87.500	0	3	262.500
24 TO 25	X	+		9 X	12.5 =		112.500	0	2	225.000
26 TO 28	X	+		7 X	12.5 =		87.500	0	3	262.500
29	X	+		9 X	12.5 =		112.500	0	1	112.500
30	X	+		9.73 X	12.5 =		121.625	7.714	1	113.911
31 TO 33	X	+		7 X	12.5 =		87.500	0	3	262.500
34 TO 35	X	+		9 X	12.5 =		112.500	0	2	225.000
36 TO 38	X	+		7 X	12.5 =		87.500	0	3	262.500
39 TO 40	X	+		9 X	12.5 =		112.500	0	2	225.000
41 TO 43	X	+		7 X	12.5 =		87.500	0	3	262.500
44 TO 45	X	+		9 X	12.5 =		112.500	0	2	225.000
46 TO 48	X	+		7 X	12.5 =		87.500	0	3	262.500
49	X	+		9.73 X	12.5 =		121.625	7.714	1	113.911
50 TO 52	1/2 X	21.92 +	22.95	21.935 X	17.5 =		383.863	0	1	383.863
	X	+		8.75 X	15 =		131.250	0	2	262.500
53	X	+		9.25 X	12.5 =		115.625	0	1	115.625
54	X	+		9.25 X	12.5 =		115.625	7.714	1	107.911
55 TO 57	X	+		18.5 X	9 =		166.500	0	2	333.000
58	1/2 X	22.45 +	23.25	22.85 X	12.42 =		283.797	0	0	0.000
	1/2 X	34.5 +	33.25	34.075 X	5.37 =		182.798	0	0	0.000
	1/2 X	34.5 +	34.98	34.94 X	0.51 =		17.819	0	1	553.514
59	1/2 X	9 +	10.84	9.92 X	12.5 =		124.000	0	1	124.000
60 TO 65	X	+		9.23 X	12.5 =		115.625	0	6	693.750
66	X	+		9 X	12.5 =		112.500	7.714	1	104.786
67	X	+		9.73 X	12.5 =		121.625	7.714	1	113.911
68 TO 70	X	+		7 X	12.5 =		87.500	0	3	262.500
71 TO 72	X	+		9 X	12.5 =		112.500	0	2	225.000
73 TO 75	X	+		7 X	12.5 =		87.500	0	3	262.500
76 TO 77	X	+		9 X	12.5 =		112.500	0	2	225.000
78 TO 80	X	+		7 X	12.5 =		87.500	0	3	262.500
81 TO 82	X	+		9 X	12.5 =		112.500	0	2	225.000
83 TO 85	X	+		7 X	12.5 =		87.500	0	3	262.500
86	X	+		9.73 X	12.5 =		121.625	7.714	1	113.911
87	X	+		9 X	12.5 =		112.500	7.714	1	104.786
88 TO 93	X	+		8.5 X	12.5 =		106.250	0	6	637.500
94	1/2 X	8.56 +	10.49	9.525 X	12.5 =		119.688	0	1	119.688
95	1/2 X	8.79 +	10.62	9.705 X	12.5 =		121.313	0	1	121.313
96 TO 98	X	+		6 X	12.5 =		75.000	0	3	225.000
99 TO 100	X	+		9 X	12.5 =		112.500	0	2	225.000
101 TO 103	X	+		6 X	12.5 =		75.000	0	3	225.000
104	X	+		9 X	12.5 =		112.500	7.714	1	104.786
105	X	+		9.73 X	12.5 =		121.625	7.714	1	113.911
106 TO 108	X	+		7 X	12.5 =		87.500	0	3	262.500
109 TO 110	X	+		9 X	12.5 =		112.500	0	2	225.000
111 TO 113	X	+		7 X	12.5 =		87.500	0	3	262.500
114 TO 115	X	+		9 X	12.5 =		112.500	0	2	225.000
116 TO 118	X	+		7 X	12.5 =		87.500	0	3	262.500
119 TO 120	X	+		9 X	12.5 =		112.500	0	2	225.000
121 TO 123	X	+		7 X	12.5 =		87.500	0	3	262.500
124	X	+		9.73 X	12.5 =		121.625	7.714	1	113.911
125	X	+		9 X	12.5 =		112.500	7.714	1	104.786
126 TO 128	X	+		6.88 X	12.5 =		82.250	0	3	246.750
129 TO 130	X	+		9 X	12.5 =		112.500	0	2	225.000
131 TO 133	X	+		6.88 X	12.5 =		82.250	0	3	246.750
134	1/2 X	9 +	7.16	8.08 X	12.5 =		101.000	0	1	101.000
135	1/2 X	9 +	10.84	9.92 X	12.5 =		124.000	0	1	124.000
136 TO 138	X	+		6.8 X	12.5 =		85.000	0	3	255.000
139 TO 140	X	+		9 X	12.5 =		112.500	0	2	225.000
141 TO 143	X	+		6.8 X	12.5 =		85.000	0	3	255.000
144	X	+		9 X	12.5 =		112.500	7.714	1	104.786
145	X	+		9.73 X	12.5 =		121.625	7.714	1	113.911
146 TO 148	X	+		7 X	12.5 =		87.500	0	3	262.500
149 TO 150	X	+		9 X	12.5 =		112.500	0	2	225.000
151 TO 153	X	+		7 X	12.5 =		87.500	0	3	262.500
154 TO 155	X	+		9 X	12.5 =		112.500	0	2	225.000
156 TO 158	X	+		7 X	12.5 =		87.500	0	3	262.500
159 TO 160	X	+		9 X	12.5 =		112.500	0	2	225.000
161 TO 163	X	+		7 X	12.5 =		87.500	0	3	262.500
164	X	+		9.73 X	12.5 =		121.625	7.714	1	113.911
165	X	+		9 X	12.5 =		112.500	7.714	1	104.786
166 TO 168	X	+		7.41 X	12.5 =		92.625	0	3	277.875
169 TO 170	X	+		9 X	12.5 =		112.500	0	2	225.000
171 TO 173	X	+		7.41 X	12.5 =		92.625	0	3	277.875
174	1/2 X	9 +	7.16	8.08 X	12.5 =		101.000	0	1	101.000
175	1/2 X	9 +	11.13	10.065 X	14.5 =		145.943	0	1	145.943
176 TO 178	X	+		7.65 X	14.5 =		110.835	0	3	331.905
179 TO 180	X	+		9 X	14.5 =		130.500	0	2	261.000
181 TO 183	X	+		7.65 X	14.5 =		110.835	0	3	331.905
184	X	+		9 X	14.5 =		130.500	7.714	1	122.786
185	X	+		9.73 X	12.5 =		121.625	7.714	1	113.911
186 TO 188	X	+		7 X	12.5 =		87.500	0	3	262.500
189 TO 190	X	+		9 X	12.5 =		112.500	0	2	225.000
191 TO 193	X	+		7 X	12.5 =		87.500	0	3	262.500
194	X	+		9 X	12.5 =		112.500	0	1	112.500
195	X	+		9 X	14.5 =		130.500	7.714	1	122.786
196 TO 199	X	+		6.25 X	14.5 =		90.625	0	4	362.500
200 TO 201	X	+		9 X	14.5 =		130.500	0	2	261.000
202 TO 205	X	+		6.25 X	14.5 =		90.625	0	4	362.500
206	1/2 X	9 +	5.87	7.935 X	14.5 =		115.058	0	1	115.058
207	1/2 X	9 +	11.18	10.09 X	14.83 =		149.635	0	1	149.635
208 TO 211	X	+		6.42 X	14.83 =		95.226	0	4	380.834
212 TO 213	X	+		9 X	14.83 =		133.470	0	2	266.940
214 TO 217	X	+		6.42 X	14.83 =		95.209	0	4	380.834
218	X	+		9 X	14.83 =		133.470	7.714	1	125.756
219	X	+		15.84 X	9 =		142.560	0	1	142.560
220	1/2 X	15.84 +	15.79	15.815 X	5.98 =		94.257	0	1	94.257
221	1/2 X	15.79 +	15.77	15.78 X	5.96 =		94.049	0	1	94.049
222	1/2 X	15.77 +	15.75	15.76 X	5.96 =		93.930	0	1	93.930
223	1/2 X	15.75 +	15.73	15.74 X	5.96 =		93.810	0	1	93.810
224	1/2 X	15.93 +	15.73	15.84 X	9 =		142.560	0	1	142.560
225	1/2 X	15.93 +	16.21	16.08 X	9 =		144.720	0	1	144.720
226	1/2 X	16.21 +	16.41	16.31 X	5.96 =		97.208	0	1	97.208
227	1/2 X	16.41 +	16.6	16.505 X	5.96 =		98.370	0	1	98.370
228	1/2 X	16.79 +	16.6	16.695 X	5.96 =		99.502	0	1	99.502
229	1/2 X	16.79 +	16.99	16.89 X	5.96 =		100.664	0	1	100.664
230	1/2 X	16.99 +	17.18	17.085 X	9 =		154.215	0	1	154.215
231	1/2 X	8.64 +	9.01	8.83 X	12 =		105.960	0	1	105.960
232	X	+		8.64 X	12 =		103.680	7.714	1	95.966
233	X	+		8.41 X	12.5 =		105.125	7.714	1	97.411
234	1/2 X	8.01 +	8.41	8.21 X	12.5 =		102.625	0	1	102.625
235	1/2 X	8.82 +	8.41	8.615 X	12.5 =		107.688	0	1	107.688
236	X	+		8.41 X	12.5 =		105.125	7.714	1	97.411
237	1/2 X	7.92 +	8.85	8.385 X	18.91 =		158.556	0	1	158.556
238	1/2 X	16.67 +	16.05	16.36 X	6.61 =		108.103	0	1	108.103
239	1/2 X	16.05 +	15.43	15.74 X	6.61 =		104.109	0	1	104.109
240	1/2 X	14.81 +	15.43	15.12 X	6.61 =		100.054	0	1	100.054
241	1/2 X	14.81 +	14.19	14.5 X	6.61 =		95.990	0	1	95.990
242	1/2 X	13.57 +	14.19	13.88 X	6.61 =		91.686	0	1	91.686
243	1/2 X	13.57 +	12.95	13.26 X	6.61 =		87.703	0	1	87.781
244	1/2 X	8.35 +	6.88	7.615 X	15.7 =		119.555	0	1	119.555
245	1/2 X	10.84 +	9.67	10.255 X	12.5 =		128.188	0	1	128.188
246 TO 247	X	+		5.5 X	12.5 =		68.750	0	2	137.500
248	X	+		8.5 X	12.5 =		106.250	7.714	1	98.536
249	X	+		8.5 X	12.5 =		106.250	7.714	1	98.536
250 TO 251	X	+		5.5 X	12.5 =		68.750	0	2	137.500
252	1/2 X	8.5 +	9.67	9.085 X	12.5 =		113.563	0	1	113.563
253	1/2 X	13.39 +	12.22	12.805 X	12.5 =		160.063	0	1	160.063
254	X	+		12.22 X	12.5 =		152.750	7.714	1	145.036
255	X	+		12.22 X	12.5 =		152.750	7.714	1	145.036
256	1/2 X	11.05 +	12.22	11.635 X	12.5 =		145.438	0	1	145.438
257	1/2 X	11.22 +	10.04	10.63 X	12.5 =		132.875	0	1	132.875
258	X	+		11.22 X	12.5 =		140.250	7.714	1	132.536
259	X	+		11.22 X	12.5 =		140.250	7.714	1	132.536
260	1/2 X	8.87 +	10.04	9.455 X	12.5 =		118.188	0	1	118.188
261	1/2 X	9.62 +	8.45	9.035 X	12.5 =		112.938	0	1	112.938
262	X	+		9.62 X	12.5 =		120.250	7.714	1	112.536
263	1/2 X	13.92 +	14.73	14.325 X	8.62 =		123.482	7.714	1	115.768
264	1/2 X	8.43 +	8.72	8.575 X	20.65 =		177.054	0	1	193.547
265	X	+		9 X	12.5 =		112.500	7.714	1	104.786
266 TO 272	X	+		7.35 X	12.5 =		91.875	0	6	551.250
273	X	+		9 X	12.5 =		112.500	7.714	1	104.786
274 TO 276	X	+		9.01 X	12.5 =		112.625	7.714	1	104.911
277 TO 278	X	+		7.47 X	12.5 =		93.375	0	2	186.750
279 TO 280	X	+		9 X	12.5 =		112.500	0	2	225.000
281	X	+		7.48 X	12.5 =		93.500	0	1	93.500
282	1/2 X	9 +	7.65	8.325 X	12.5 =		104.063	0	1	104.063
284	1/2 X	10.17 +	9	9.585 X	12.5 =		119.813	7.714	1	112.099
285 TO 288	X	+		8.47 X	12.5 =		105.875	0	4	423.500
289	1/2 X	9 +	9.08	9.04 X	12.5 =		113.000	0	1	113.000
290	X	+		9 X	12.5 =		112.500	0	1	112.500
291 TO 294	X	+		7.75 X	12.5 =		96.875	0	4	387.500
295	1/2 X	10.82 +	9.65	10.235 X	12.5 =		127.938	7.714	1	120.224
296	1/2 X	8.48 +	9.65	9.065 X	12.5 =		113.313	7.714	1	105.599
297 TO 300	X	+		7.75 X	12.5 =		96.875	0	4	387.500
301	X	+		9 X	12.5 =		112.500	0	1	112.500
302	1/2 X	9.08 +	9.15	9.115 X	12.5 =		113.938	0	1	113.938
303 TO 306	X	+		6.89 X	12.5 =		86.125	0	4	344.500
307	1/2 X	9.57 +	10.84	10.255 X	12.5 =		128.188	7.714	1	120.474
308	1/2 X	9.57 +	8.5	9.085 X	12.5 =		113.563	7.714	1	105.849
309 TO 312	X	+		8.89 X	12.5 =		88.125	0	4	344.500
313	1/2 X	9.08 +	9	9.04 X	12.5 =		113.000	0	1	113.000
314	1/2 X	8.92 +	9	8.96 X	12.5 =		112.000	0	1	112.000
315 TO 318	X	+		6.52 X	12.5 =		81.500	0	4	326.000
319	1/2 X	9.1 +	7.89	8.49 X	12.5 =		106.125	7.714	1	98.411
320	1/2 X	10.17 +	9	9.585 X	12.5 =		119.813	7.714	1	112.099
321 TO 323	X	+		7.51 X	12.5 =		93.875	0	3	296.625
324	1/2 X	9.08 +	9	9.035 X	12.5 =		112.688	0	1	112.688
325	1/2 X	8.15 +	10.83	9.49 X	9.14 =		86.739	0	1	86.739
326	1/2 X	10.83 +	12.98	11.905 X	7.25 =		86.668	0	1	86.668
327	1/2 X	6.07 +	7.13	6.6 X	17.41 =		114.906	0	1	114.906
328	1/2 X	14.24 +	15.4	14.82 X	7.07 =		104.777	0	1	104.777
329	1/2 X	15.78 +	15.4	15.59 X	2.35 =		36.637	0	0	0.000
	1/2 X	15.78 +	15.95	15.865 X	6.71 =		106.454	7.714	1	195.877
330	1/2 X	16.27 +	16.6	16.435 X	9 =		147.915	7.714	1	140.201
331	1/2 X	16.9 +	16.65	16.725 X	7.1 =		118.748	0	1	118.748
332	1/2 X	16.85 +	17.11	16.98 X	7.1 =		120.558	0	1	120.558
333	1/2 X	17.11 +	17.27	17.19 X	7.1 =		122.049	0	1	122.049
334	1/2 X	17.08 +	17.27	17.15 X	7.1 =		121.765	0	1	121.765
335	1/2 X	17.03 +	16.78	16.905 X	7.1 =		120.026	0	1	120.026
336	1/2 X	16.78 +	16.54	16.66 X	7.1 =		118.286	0	1	118.286
337	1/2 X	16.54 +	14.35	15.445 X	4.34 =		67.031	0	0	0.000
	1/2 X	14.35 +	14.59	14.855 X	4.35 =		64.622	0	1	135.224
338	1/2 X	14.95 +	16.19	15.575 X	5.91 =		92.048	0	0	0.000
	1/2 X	16.19 +	15.61	15.9 X	3.09 =		49.131	0	1	142.179
339	1/2 X	15.61 +	15.27	15.44 X	7.6 =		117.344	0	1	117.344
340	1/2 X	14.93 +	15.27	15.1 X	7.6 =		114.760	0	1	114.760
341	1/2 X	14.93 +	14.59	14.76 X	7.6 =		112.176	0	1	112.176
342	1/2 X	14.59 +	14.25	14.42 X	7.6 =		109.592	0	1	109.592
343	1/2 X	13.92 +	14.25	14.085 X	7.6 =		107.046	0	1	107.046
344	1/2 X	13.92 +	13.58	13.75 X	7.6 =		104.500	0	1	104.500
345	1/2 X	7.19 +	8.64	7.915 X	16.41 =		129.885	0	1	129.885
346	1/2 X	7.7 +	11.74	9.72 X	28.52 =		277.214	0	1	277.214
347	1/2 X	15.03 +	14.31	14.67 X	9 =		132.030	0	1	132.030
348	1/2 X	14.24 +	14.31	14.275 X	6.36 =		90.785	0	1	90.785
349	1/2 X	14.24 +	14.51	14.375 X	6.36 =		91.425	0	1	91.425
350	1/2 X	14.79 +	14.51	14.65 X	6.36 =		93.174	0	1	93.174
351	1/2 X	14.79 +	15.07	14.93 X	6.36 =		94.955	0	1	94.955
352	1/2 X	15.35 +	15.07	15.21 X	6.36 =		96.736	0	1	96.736
353	1/2 X	15.35 +	15.63	15.49 X	6.36 =		98.516	0	1	98.516
354	1/2 X	16.02 +	15.63	15.825 X	9 =		142.425	0	1	142.425
355	1/2 X	16.02 +	16.41	16.22 X	9 =		145.980	0	1	145.980
356	1/2 X	16.72 +	16.41	16.57 X	6.84 =		114.986	0	1	114.986
357	1/2 X	16.72 +	17.02	16.87 X	6.84 =		117.078	0	1	117.078
358	1/2 X	17.3 +	17.02	17.16 X	6.84 =		119.090	0	1	119.090
359	1/2 X	17.3 +	16.93	17.115 X	6.84 =		118.778	0	1	118.778
360	1/2 X	16.55 +	16.93	16.745 X	6.84 =		116.210	0	1	116.210
361	1/2 X	16.55 +	16.2	16.38 X	6.84 =		113.677	0	1	113.677
362	1/2 X	15.72 +	16.2	15.96 X	9 =		143.640	7.714	1	135.926
363	1/2 X	8.87 +	8.47	8.67 X	17.68 =		153.286	7.714	1	145.572
364	1/2 X	14.25 +	13.74	13.995 X	5.43 =		76.273	0	0	0.000
	1/2 X	13.74 +	13.47	13.605 X	2.05 =		27.890	0	1	104.169
365	1/2 X	13.47 +	12.3	12.885 X	7.5 =		97.388	0	1	97.388
366	X	+		12.5 X	7.5 =		93.750	0	1	93.750
367 TO 368	X	+		9 X	12.5 =		112.500	0	2	225.000
369 TO 371	X	+		7.5 X	12.5 =		93.750	0	3	281.250
372	1/2 X	8.72 +	9.89	9.305 X	12.5 =		116.313	7.714	1	108.599
								TOTAL AREA UNDER PLOTS		370 39911.920