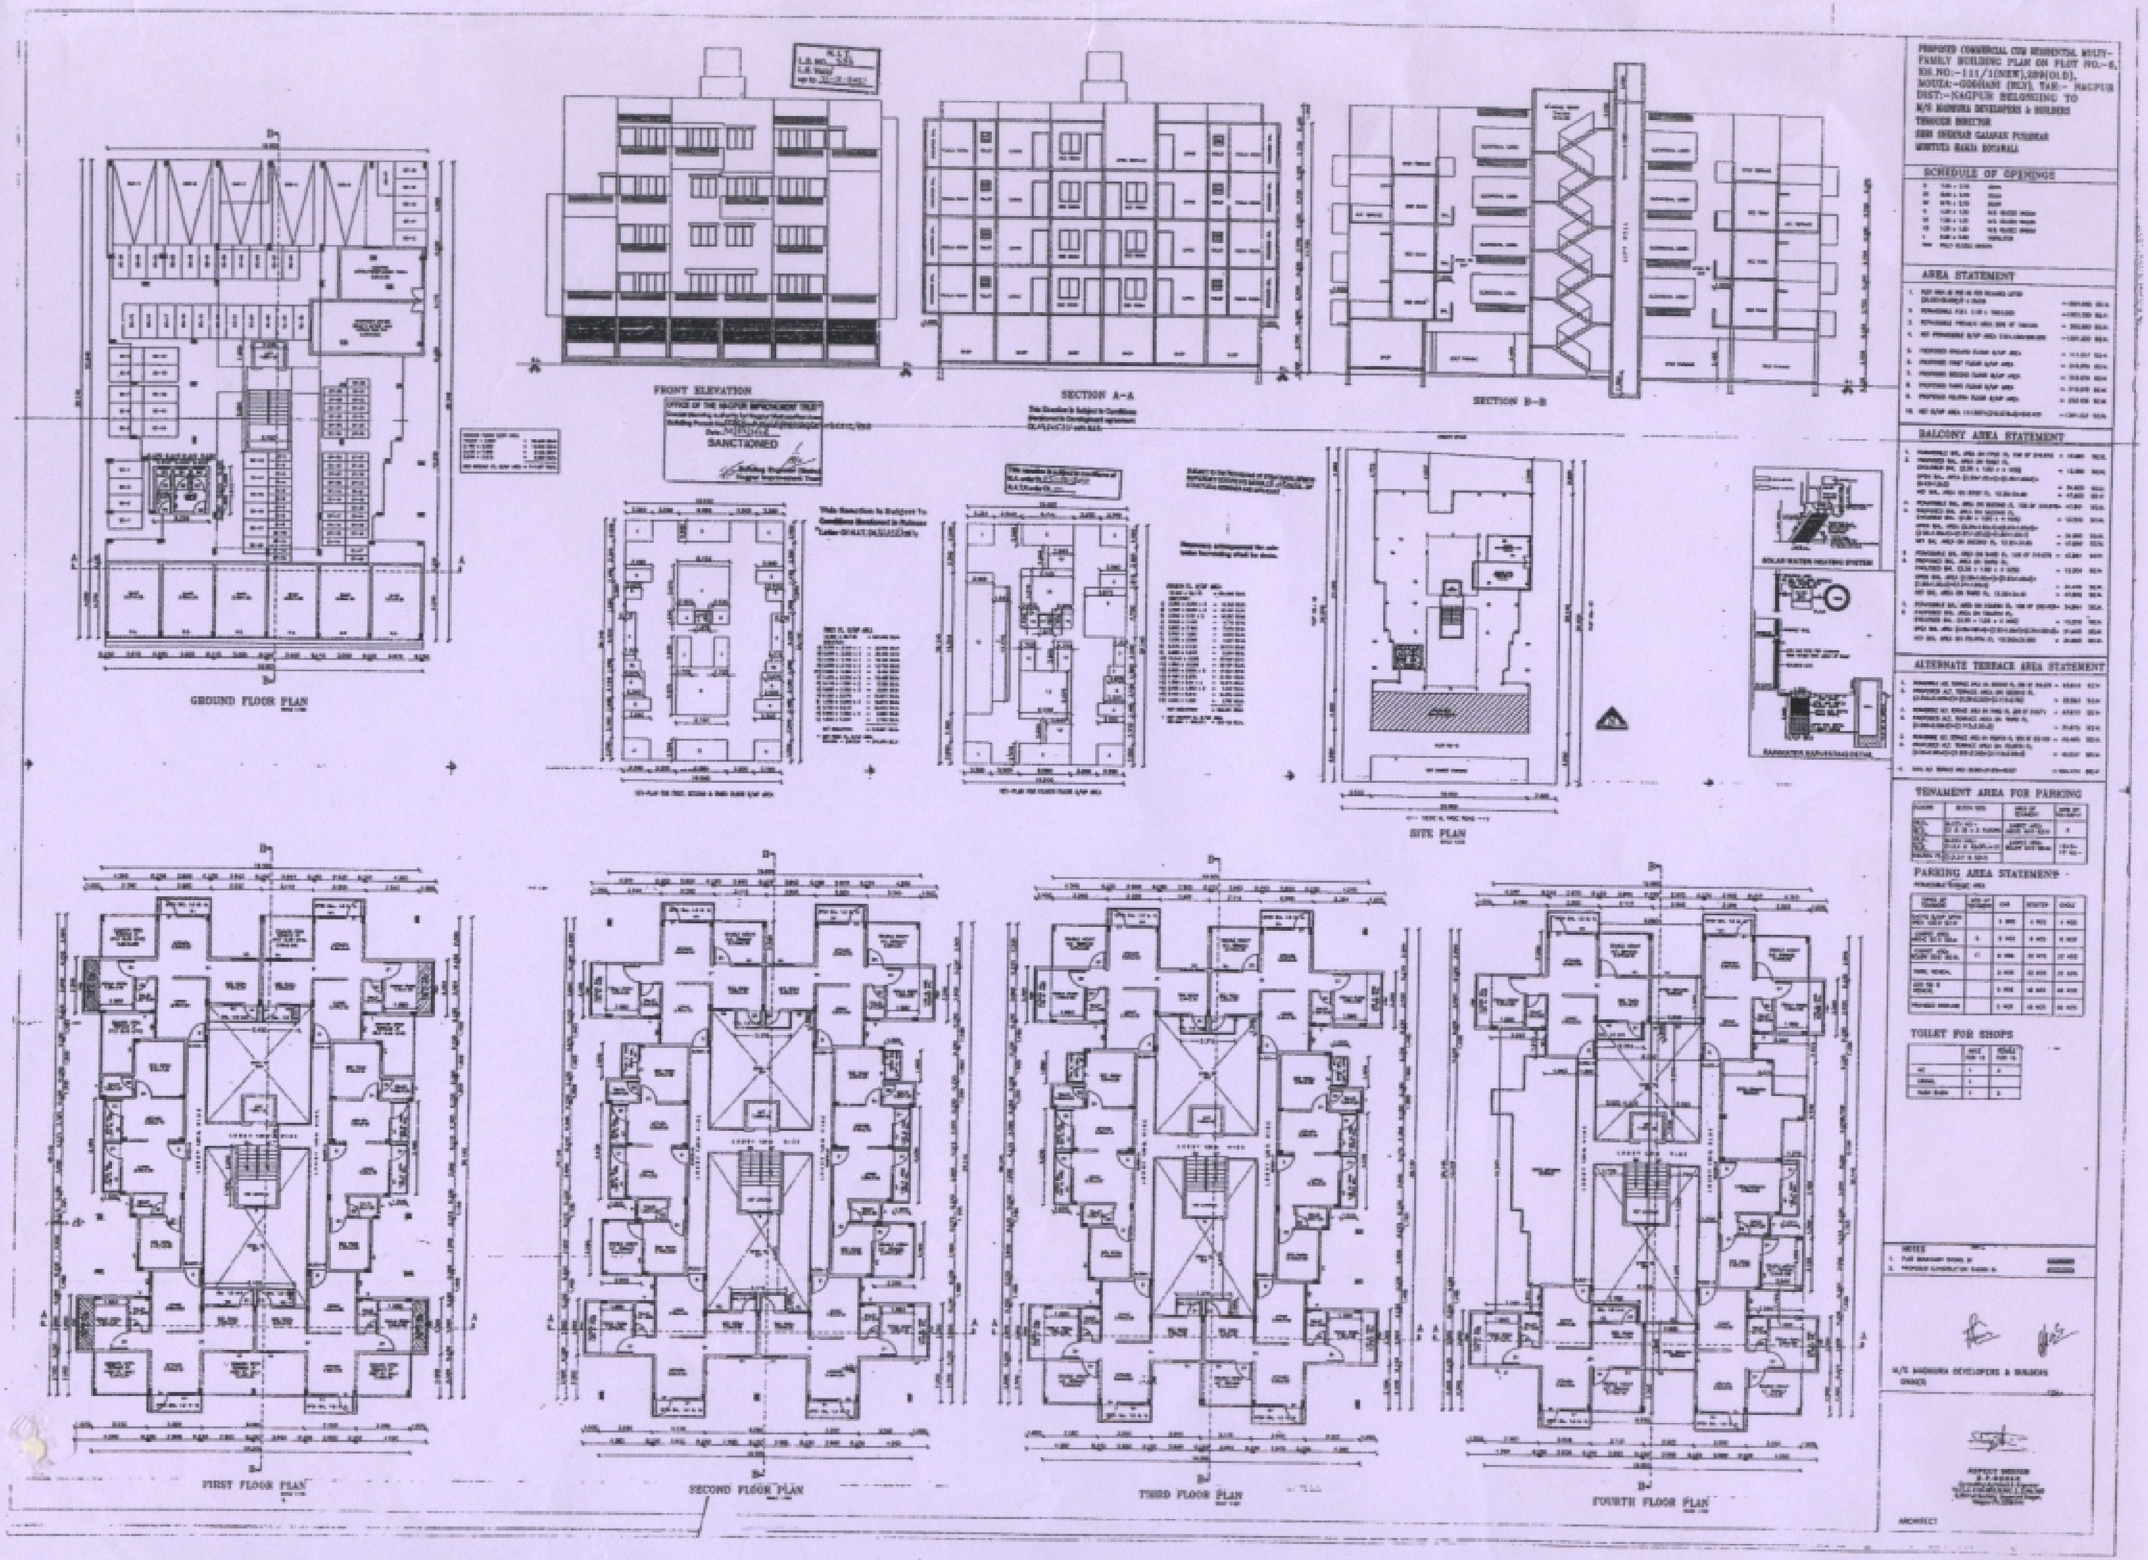

PROPOSED COMMERCIAL CUM RESIDENTIAL MULTI-FAMILY BUILDING PLAN ON PLOT NO.-6, KH.NO.-111/1(NEW),299(OLD), MOUZA:-GODHANI (RLY), TAH:- NAGPUR DIST:-NAGPUR BELONGING TO M/S MADHURA DEVELOPERS & BUILDERS
SCHEDULE OF OPENINGS
AREA STATEMENT
BALCONY AREA STATEMENT
ALTERNATE TERRACE AREA STATEMENT
TENAMENT AREA FOR PARKING
PARKING AREA STATEMENT
TOILET FOR SHOPS
NOTES
M/S MADHURA DEVELOPERS & BUILDERS
ARCHITECT
FRONT ELEVATION
SECTION A-A
SECTION B-B
SANCTIONED
SOLAR WATER HEATING SYSTEM
RAINWATER HARVESTING DETAIL
SITE PLAN
GROUND FLOOR PLAN
FIRST FLOOR PLAN
SECOND FLOOR PLAN
THIRD FLOOR PLAN
FOURTH FLOOR PLAN