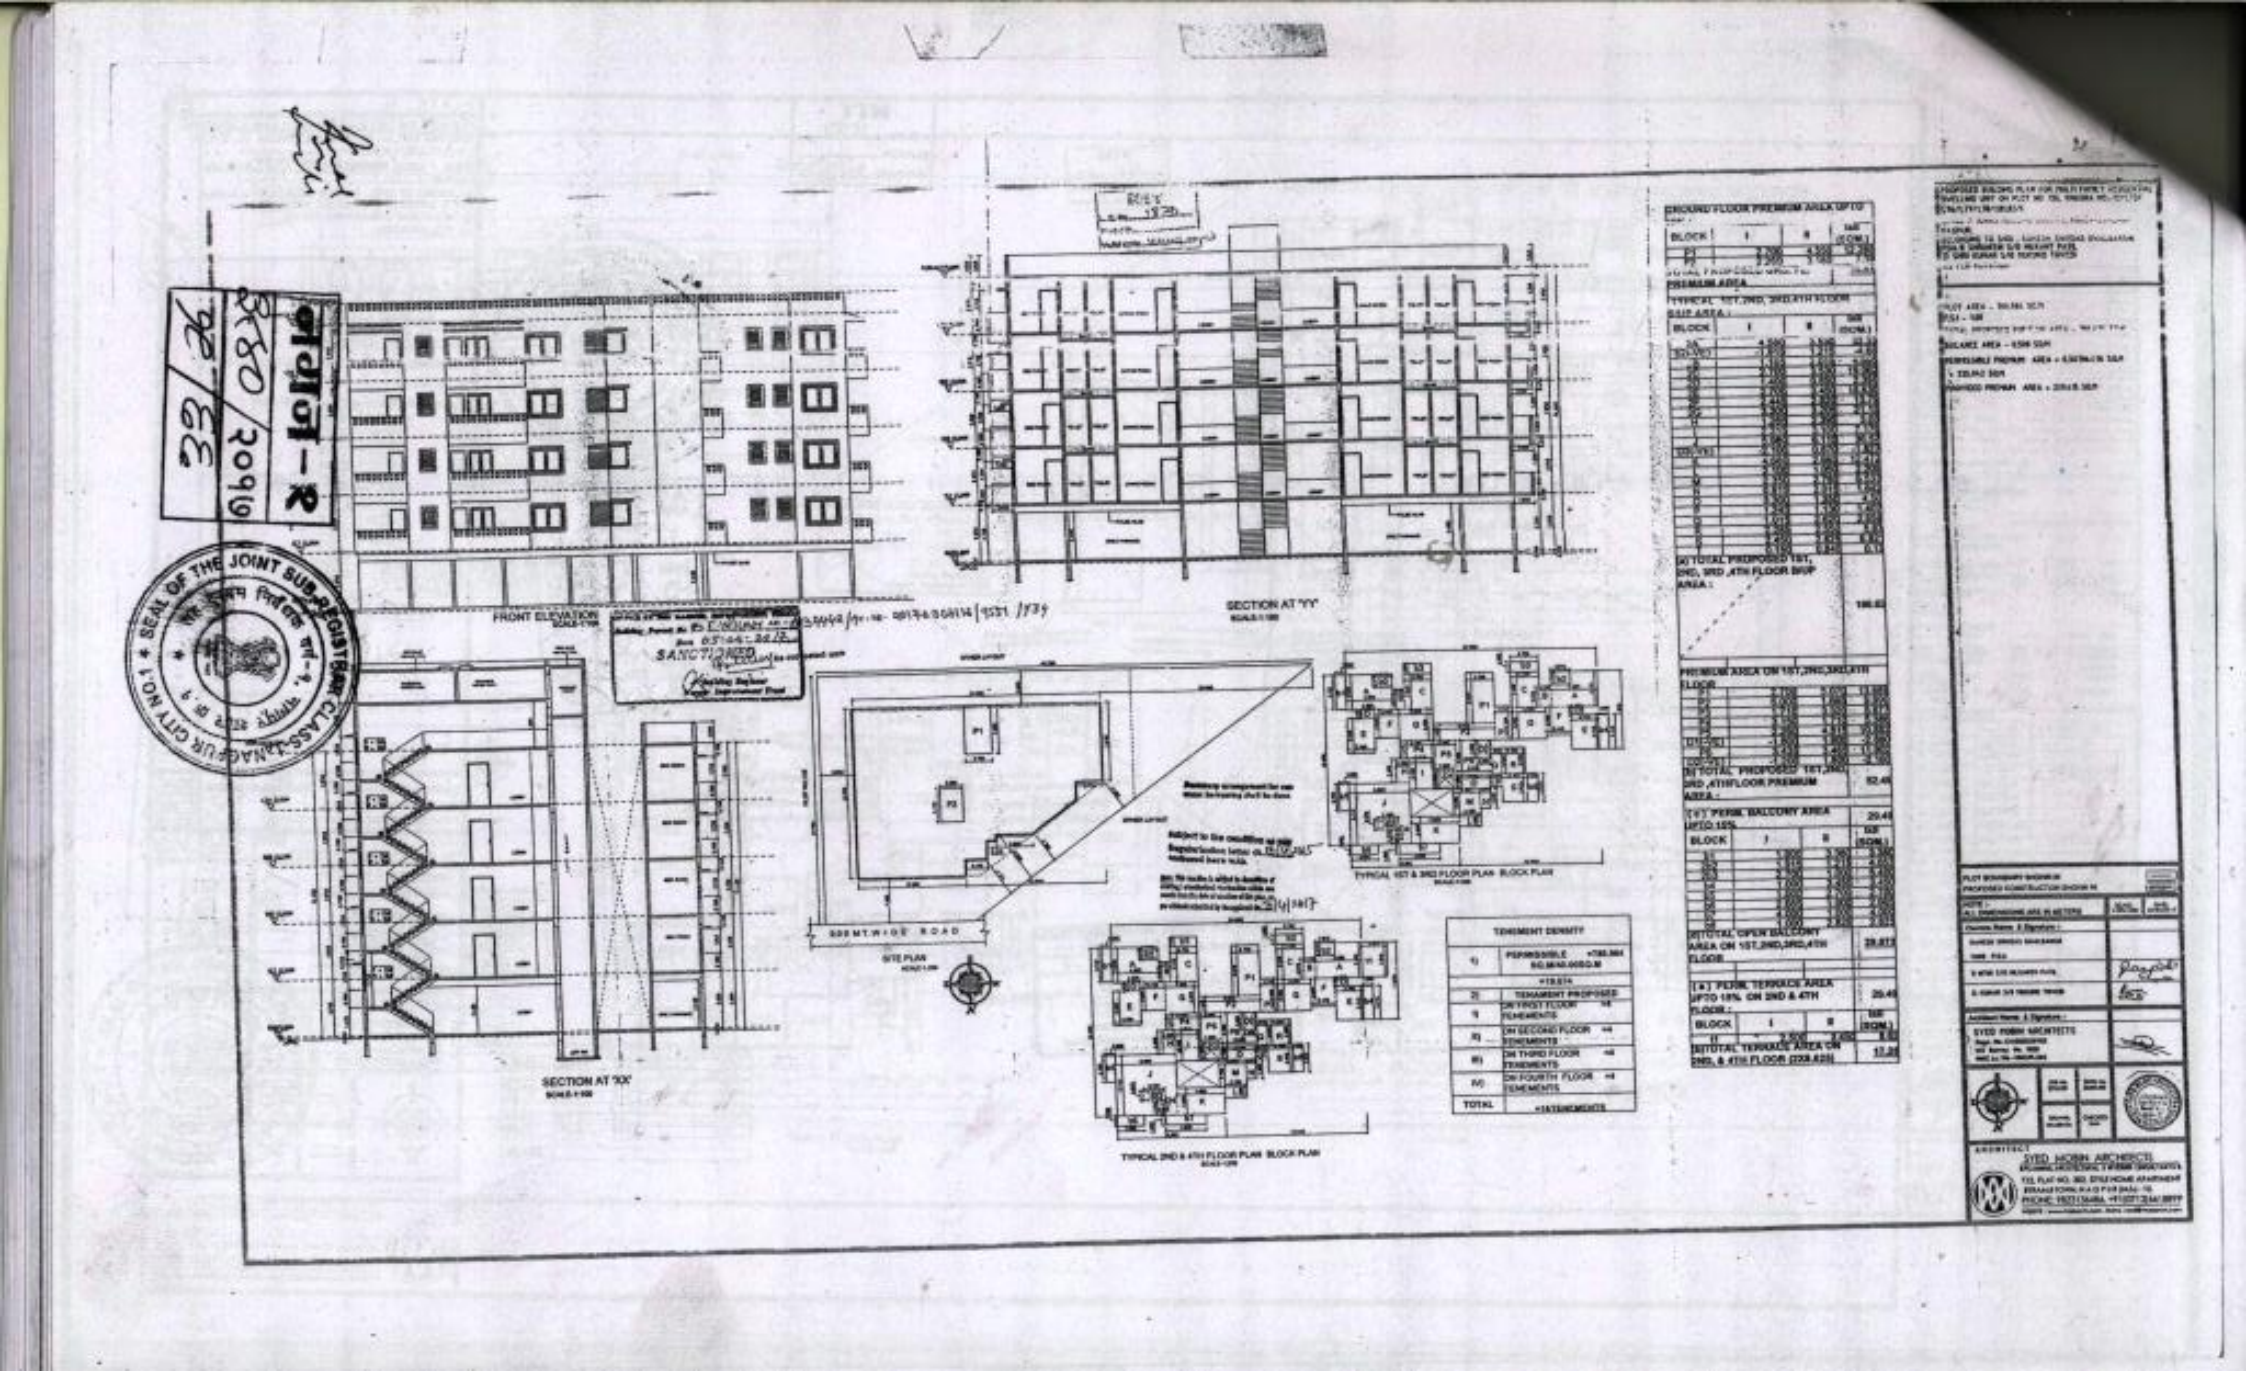
FRONT ELEVATION
SECTION AT 'YY'
SECTION AT 'XX'
SITE PLAN
30 MT. WIDE ROAD
TYPICAL 1ST & 3RD FLOOR PLAN BLOCK PLAN
TYPICAL 2ND & 4TH FLOOR PLAN BLOCK PLAN
SANCTIONED
TENEMENT DENSITY
SYED HOSIN ARCHITECTS

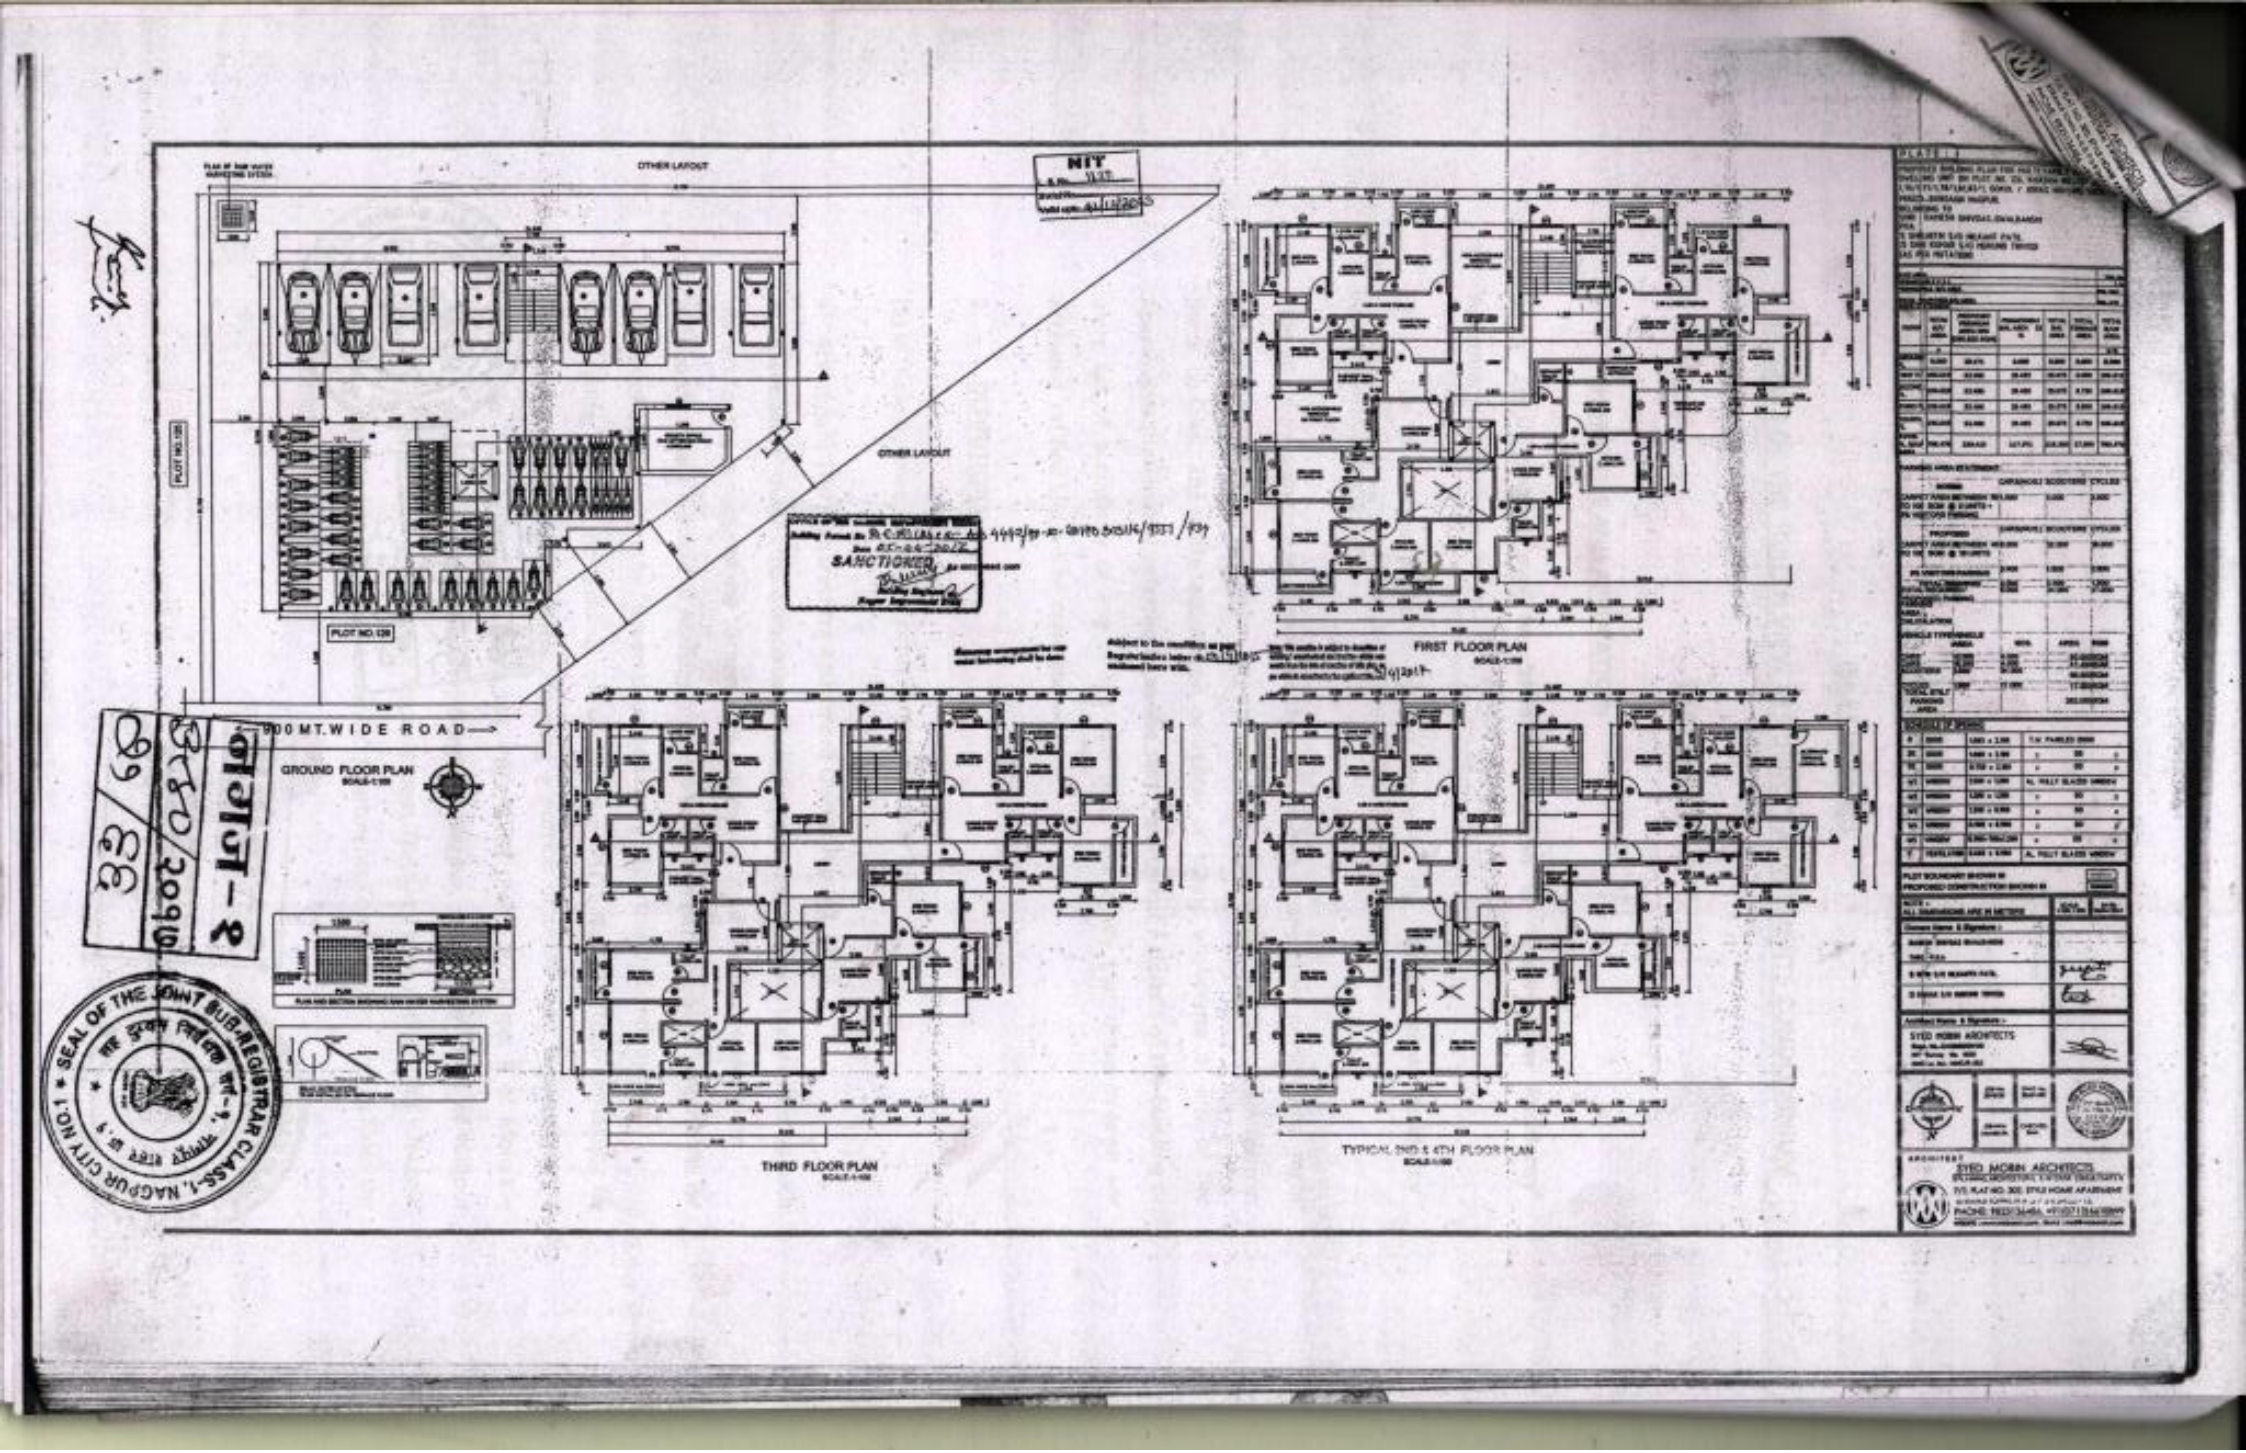
OTHER LAYOUT
NIT
SANCTIONED
PLOT NO. 128
PLOT NO. 130
9.00 MT. WIDE ROAD
GROUND FLOOR PLAN
SCALE-1:100
FIRST FLOOR PLAN
SCALE-1:100
THIRD FLOOR PLAN
SCALE-1:100
TYPICAL 2ND & 4TH FLOOR PLAN
SCALE-1:100
SEAL OF THE JOINT SUB-REGISTRAR CLASS-1, NAGPUR CITY NO. 1
SYED MOBIN ARCHITECTS