PROPOSED WING -D

Approved Tentatively for Fire NOC only
Assistant Engineer
N.M.R.D.A.

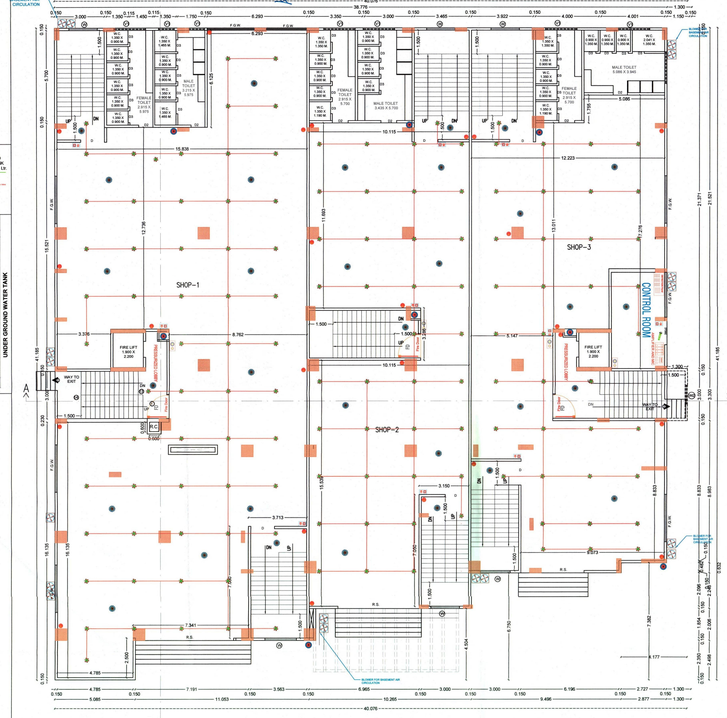

PROPOSED GROUND FLOOR PLAN
SCALE 1:100

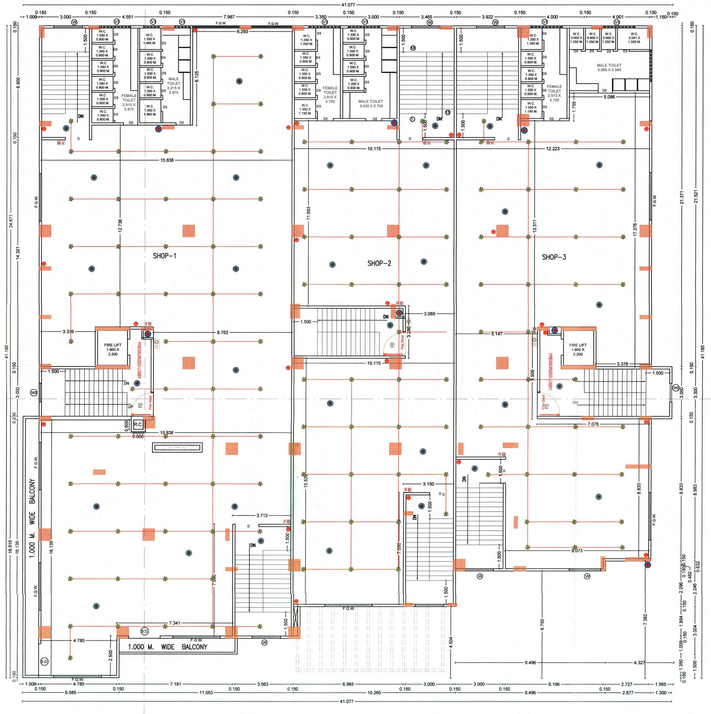

PROPOSED FIRST FLOOR PLAN
SCALE 1:100

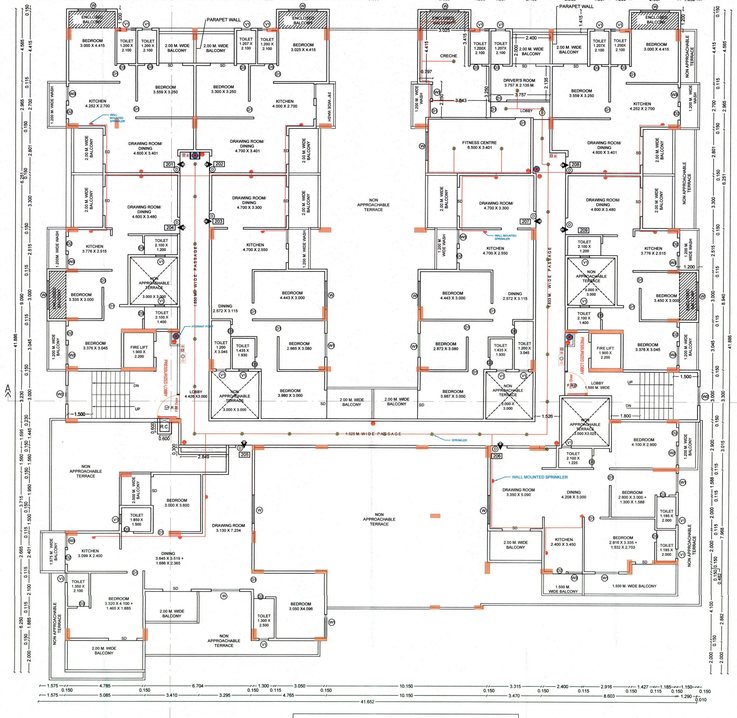

PROPOSED SECOND FLOOR PLAN
SCALE 1:100

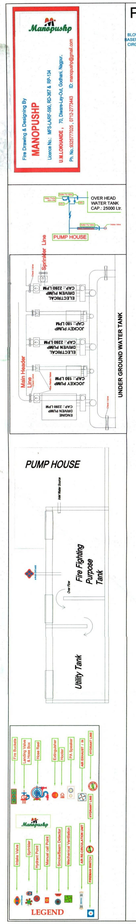

FIRE AND EMERGENCY SERVICE
APPROVED
VIDE LETTER NO. CFO/FES/ DATE / /
(The Scope of this approval is restricted to fire protection arrangements only. This approval should not be treated / presumed as approval for Civil/Architectural drawing)
Chief Officer
N.M.R.D.A./FT., Nagpur

This plan is approved for Fire Safety Point of view only, signed in token of Approved drawing requirement only.
CFO/FES/NMRD/311/TC 28/01/23

EXISTING AND PROPOSED CONSTRUCTION OF MULTI FAMILY RESIDENTIAL BUILDINGS (GROUP HOUSING) INCLUDING INCLUSIVE HOUSING TO BE HANDED OVER TO MHADA ON NA NO. 153/1 PH. NO. 38 MOUZA – PIPLA TAH.-NAGPUR(GR), DIST –NAGPUR
BELONGING TO :–
M/S SACCHIDANAND REALITIES PVT LTD.
THROUGH DIRECTOR
1) SHRI PRAVIN WAMANRAO BHOYAR
2) SHRI PANKAJ RAMRAOJI THAKRE

AREA CALCULATION FOR THE PURPOSE OF ASSESSMENT OF FEES AS PER MAHARASHTRA FIRE PREVENTION & LIFE SAFETY MEASURES ACT 2006 & AMENDMENT, 2023

OPENING SCHEDULE

TYPE	SIZE	DESCRIPTION
F.G.W.	------- x 2.10	FULLY GLAZED WINDOW
S.D	------- x 2.10	SLIDING DOOR
D	1.05 x 2.10	FULLY PANELLED DOOR
D1	1.00 x 2.10	FULLY PANELLED DOOR
D2	0.900 x 2.10	FULLY PANELLED DOOR
D3	0.750 x 2.10	FULLY PANELLED DOOR
#	1.800 x 1.200	FULLY GLAZED WINDOW
W1	1.500 x 1.200	FULLY GLAZED WINDOW
W2	1.20 x 0.90	FULLY GLAZED WINDOW
W3	1.00 x 1.50	FULLY GLAZED WINDOW
V	0.60 x 0.60	FULLY GLAZED WINDOW
V1	------- x 0.60	FULLY GLAZED WINDOW
R.S	------- x 2.1	ROLLING SHUTTER

PLOT BOUNDRY SHOWN IN
EXISTING CONSTRUCTION SHOWN IN
PROPOSED CONSTRUCTION SHOWN IN

OWNER :-
M/S SACCHIDANAND REALITIES PVT LTD. THROUGH DIRECTOR

1) SHRI PRAVIN W BHOYAR
2) SHRI PANKAJ R THAKRE

ARCHITECTS :-

SCALE :- 1:100,1:200
SHEET NO :- 15/18

WAVEARCH
DESIGNER & PLANNERS
Flat no.G-6,Cheetah Apt,Chamunthaari Road,
Near Ajni Sq.Nagpur-440015