PROPOSED WING -D

Approved Tentatively For Plan NOC Only

Checked
Assistant Engineer
N.M.R.D.A.

PROPOSED TYPICAL FLOOR PLAN
3RD,4TH, 5TH,6TH,7TH & 9TH FLOOR
SCALE 1:100

PROPOSED EIGHTH FLOOR PLAN
SCALE 1:100

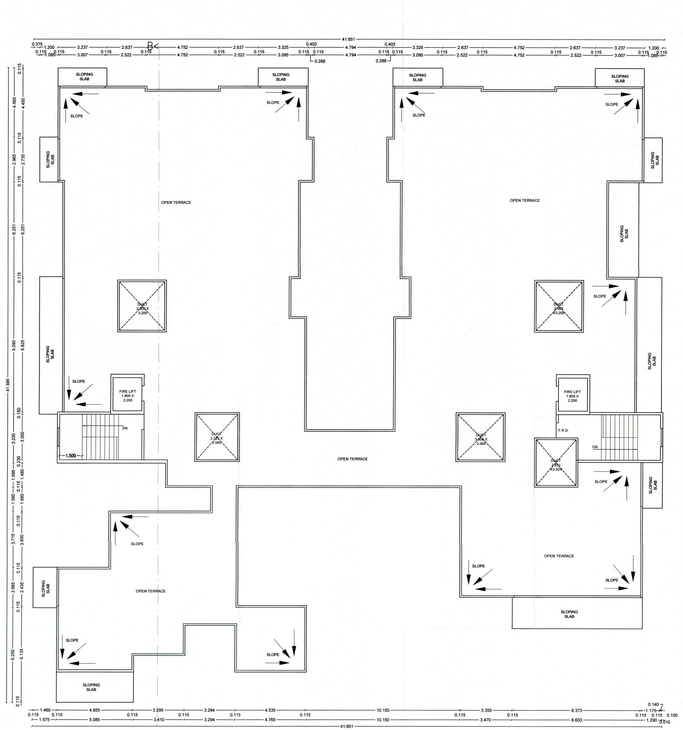

PROPOSED TERRACE FLOOR PLAN
SCALE 1:100

This plans are approved for Fire Safety Point of view only, signed in lieu of Approved Subject to requirement who.
CFO(FES)/NMRDA/01/25.08/01/23

FIRE AND EMERGENCY SERVICE
APPROVED
VIDE LETTER NO. CFO/FES/ DATE / /
(The Scope of this approval is restricted to fire protection arrangements only. No approval should not be treated / considered as approval for Civil/Architectural drawing)
Chief Officer
N.M.R.D.A. Nagpur

Fire Consulting & Engineering By
MANOFUSIP
Licence No. - NFC/LAP/NS/ NS/ NS-01 & NF-104
Ph. No. 9422000392, 7276 Chamunda Colony, Nagpur
Ph. No. 9373111000, 7276 Chamunda Colony, Nagpur
Email - manofusip@gmail.com

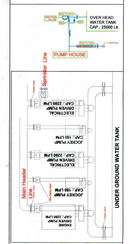

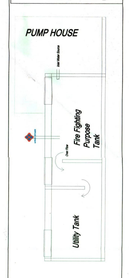

LEGEND

EXISTING AND PROPOSED CONSTRUCTION OF MULTI FAMILY RESIDENTIAL BUILDINGS (GROUP HOUSING) INCLUDING, INCLUSIVE HOUSING TO BE HANDED OVER TO MHADA(LIN. KH. NO. 159/1 PH. NO 38 MOUZA - PIPLA TAH-NAGPUR(SR), DIST -NAGPUR BELONGING TO :-
M/S SACCHIDANAND REALITIES PVT LTD.
THROUGH DIRECTOR
1) SHRI PRAVIN MAHARAO BHOYAR
2) SHRI PANKAJ RAMBAUJI THAKRE

FIRE REFUSE AREA CALCULATION FOR TOWER D

BUILT UP AREA OF SEVENTH FLOOR	= 1113.968 SQ. M
BUILT UP AREA OF EIGHTH FLOOR	= 1113.968 SQ. M
TOTAL BUILT UP AREA OF 7TH & 8TH	= 1113.968 + 1113.968
	= 2227.936 SQ.M
	= 2227.936/32.50
	= 68.470
REFUSE AREA PROVIDED -	8.728 x 6.127 = 53.476
AT 8TH FLOOR	= 53.476 SQ.M

AREA CALCULATION FOR THE PURPOSE OF ASSESSMENT OF FEES AS PER MAHARASHTRA FIRE PREVENTION & LIFE SAFETY MEASURES ACT 2006 & AMENDMENT, 2023

OPENING SCHEDULE

TYPE	SIZE	DESCRIPTION
F.G.W.	---- x 2.10	FULLY GLAZED WINDOW
S.D	---- x 2.10	SLIDING DOOR
D	1.05 x 2.10	FULLY PANELLED DOOR
D1	1.00 x 2.10	FULLY PANELLED DOOR
D2	0.900 x 2.10	FULLY PANELLED DOOR
D3	0.750 x 2.10	FULLY PANELLED DOOR
W	1.800 x 1.200	FULLY GLAZED WINDOW
W1	1.500 x 1.200	FULLY GLAZED WINDOW
W2	1.20 x 0.90	FULLY GLAZED WINDOW
W3	1.00 x 1.50	FULLY GLAZED WINDOW
V	0.60 X 0.60	FULLY GLAZED WINDOW
R.S	---- x 2.1	ROLLING SHUTTER

PLOT BOUNDRY SHOWN IN
EXISTING CONSTRUCTION SHOWN IN
PROPOSED CONSTRUCTION SHOWN IN

OWNER :-
M/S SACCHIDANAND REALITIES PVT LTD. THROUGH DIRECTOR

1) SHRI PRAVIN M BHOYAR 2) SHRI PANKAJ R THAKRE

ARCHITECT/L.S. :-

SCALE :- 1:100,1:200 SHEET NO :- 16/18

WAYEARCH
DESIGNER & PLANNERS
Flat no-G-4,Chennai Apt,Chamatkhedi Road,
Near Ajni Sq,Nagpur-440003