PROPOSED WING -D

Approved Tentatively for Fire NOC only
Assistant Engineer
N.M.R.D.A.

FRONT ELEVATION
SCALE 1:100

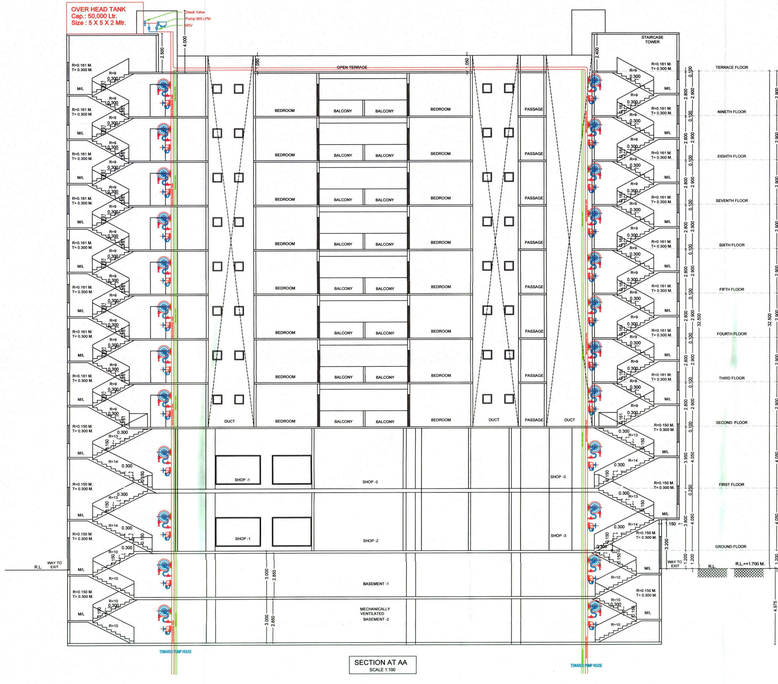

SECTION AT AA
SCALE 1:100

SECTION AT BB
SCALE 1:100

FIRE AND EMERGENCY SERVICE
APPROVED
VIDE LETTER NO. CFO/FES/ DATE / /
(The Scope of this approval is restricted to fire protection arrangements only. This approval should not be treated / considered as approval for Civil/Architectural drawings.)
Chief Fire Officer
N.M.R.D.A./M.N.C.F., Nagpur

This plans are approved for Fire Safety Point of view only, signed in token of Approved subject to requirement attached.
CFO/FES/NMRDA/0/171/DT. 28/09/2023

EXISTING AND PROPOSED CONSTRUCTION OF MULTI FAMILY RESIDENTIAL BUILDINGON (GROUP HOUSING) INCLUDING INCLUSIVE HOUSING TO BE HANDED OVER TO MHADA ON KH. NO. 159/1 PH. NO 38 MOUZA – PIPLA ,TAH.-NAGPUR(G), DIST –NAGPUR
BELONGING TO :--
M/S SACCHDANAND REALITIES PVT LTD.
THROUGH DIRECTOR
1) SHRI PRAVIN MAHANRAO BHOYAR
2) SHRI PANKAJ RAMRAOJI THAKRE

AREA CALCULATION FOR THE PURPOSE OF ASSESSMENT OF FEES AS PER MAHARASHTRA FIRE PREVENTION & LIFE SAFETY MEASURES ACT 2006 & AMENDMENT, 2023

OPENING SCHEDULE

TYPE	SIZE	DESCRIPTION
F.G.W.	---- x 2.10	FULLY GLAZED WINDOW
S.D	---- x 2.10	SLIDING DOOR
D	1.05 x 2.10	FULLY PANELLED DOOR
D1	1.00 x 2.10	FULLY PANELLED DOOR
D2	0.900 x 2.10	FULLY PANELLED DOOR
D3	0.750 x 2.10	FULLY PANELLED DOOR
W	1.800 x 1.200	FULLY GLAZED WINDOW
W1	1.500 x 1.200	FULLY GLAZED WINDOW
W2	1.20 x 0.90	FULLY GLAZED WINDOW
W3	1.00 x 1.50	FULLY GLAZED WINDOW
V	0.60 X 0.60	FULLY GLAZED WINDOW
R.S	---- x 2.1	ROLLING SHUTTER

PLOT BOUNDRY SHOWN IN
EXISTING CONSTRUCTION SHOWN IN
PROPOSED CONSTRUCTION SHOWN IN

OWNER :-
M/S SACCHDANAND REALITIES PVT LTD. THROUGH DIRECTOR

1) SHRI PRAVIN W BHOYAR 2) SHRI PANKAJ R THAKRE

ARCHITECT/L.S. :-

SCALE :- 1:100,1:200 SHEET NO :- 1&1B

WAVEARCH
DESIGNER & PLANNERS
Flat no.G-6,C.Neeraj6 Apt,Chanmal(Inall) Road,
Near Ajni Sq.Nagpur-440003