
- Subject to compliances & recommendation made by HRC in meeting dt:- 04/10/2018
- Subject to Submission of approval of structural analysis & design from VNIT Nagpur for Building no - 10 & 14.
- Subject to condition mentioned in structural analysis & design issued from VNIT dt:- 12/10/2018 & 16/10/2018 for building no - 9 & 11 respectively

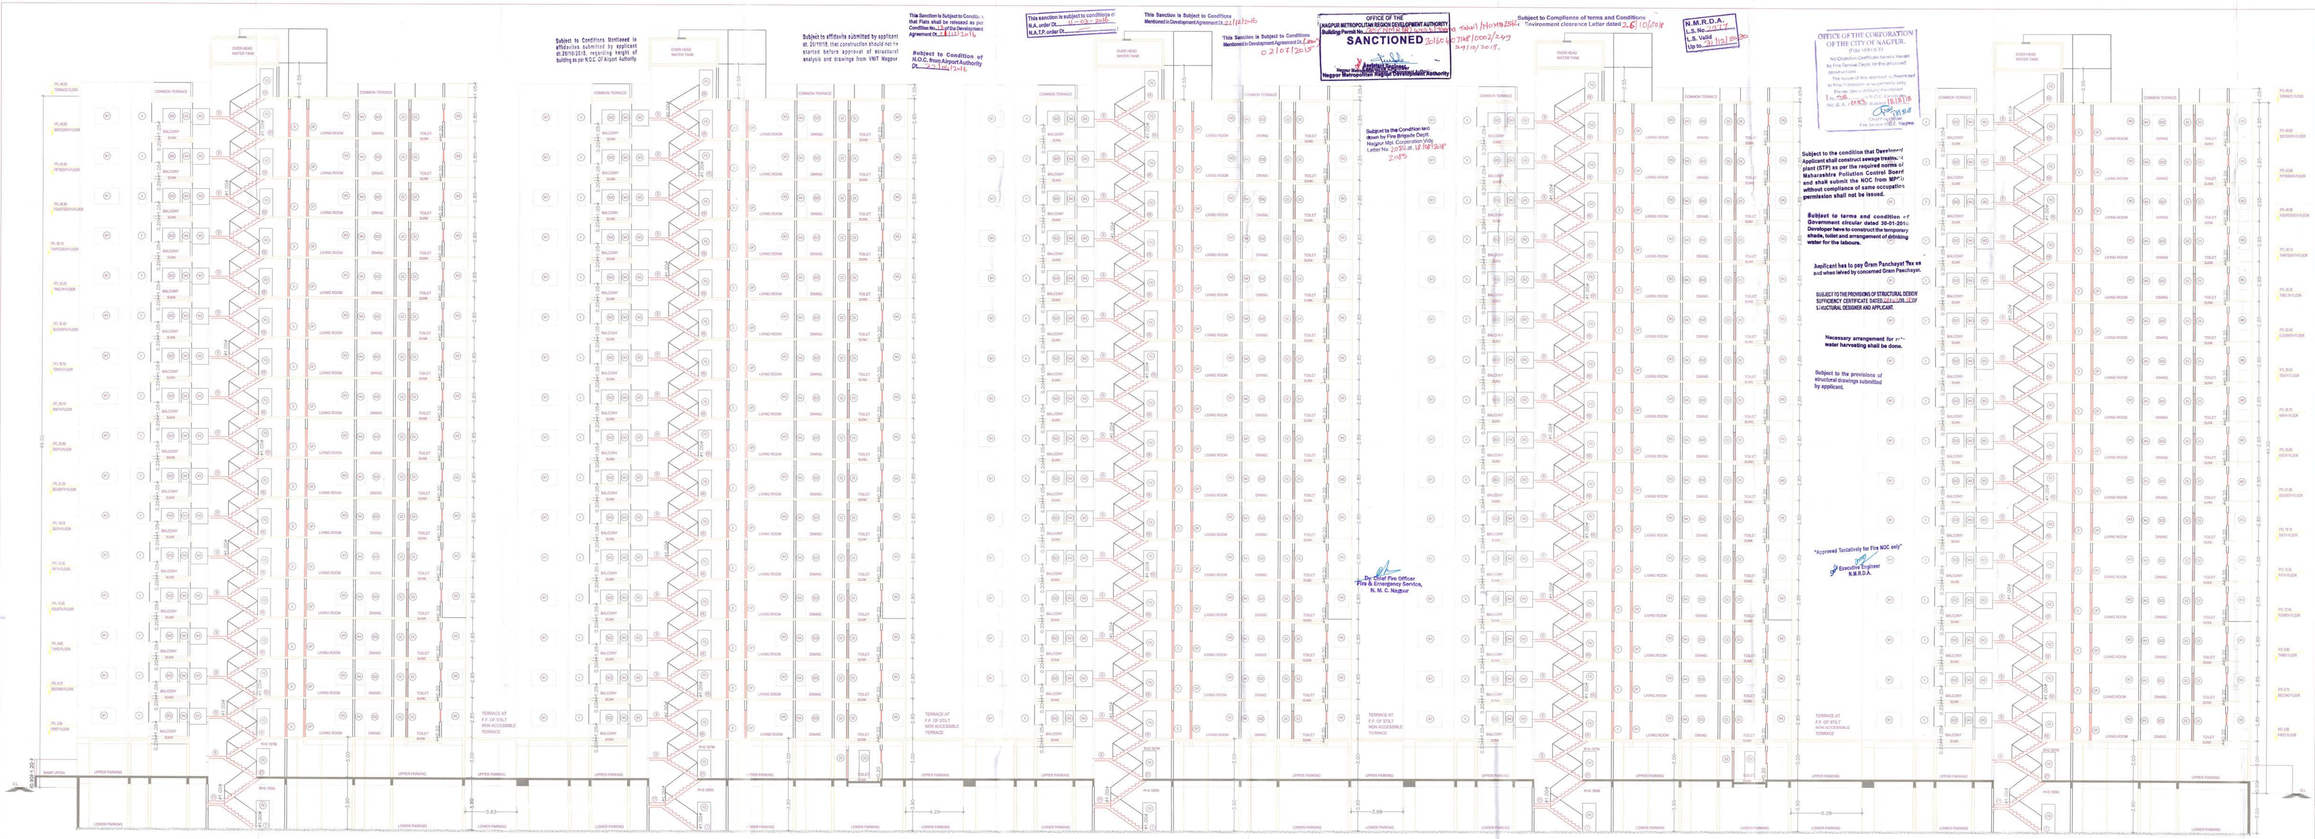

STAMP OF APPROVAL

9/11

BUILDING NO 11

INDEX

	FIRE DOOR
	ABC FIRE EXTINGUISERS
	FIRE PUMP
	FIRE SPRINKLER
	FIRE SPRINKLER
	FIRE CONTROL PANEL
	FIRE MANUAL CALL POINT
	FIRE HOOTER
	FIRE HYDRANT VAVLE
HR	HR = HOSE REEL
HB	HB = HOSE BOX
	FIRE SERVICE INLET BUTTERFLY VALVE NON RETURN VALVE
	FIRE HYDRANT STAND POST
	SMOKE DETECTOR
	150 MM. DIA PIPE LINE
	100 MM. DIA PIPE LINE
	80 MM. DIA PIPE LINE
	40 MM. DIA PIPE LINE
	25 MM. DIA PIPE LINE
	SMOKE EXTRACTION SYSTEM

Authorized Fire Cntractor:-
ALERT MULTIPURPOSE SERVICES
Authorized Signatory

202, Agrawal Market
Rani Durgawati Square, Nagpur- 26
Contact No. 9372252186
email:- ams.fire.protection@gmail.com
License no-MFS-LA/RF - 270
License no-MFS-LA/RD - 227

PROJECT NAME

SHIV-KAILASA

PROJECT ADDRESS

PLOT NO. 242, 241, 238/2, 239, 237/1, 238/1 & 247/1
MAUZA SONDAPAR, TAHASIL-HINGNA, NAGPUR

OWNER'S SIGNATURE

OM SHIVAM BUILDCON PVT. LTD.

M/s. OM SHIVAM BUILDCON PVT.LTD. AND OTHERS

ARCHITECT'S SIGNATURE

CA/96 18338

L. No. 2977

AR.SACHIN SUTAR

NORTH

UNUSUAL SPACES

Ar.SACHIN SUTAR
A1, NATURE VIEW SOC., NEAR CHATURSHRUNGI TEMPLE,SENAPATI BAPAT ROAD, PUNE.- 411016.
PH.NO. 020-25630533/34 9822086603

JOB NO.	DRG NO.	DATE	SCALE	DRN BY	CHD BY
--	1	30-06-2018	1:100		--