
- Subject to Compliances & recomandation made by HRC in meeting dt :- 06/10/2018
- Subject to Submision of approval of structural analysis & design from VNIT nagpur for building No - 10 & 14
- Subject to condition mentioned in structural analysis & design issued from VNIT dt:- 12/10/2018 & 16/10/2018 for Building No - 9 & 11 respectively

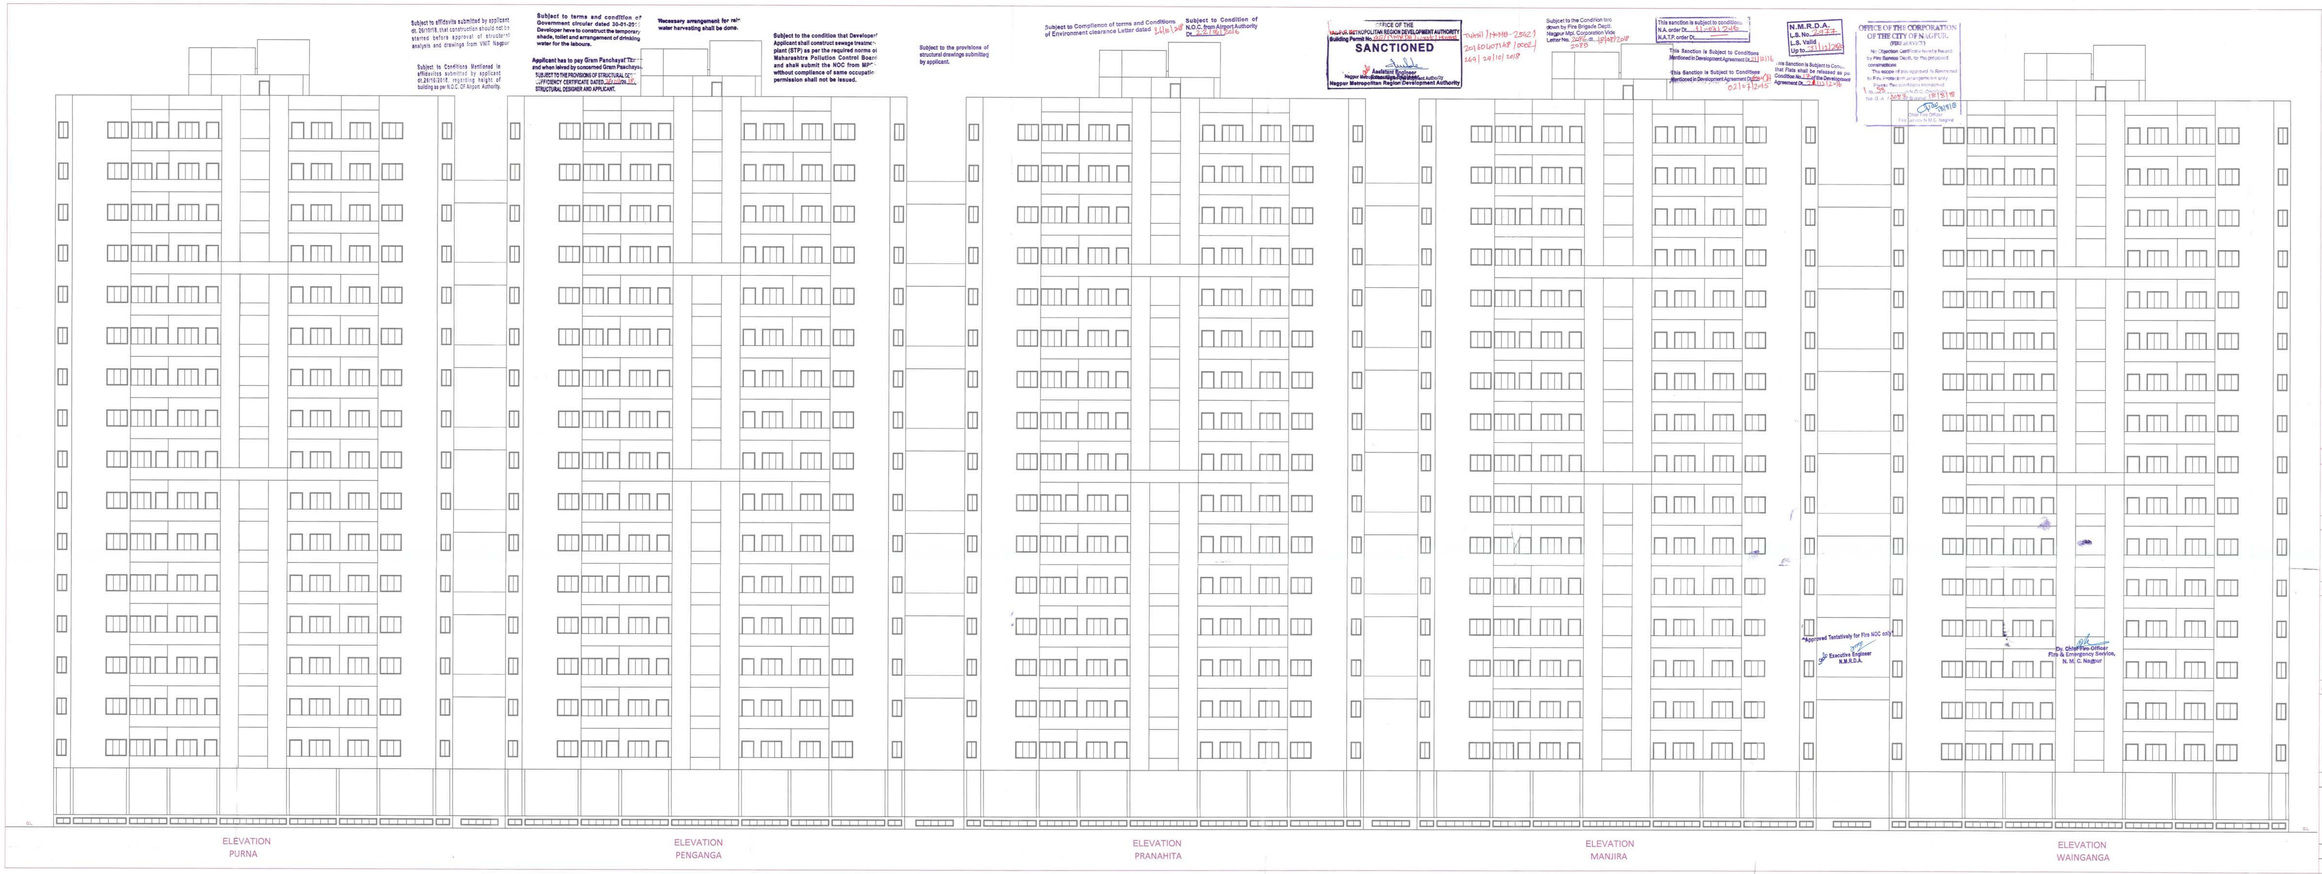

STAMP OF APPROVAL 11/11

BUILDING NO 11

PROJECT NAME

SHIV–KAILASA

PROJECT ADDRESS

PLOT NO. 242, 243, 238/2, 239, 237/1, 238/1 & 247/1 MAUZA SONDAPAR, TAHASIL-HINGNA, NAGPUR

OWNER'S SIGNATURE

M/s. OM SHIVAM BUILDCON PVT.LTD. AND OTHERS

ARCHITECT'S SIGNATURE

AR.SACHIN SUTAR

NORTH	UNUSUAL SPACES Ar.SACHIN SUTAR A1, NATURE VIEW SOC., NEAR CHATURSHRUNGI TEMPLE,SENAPATI BAPAT ROAD, PUNE:- 411016. PH.NO :020-25630333/34 9822086603				
	JOB-NO.	DRG NO.	DATE	SCALE	DRN BY	CHD BY
	--	1	30-06-2018	1:100		--