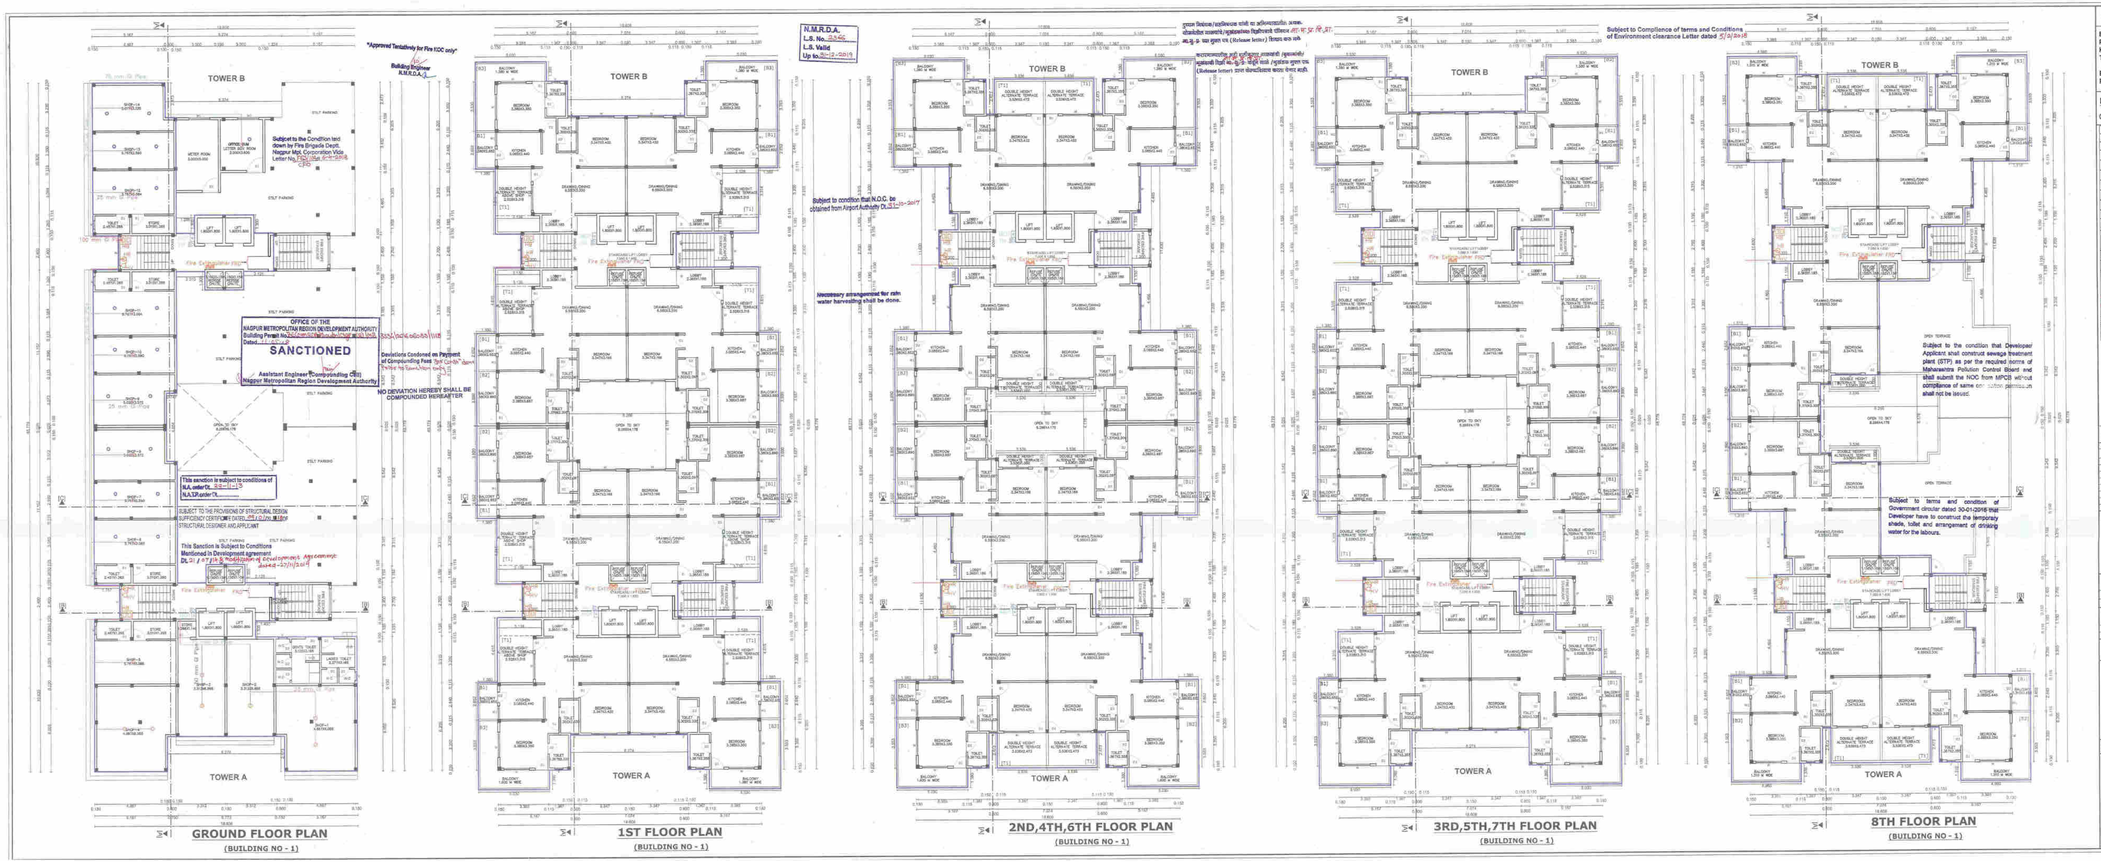

DRAWING NO.	3 / 14

EXISTING & PROPOSED RESIDENTIAL BUILDING PLANS FOR GROUP HOUSING SCHEME ON KH.NO-15/4 & 15/6B, P.H.NO.-38, MOUZA - PIPLA, TAH- NAGPUR (GRAMIN), DIST- NAGPUR.

BELONGING TO.
PYRAMID ASHOK MEGASTRUCTURE PVT. LTD.

BUILDING - 1 (EXISTING FOR GROUP HOUSING)

GROUND TO EIGHTH FLOOR PLAN

INDEX

	FIRE DOOR
	ABC FIRE EXTINGUISERS
	FIRE PUMP
	FIRE SPRINKLER
	FIRE CONTROL PANEL
	FIRE MANUAL CALL POINT
	FIRE HOOSTER
	FIRE HYDRANT VAVLE
	HR + HOSE REEL
	HB + HOSE BOX
	FIRE SERVICE INLET BUTTERFLY VALVE NON RETURN VALVE
	FIRE HYDRANT STAND POST
	SMOKE DETECTOR
	100 MM. DIA PIPE LINE
	75 MM. DIA PIPE LINE
	50 MM. DIA PIPE LINE
	25 MM. DIA PIPE LINE

Mohsin Khan
Sr. Consultant Town Planner
Regd. No. CP/TP-0000
Nagpur Municipal Corporation Area
Nagpur Metropolitan Region
License no.04-TCP-1209

This Sanction is Subject to Condition Stipulated in Development Agreement in Building Permission

SCHEDULE OF OPENINGS

SYM	SIZE	REMARKS
D	1.100 x 2.100	T.W.DOUBLE PANELED DOOR
D1	0.900 x 2.100	T.W.SINGLE PANELED DOOR
D2	0.750 x 2.100	T.W.SINGLE PANELED DOOR
W	1.200 x 1.200	ALUMINIUM GLAZED WINDOW
W1	0.900 x 0.900	ALUMINIUM GLAZED WINDOW
V	0.600 x 0.600	M.S. VENTILATORS

INDEX
EXISTING CHAJJA
PUNAR BANDHAM SHOWN IN
PROPOSED CONSTRUCTION SHOWN IN

SUBMISSION DRAWING

DRAWN BY:	RUDRA	SCALE :	1:100,1:200
CHK BY:	SANJAY	DATE:	3/03/18

AUTHORISED SIGNATORY FOR
PYRAMID ASHOK MEGASTRUCTURE PVT. LTD.

SIGN OF ARCHITECT