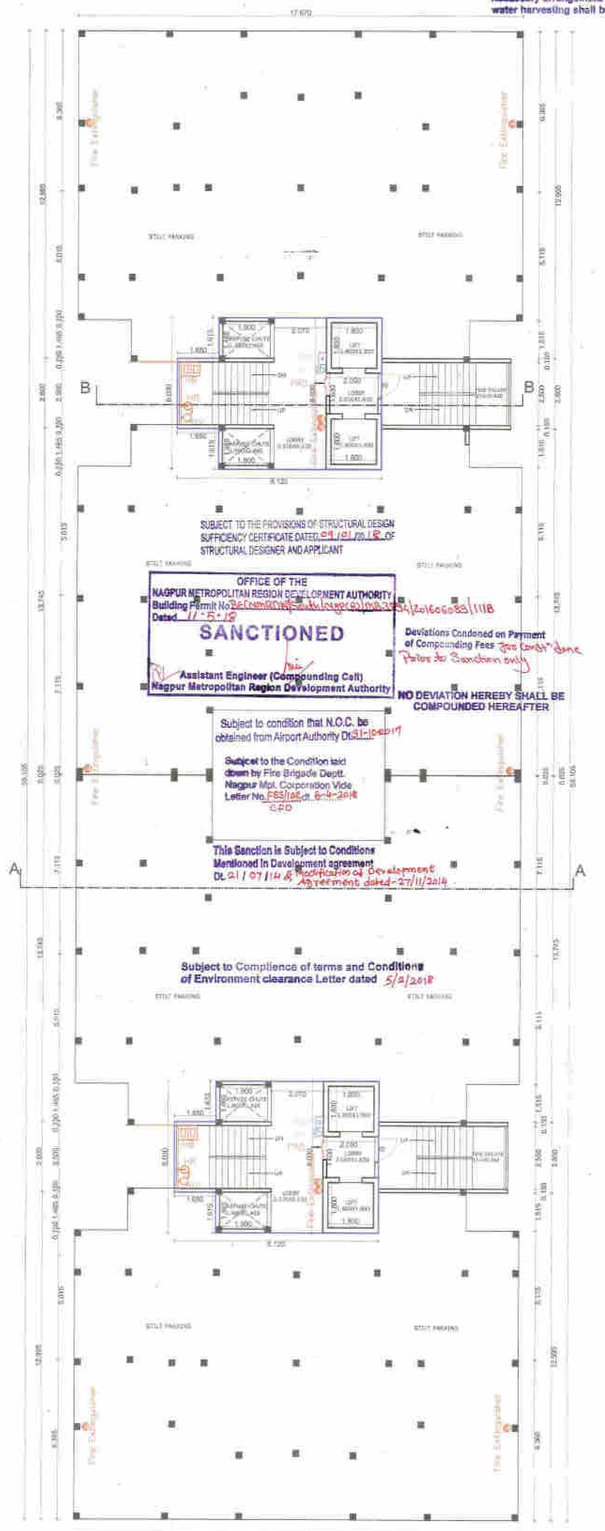

GROUND FLOOR PLAN
(BUILDING-2)

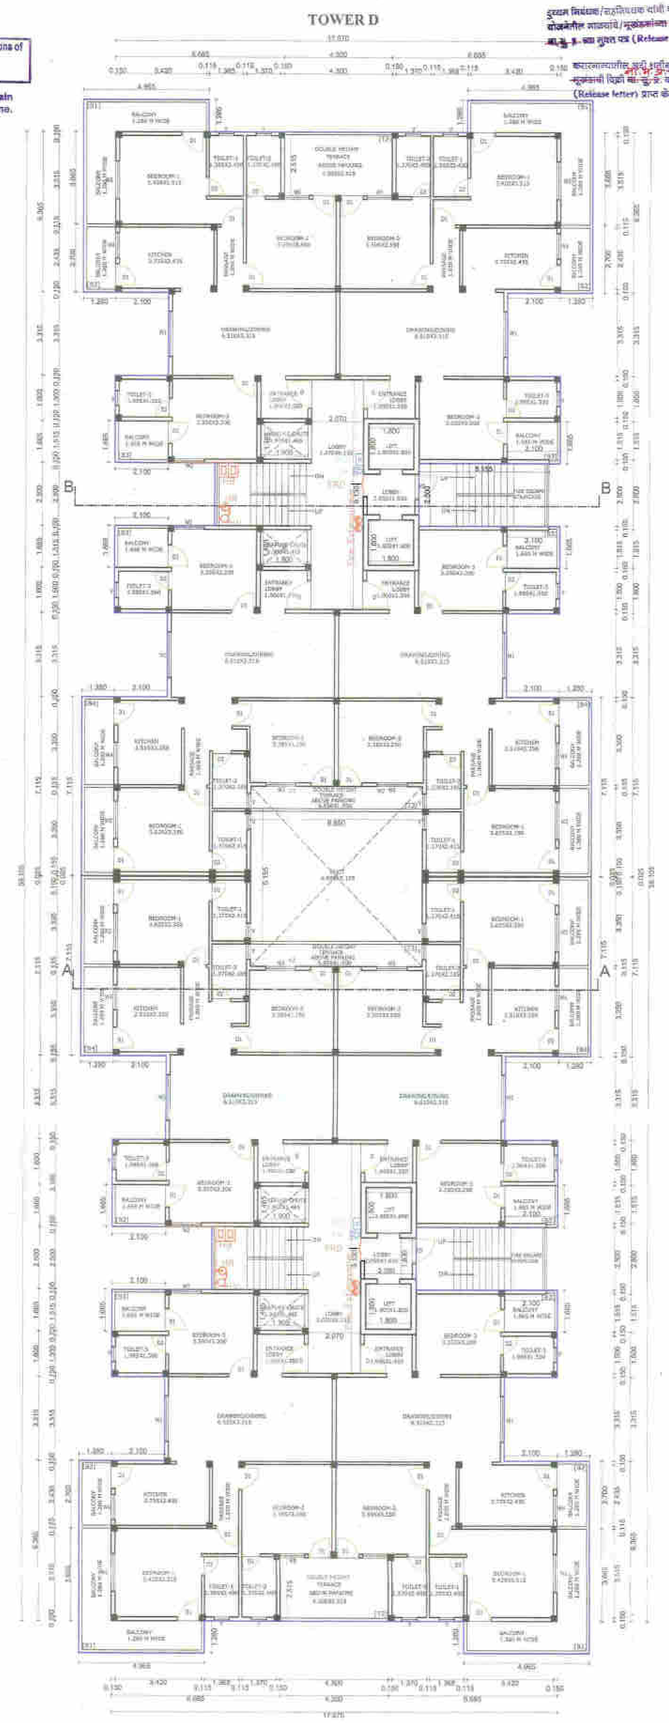

FIRST FLOOR PLAN
(BUILDING-2)

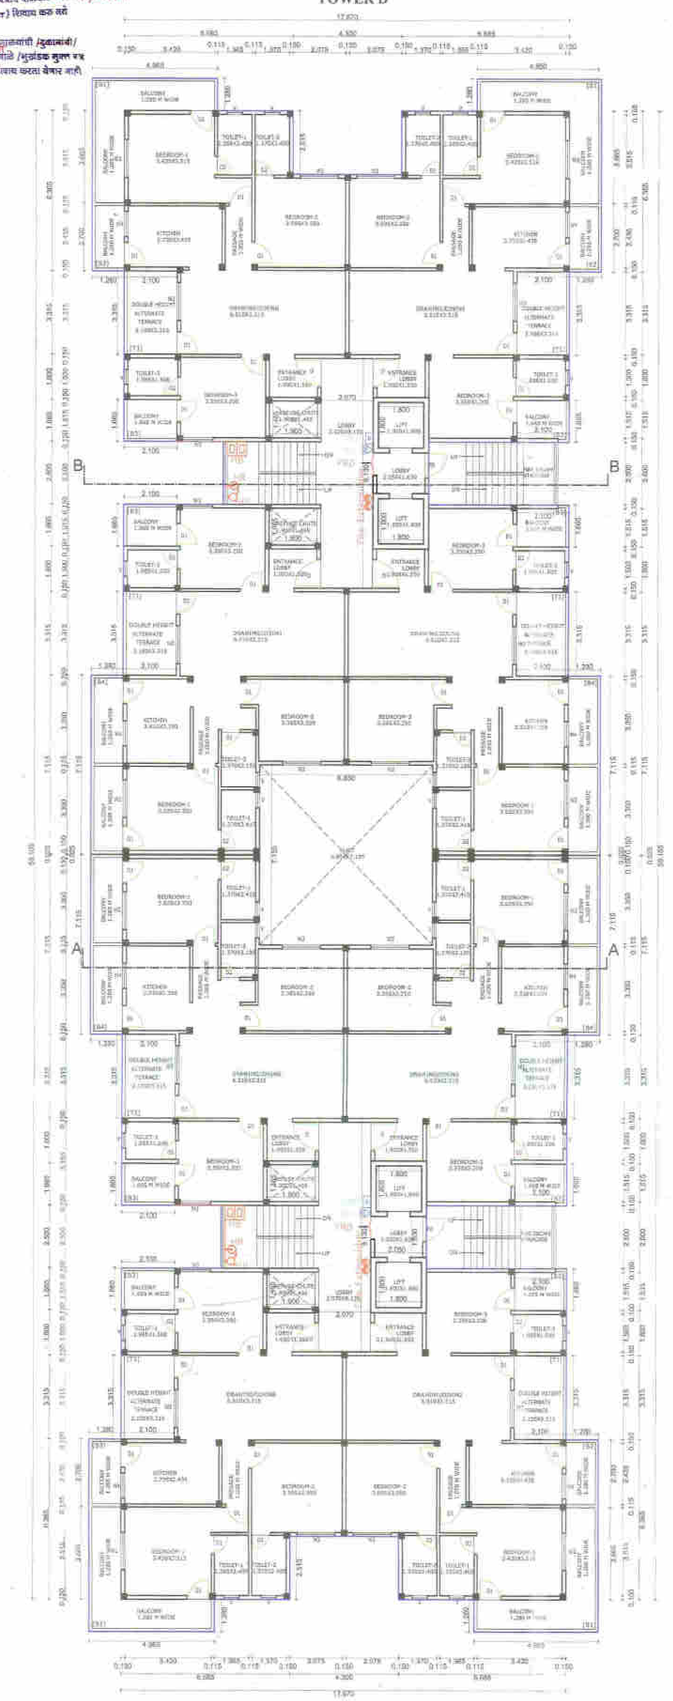

2ND,4TH & 6TH FLOOR PLAN
(BUILDING-2)

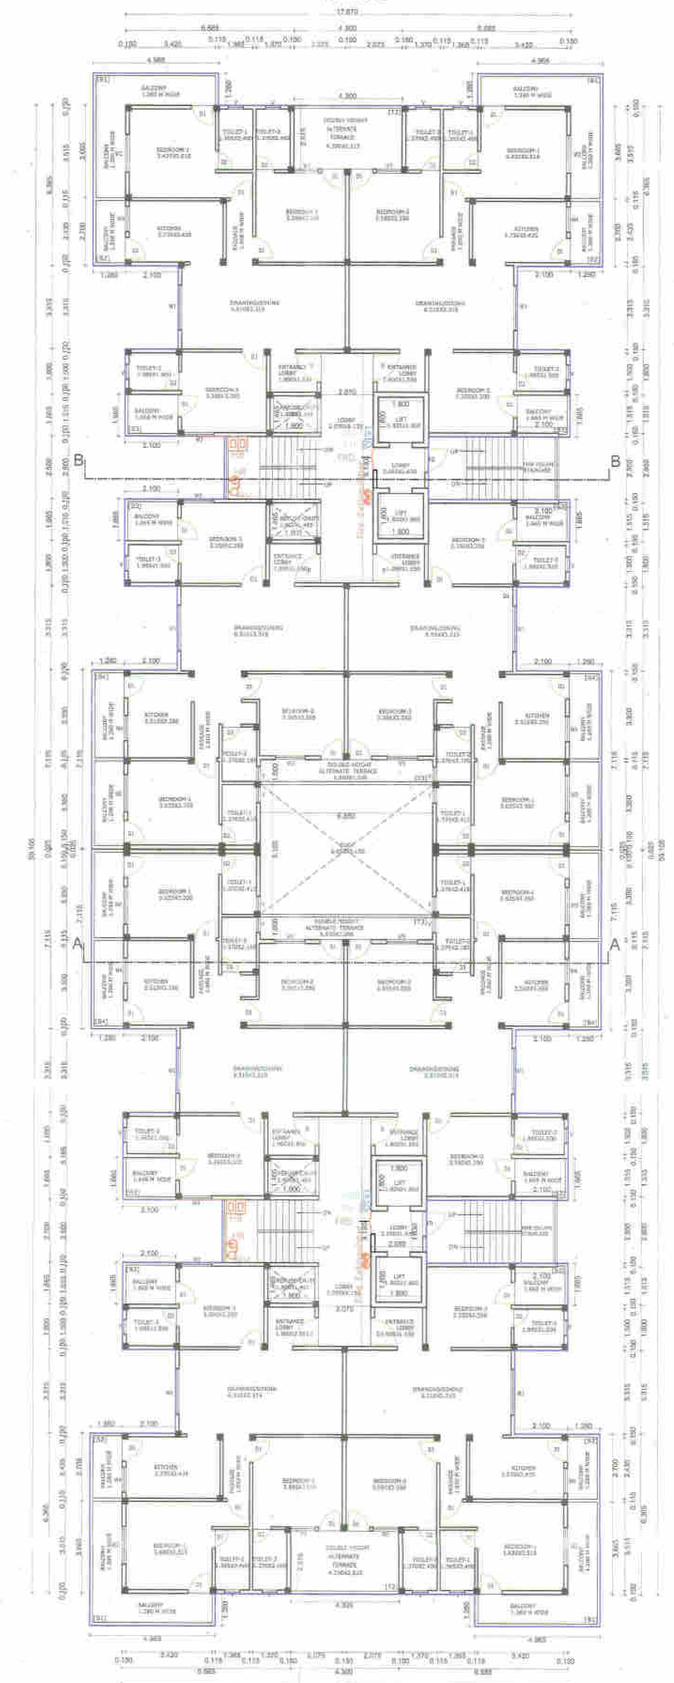

3RD,5TH & 7TH FLOOR PLAN
(BUILDING-2)

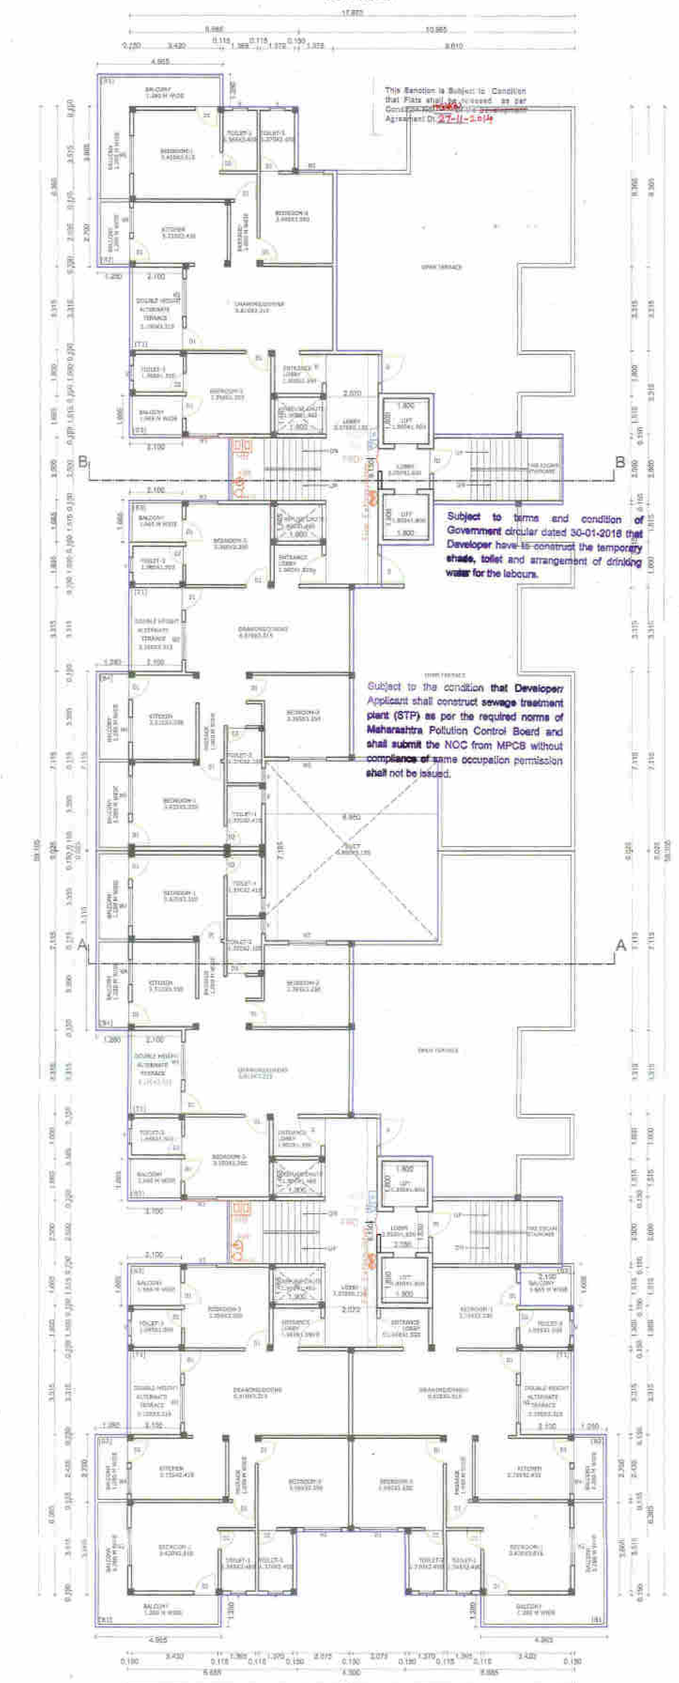

EIGHTH FLOOR PLAN
(BUILDING-2)

DRAWING NO. 5 / 14

EXISTING & PROPOSED RESIDENTIAL BUILDING PLANS FOR GROUP HOUSING SCHEME ON KH.NO-155/4 &156/6, P.H.NO.-38, MOUZA - PIPLA, TAH- NAGPUR (GRAMIN), DIST- NAGPUR.

BELONGING TO.
PYRAMID ASHOK MEGASTRUCTURE PVT. LTD.

BUILDING - 2 (EXISTING FOR GROUP HOUSING
GROUND TO EIGHTH FLOOR PLAN

INDEX

- FIRE DOOR
- ABC FIRE EXTINGUISERS
- FIRE PUMP
- FIRE SPRINKLER
- FIRE CONTROL PANEL
- FIRE MANUAL CALL POINT
- FIRE HOOTER
- FIRE HYDRANT VAVLE
- HR = HOSE REEL
- HB = HOSE BOX
- FIRE SERVICE INLET BUTTERFLY VALVE NON RETURN VALVE
- FIRE HYDRANT STAND POST
- SMOKE DETECTOR
- 100 MM. DIA PIPE LINE
- 75 MM. DIA PIPE LINE
- 50 MM. DIA PIPE LINE
- 25 MM. DIA PIPE LINE

Fire Consultant: Ameya Agencies
Mr.Arvind Khobe
215, Chakrapani Nagar, Near MSEB power station, Ring road, Nagpur.
Ph.-7071222207/9373072043
email:- ameya_fire@yahoo.com
License no-NFS-LA/NP-0209

SCHEDULE OF OPENINGS

S.NO.	TYPE	SIZE	REMARK
1	D	1.150 x 2.10m	T.W.DOUBLE PANELED DOOR
2	D1	0.900 x 2.10m	T.W.SINGLE PANELED DOOR
3	D2	0.750 x 2.10m	T.W.SINGLE PANELED DOOR
4	W1	1.800 x 1.20m	ALUMINUM GLAZED WINDOW
5	W2	1.500 x 1.20m	ALUMINUM GLAZED WINDOW
6	W3	1.200 x 1.20m	ALUMINUM GLAZED WINDOW
7	W4	1.000 x 0.90m	ALUMINUM GLAZED WINDOW
8	W5	1.000 x 1.20m	ALUMINUM GLAZED WINDOW
9	V	0.600 x 0.60m	M.S. VENTILATORS
10	V1	0.750 x 0.60m	M.S. VENTILATORS

N

INDEX

EXISTING CONSTRUCTION SHOWN IN
PROPOSED CONSTRUCTION SHOWN IN

SUBMISSION DRAWING

DRN BY:	DEVIKA	SCALE	1 : 100,1:200
CHK BY:	SANJAY	DATE:	3/09/16

AUTHORISED SIGNATORY FOR
PYRAMID ASHOK MEGASTRUCTURE PVT. LTD.

SIGN OF ARCHITECT