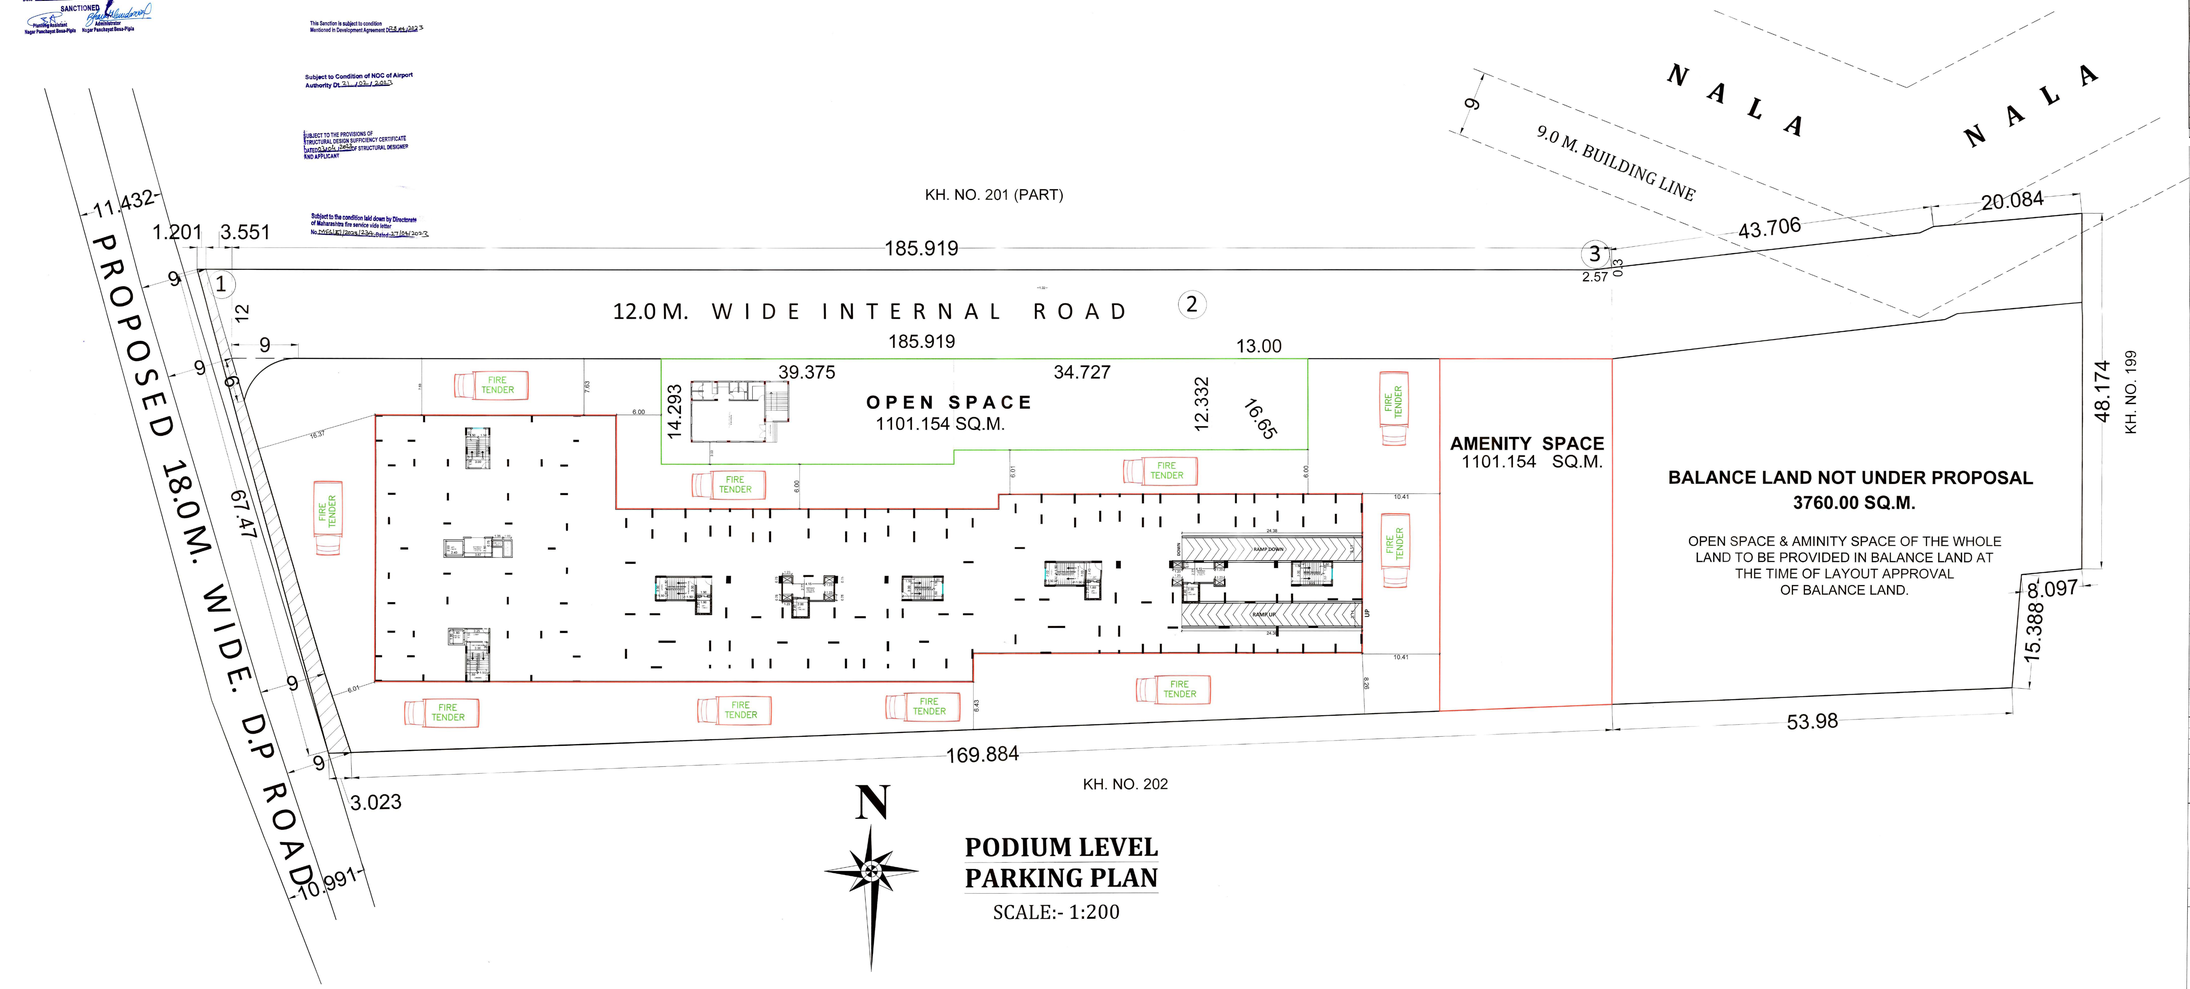


DRAWING NO. 3/ 13

PROPOSED RESIDENTIAL GROUP HOUSING SCHEME ON KH. NO. 201/2, P.H.NO.38, MOUZA - PIPLA, TAH. NAGPUR (GRAMIN) DISTT. NAGPUR.

BELONGING TO,
PYRAMID TAJSHREE LLP

PODIUM PARKING PLAN

PARKING AREA STATEMENT	CAR	SCOOTER
FOR PROPOSED TOWER A , B & C FOR 128 TENEMENTS (As Per UDCPR-2020 Table No - 8D)		
TWO TEZEMENTS WITH EACH TENAMENT HAVING CARPET AREA EQUAL TO ORS ABOVE 40 SQ.M BUT LESS THAN 80 SQ.M (1.5) (1Car +28c. + 5% Visiter Parking)For 128Tenements	64	256
ADDITIONAL 5% VISITOR PARKING	3.2	12.8
TOTAL PARKING REQUIRED (PROPOSED)	68	269
Multiplying factor :- (0.40)	27.2	
TOTAL PARKING REQUIRED	**28**	**269**
PARKING PROVIDED	**28**	**269**
TOTAL PARKING	**28**	**269**
	CAR	SCOOTER

FIRE FIGHTING CONSULTANT :-

PS ENGINEERING SERVICES
A-556, Opp. Aastha Mangal Karyalaya, Pushpagandha Apartment, Khare Town, Dharampeth, Nagpur-440 010
Mo. No.7757004218, E-Mail : pseng23@gmail.com
LICENCE NO. MF/S-1/LAD/0072 (Selection Section)
LICENCE NO. MF/S-LAP-0066 (Passive Protection)

LEGEND:

AREA UNDER KASARA BOUNDRY SHOWN IN
AREA UNDER OPEN SPACE SHOWN IN
AREA UNDER AMENITY SPACE SHOWN IN

SUBMISSION DRAWING

DRN BY:	SNEHA	SCALE	1 : 100,1:200
CHK BY:	SANJAY	DATE:	13/01/23

APPLICANT SIGN :-

AUTHORISED SIGNATORY FOR
PYRAMID TAJSHREE LLP

ARCHITECT SIGN:-