


BUILDING - 1 TOWER A,B,C
FIRST FLOOR PLAN & ELEVATION

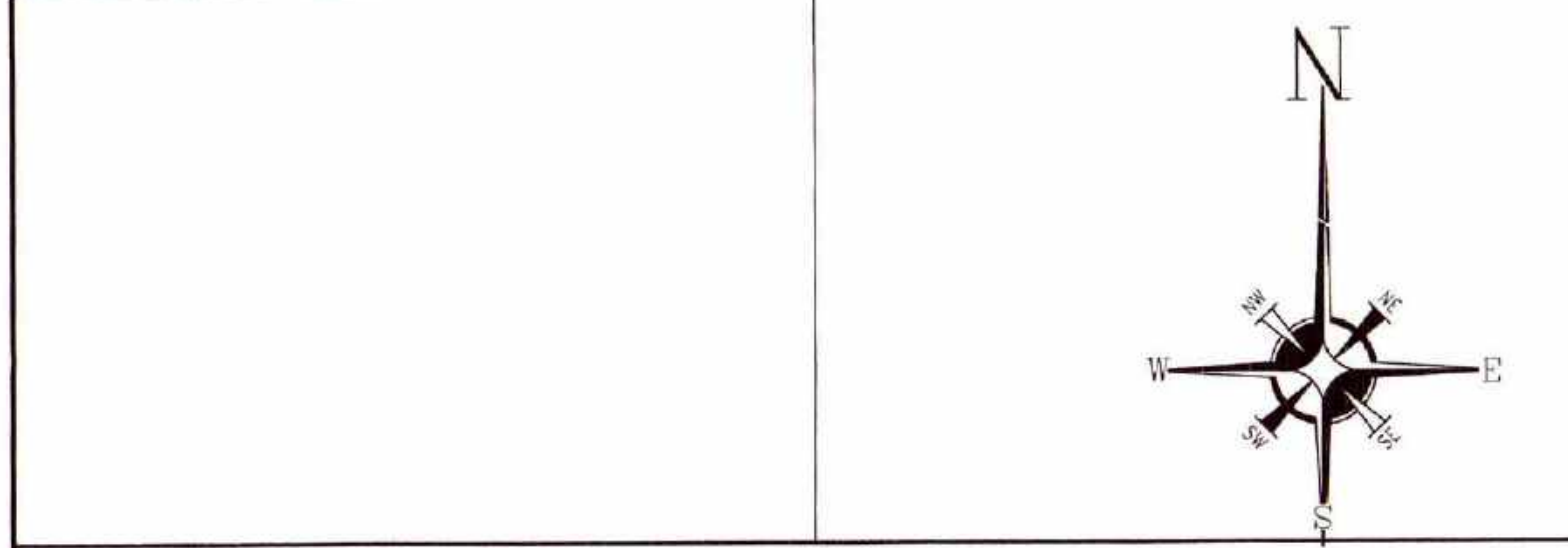

DRN BY:	SNEHA	SCALE	1 : 100,1:200
CHK BY:	SNEHA	DATE:	10/01/23

AUTHORISED SIGNATORY FOR
PYRAMID TAJSHREE LLP



[Signature]

