
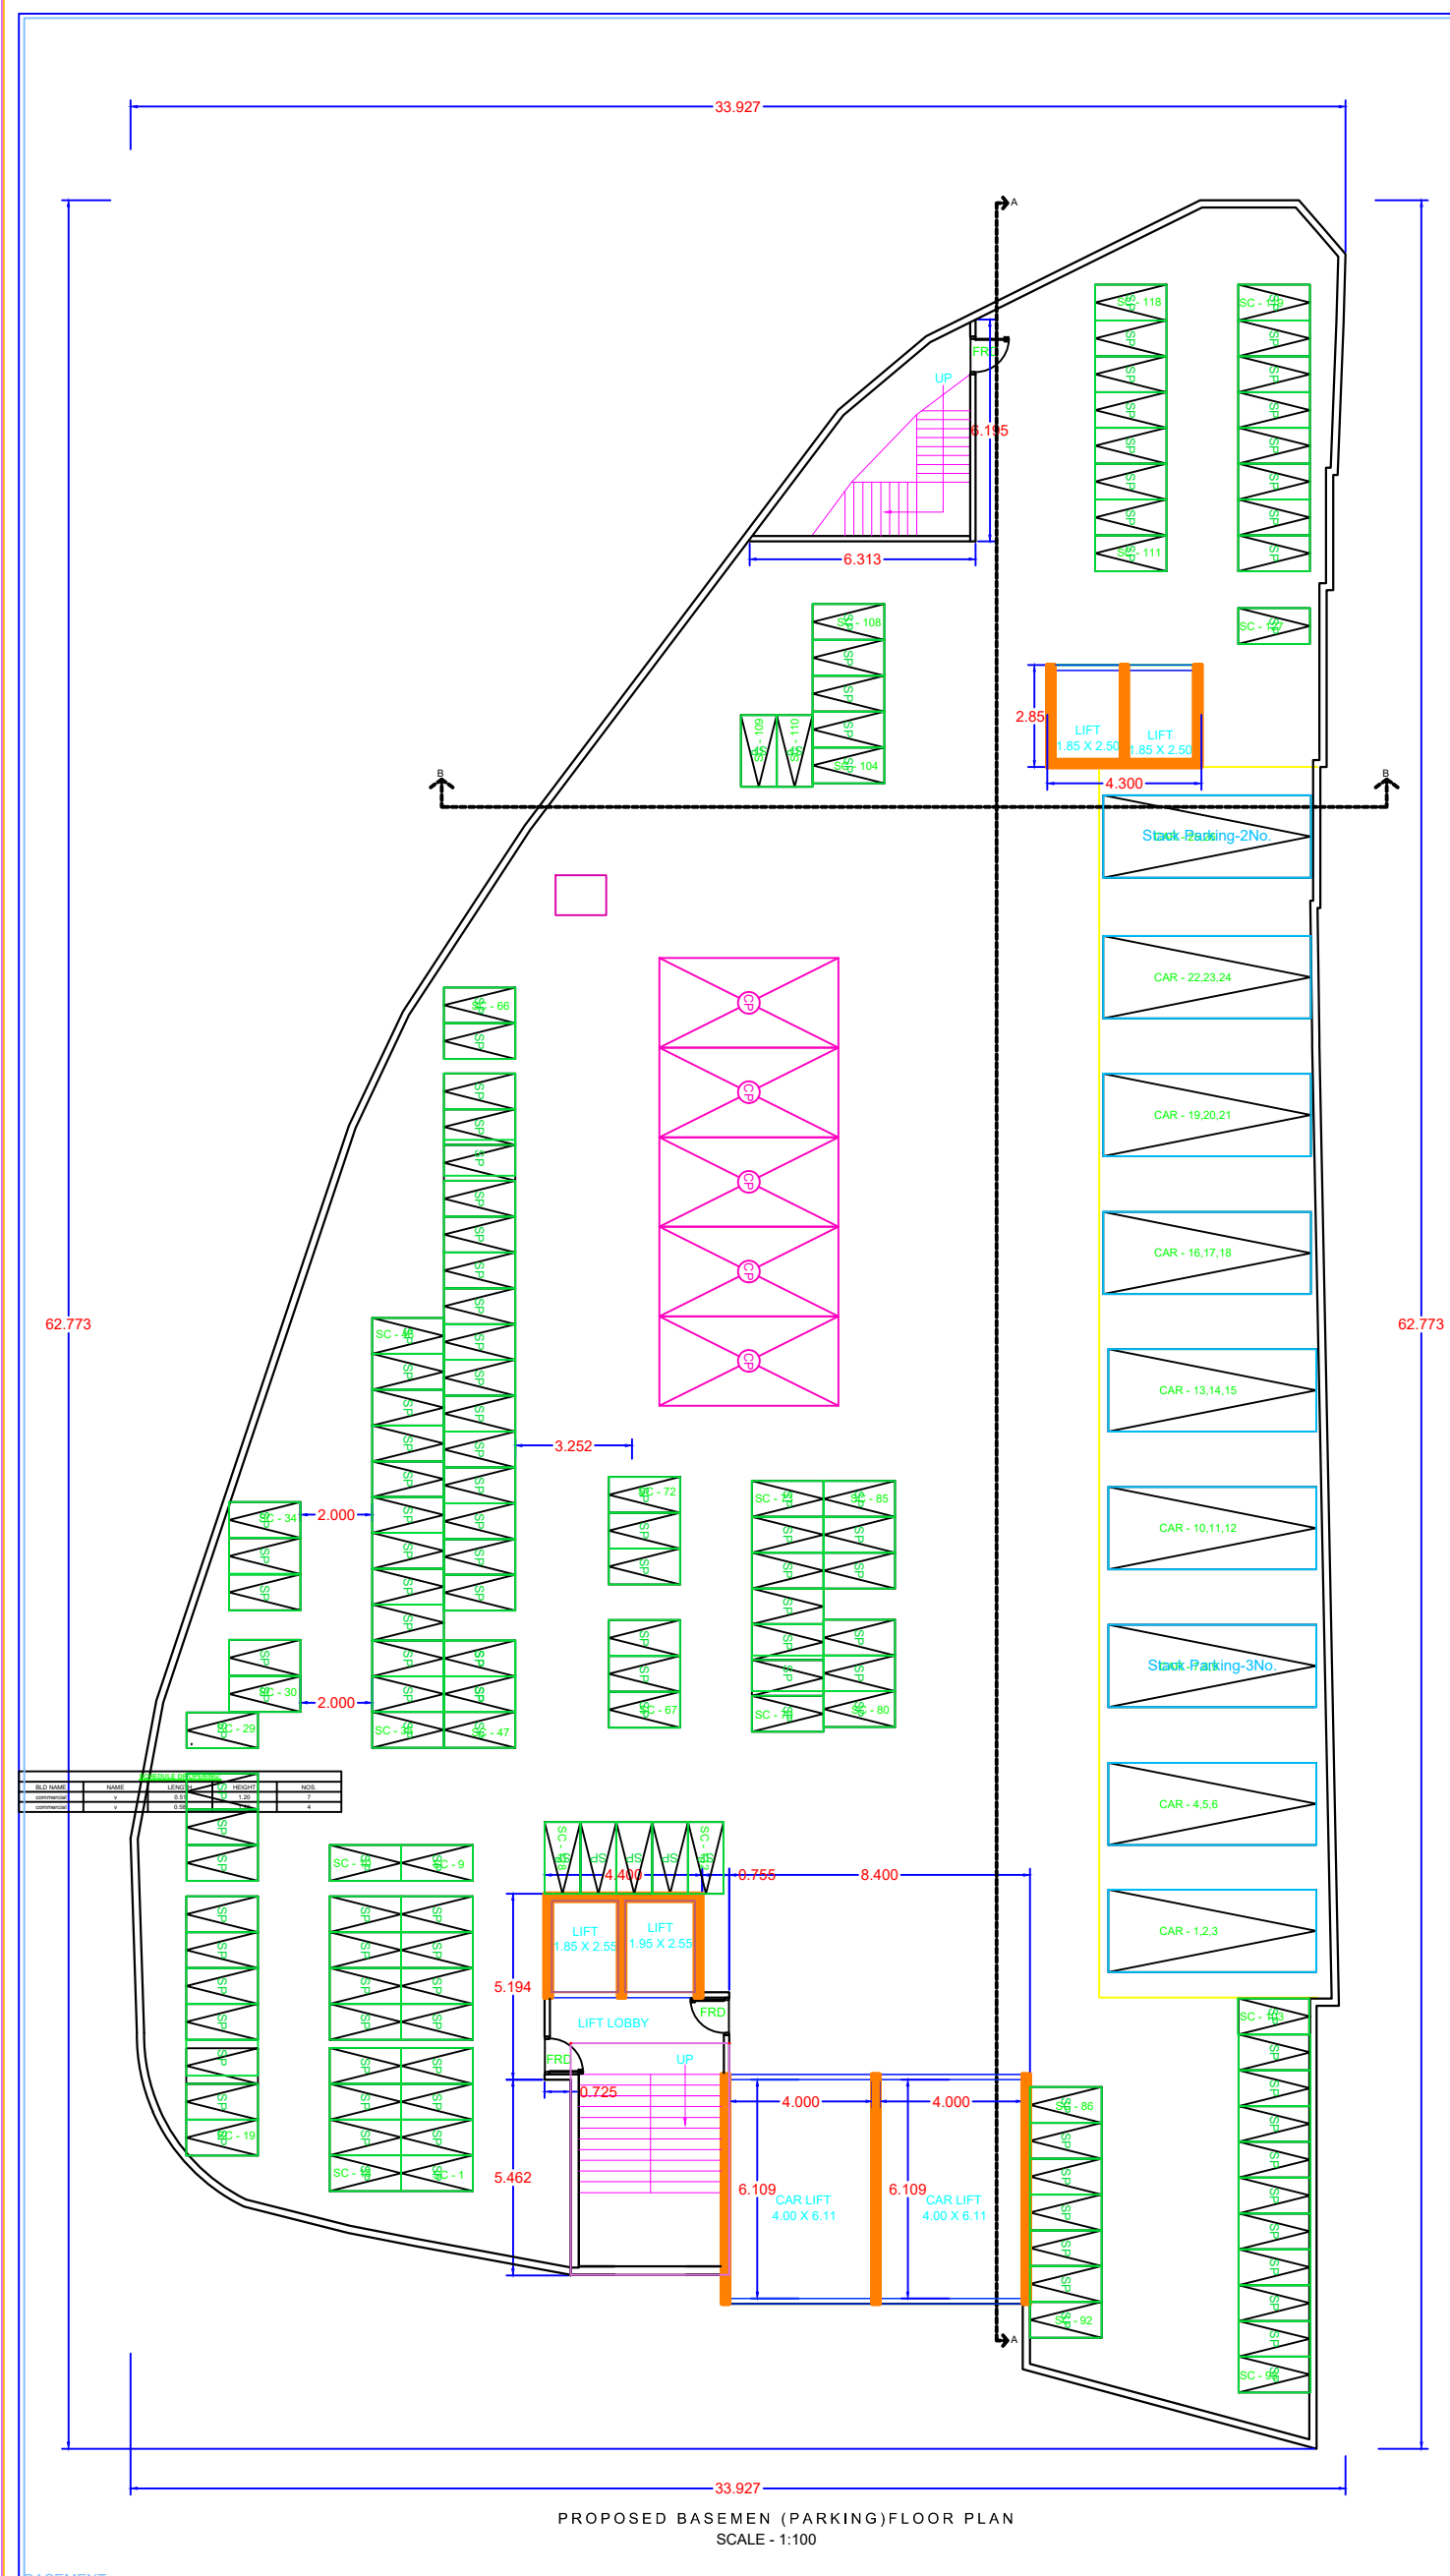
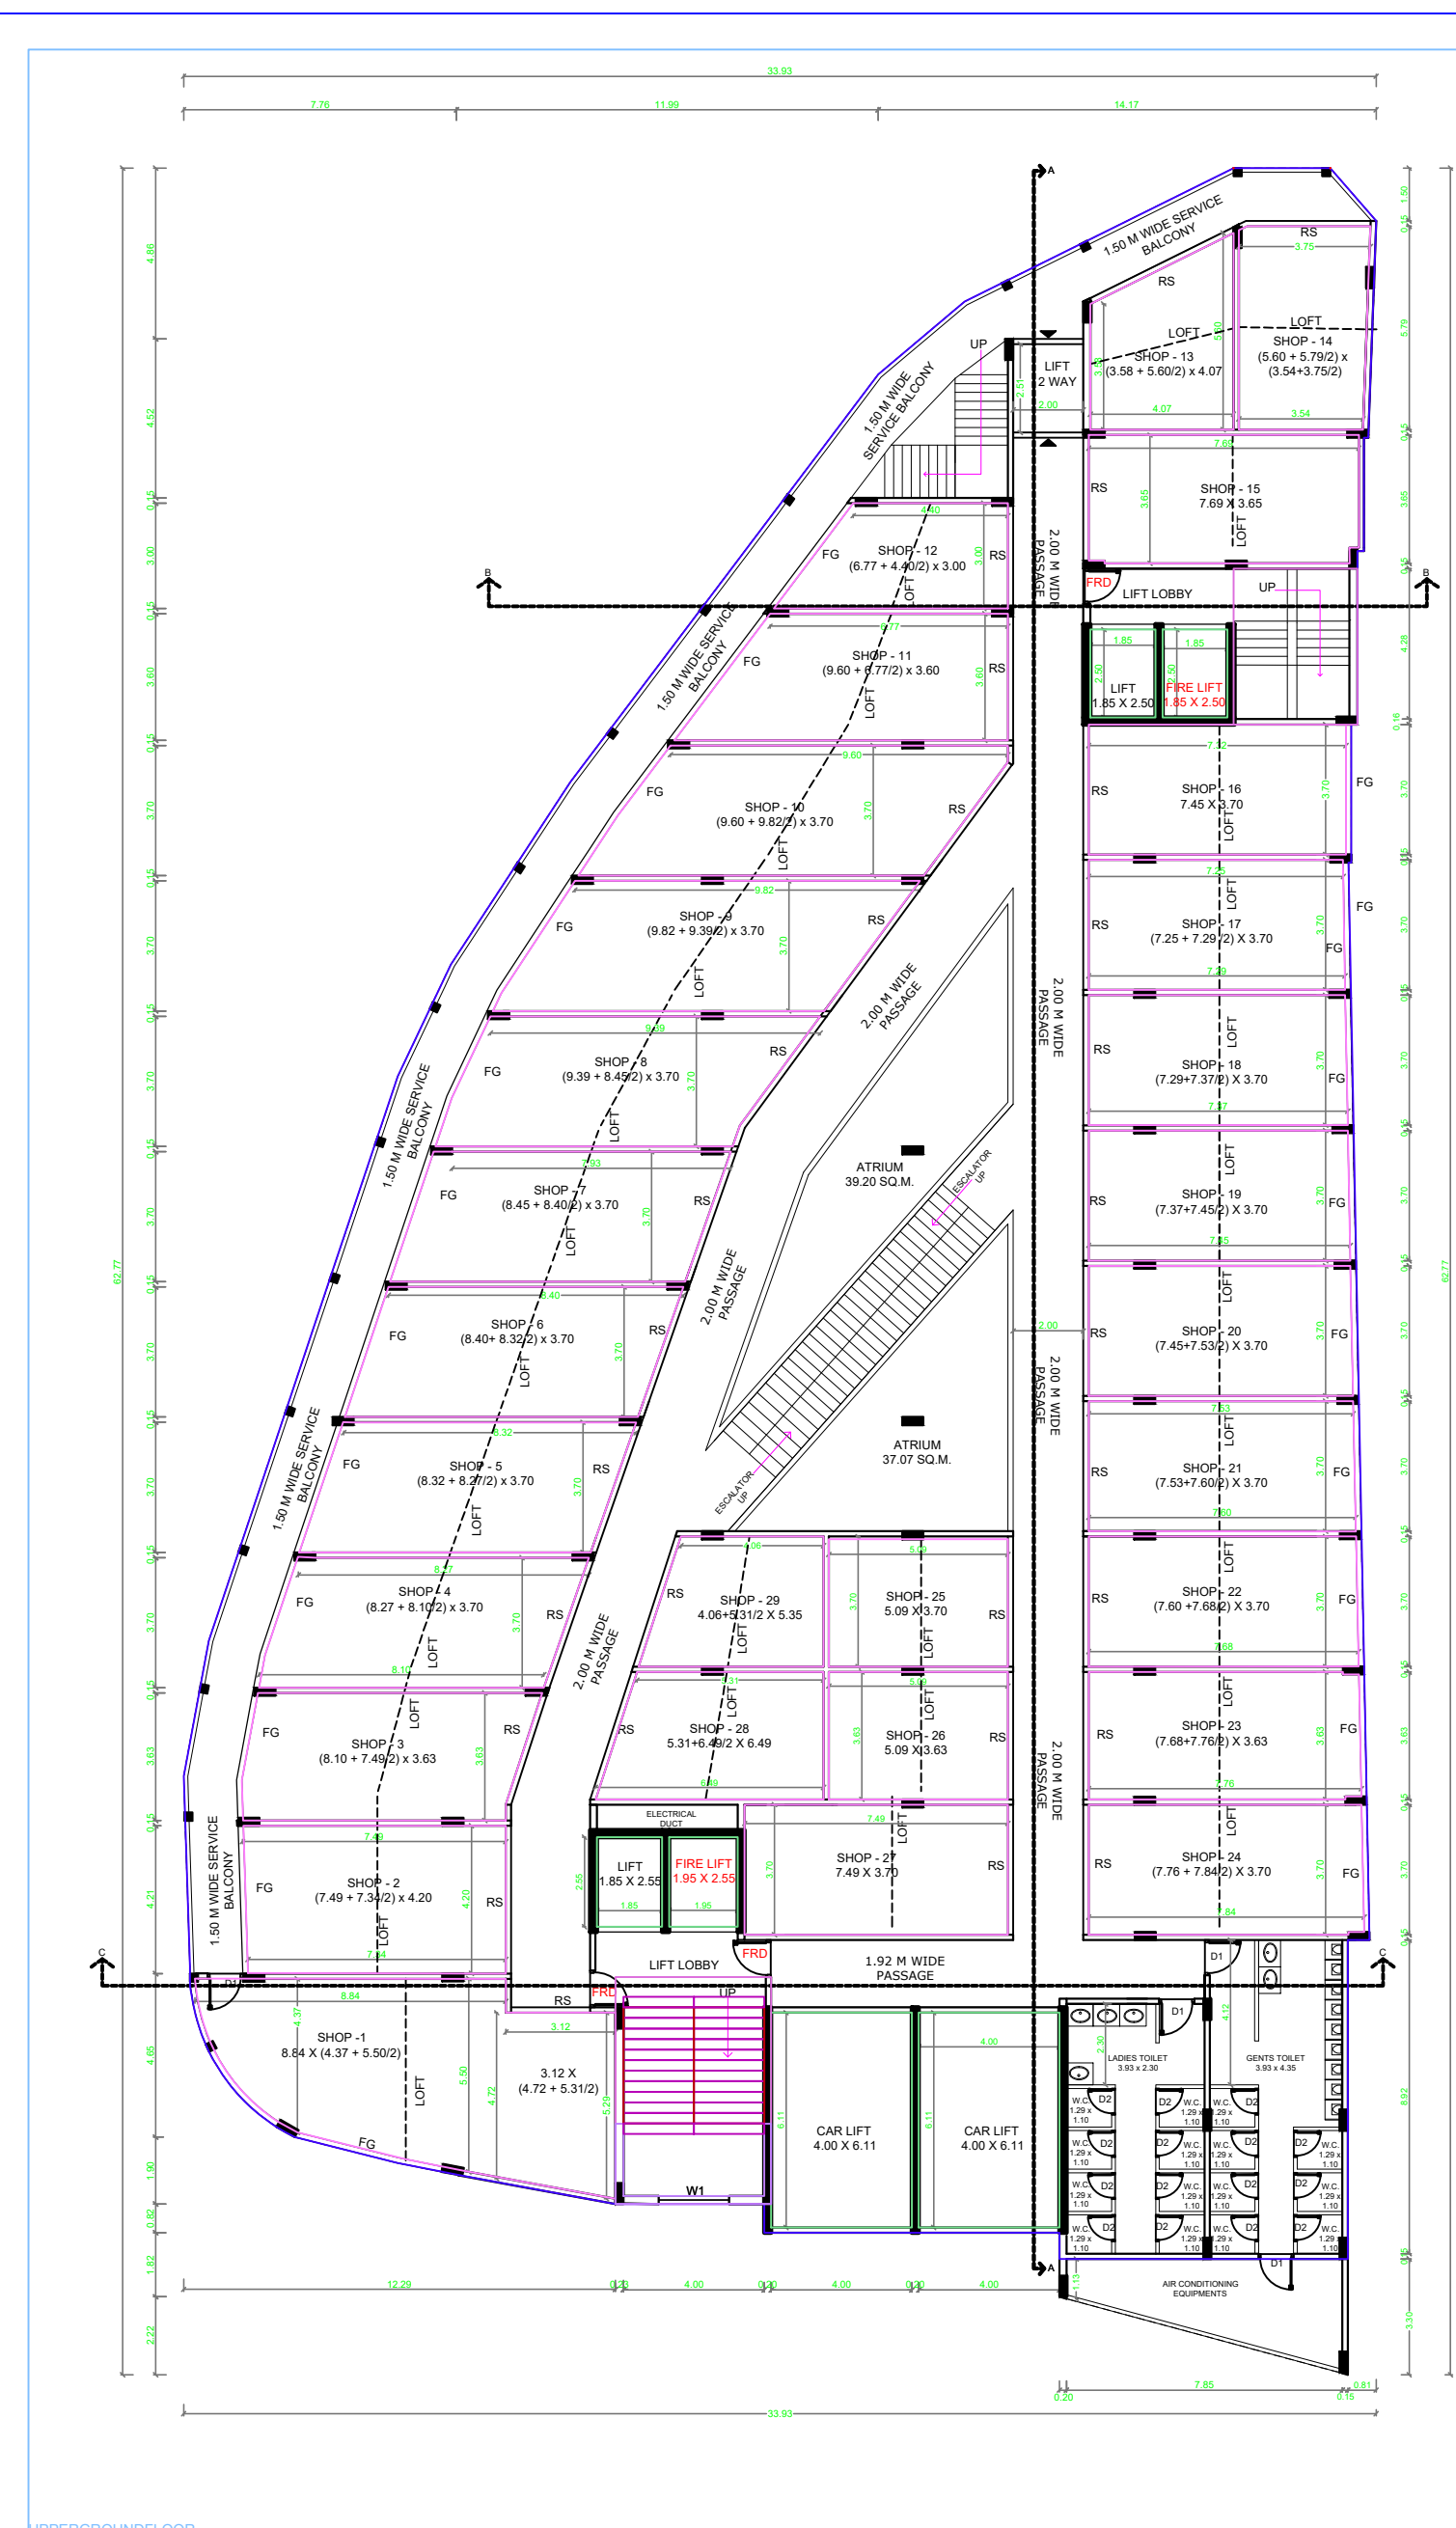
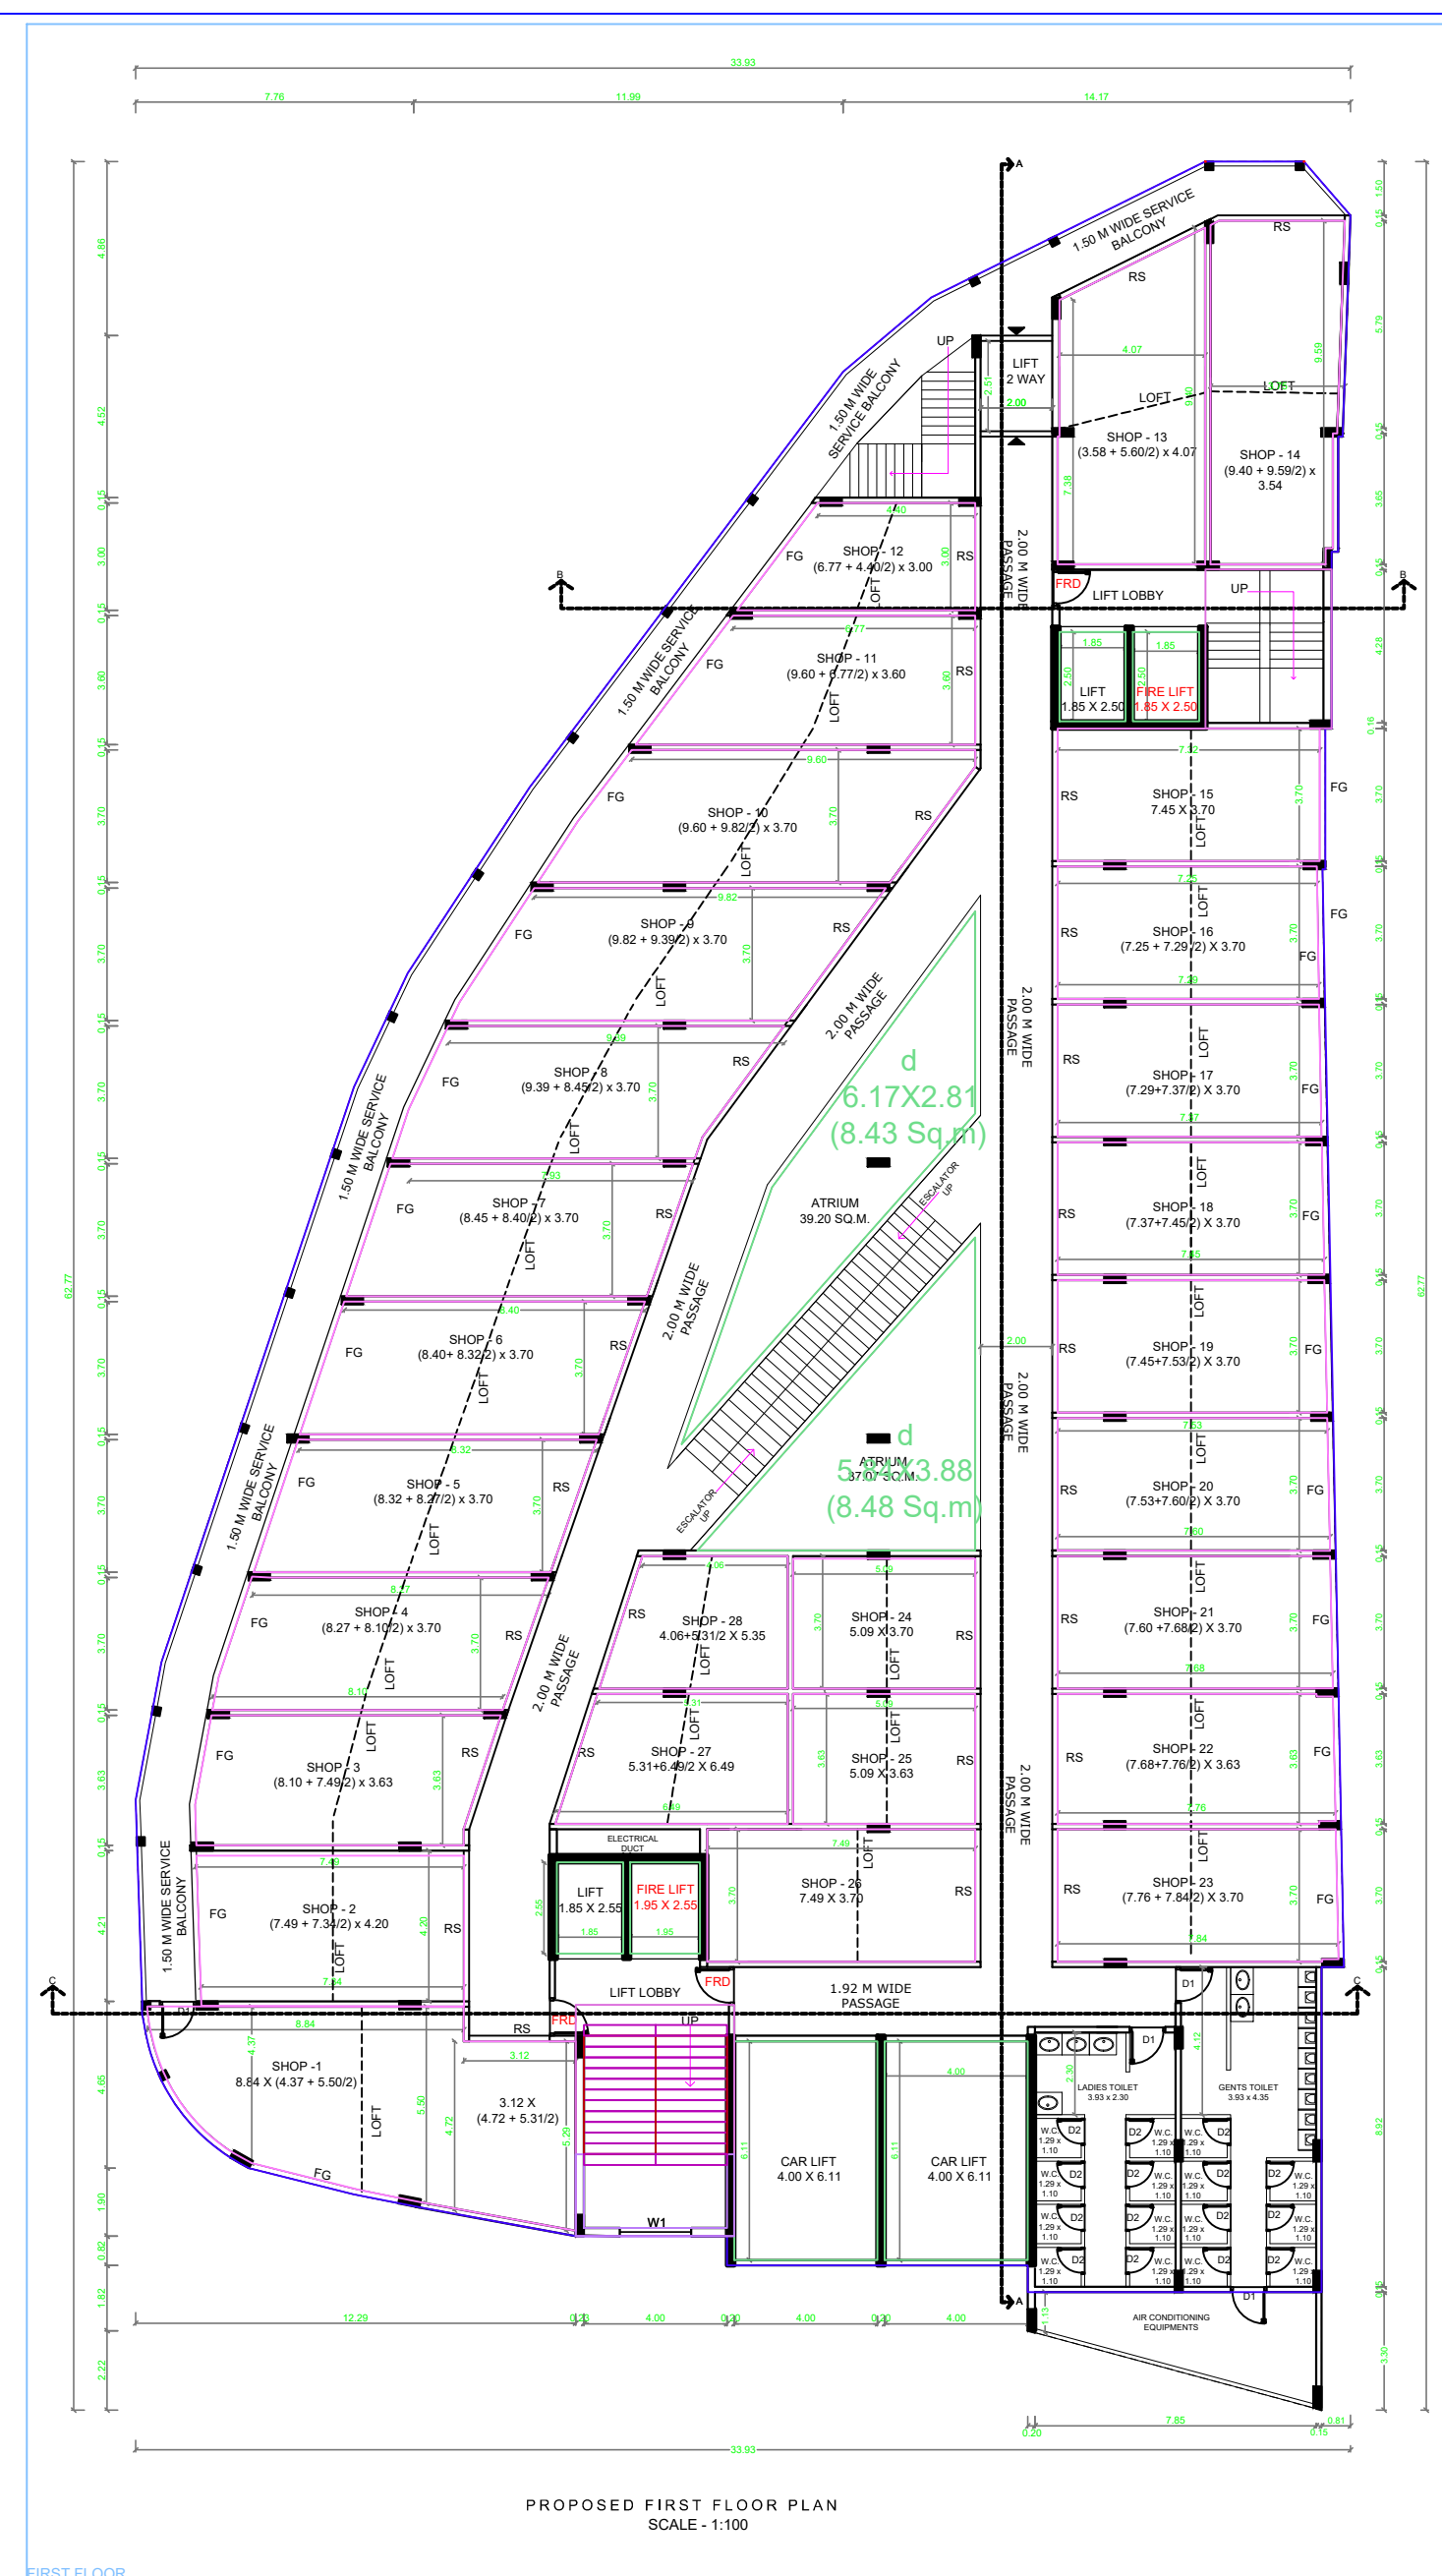
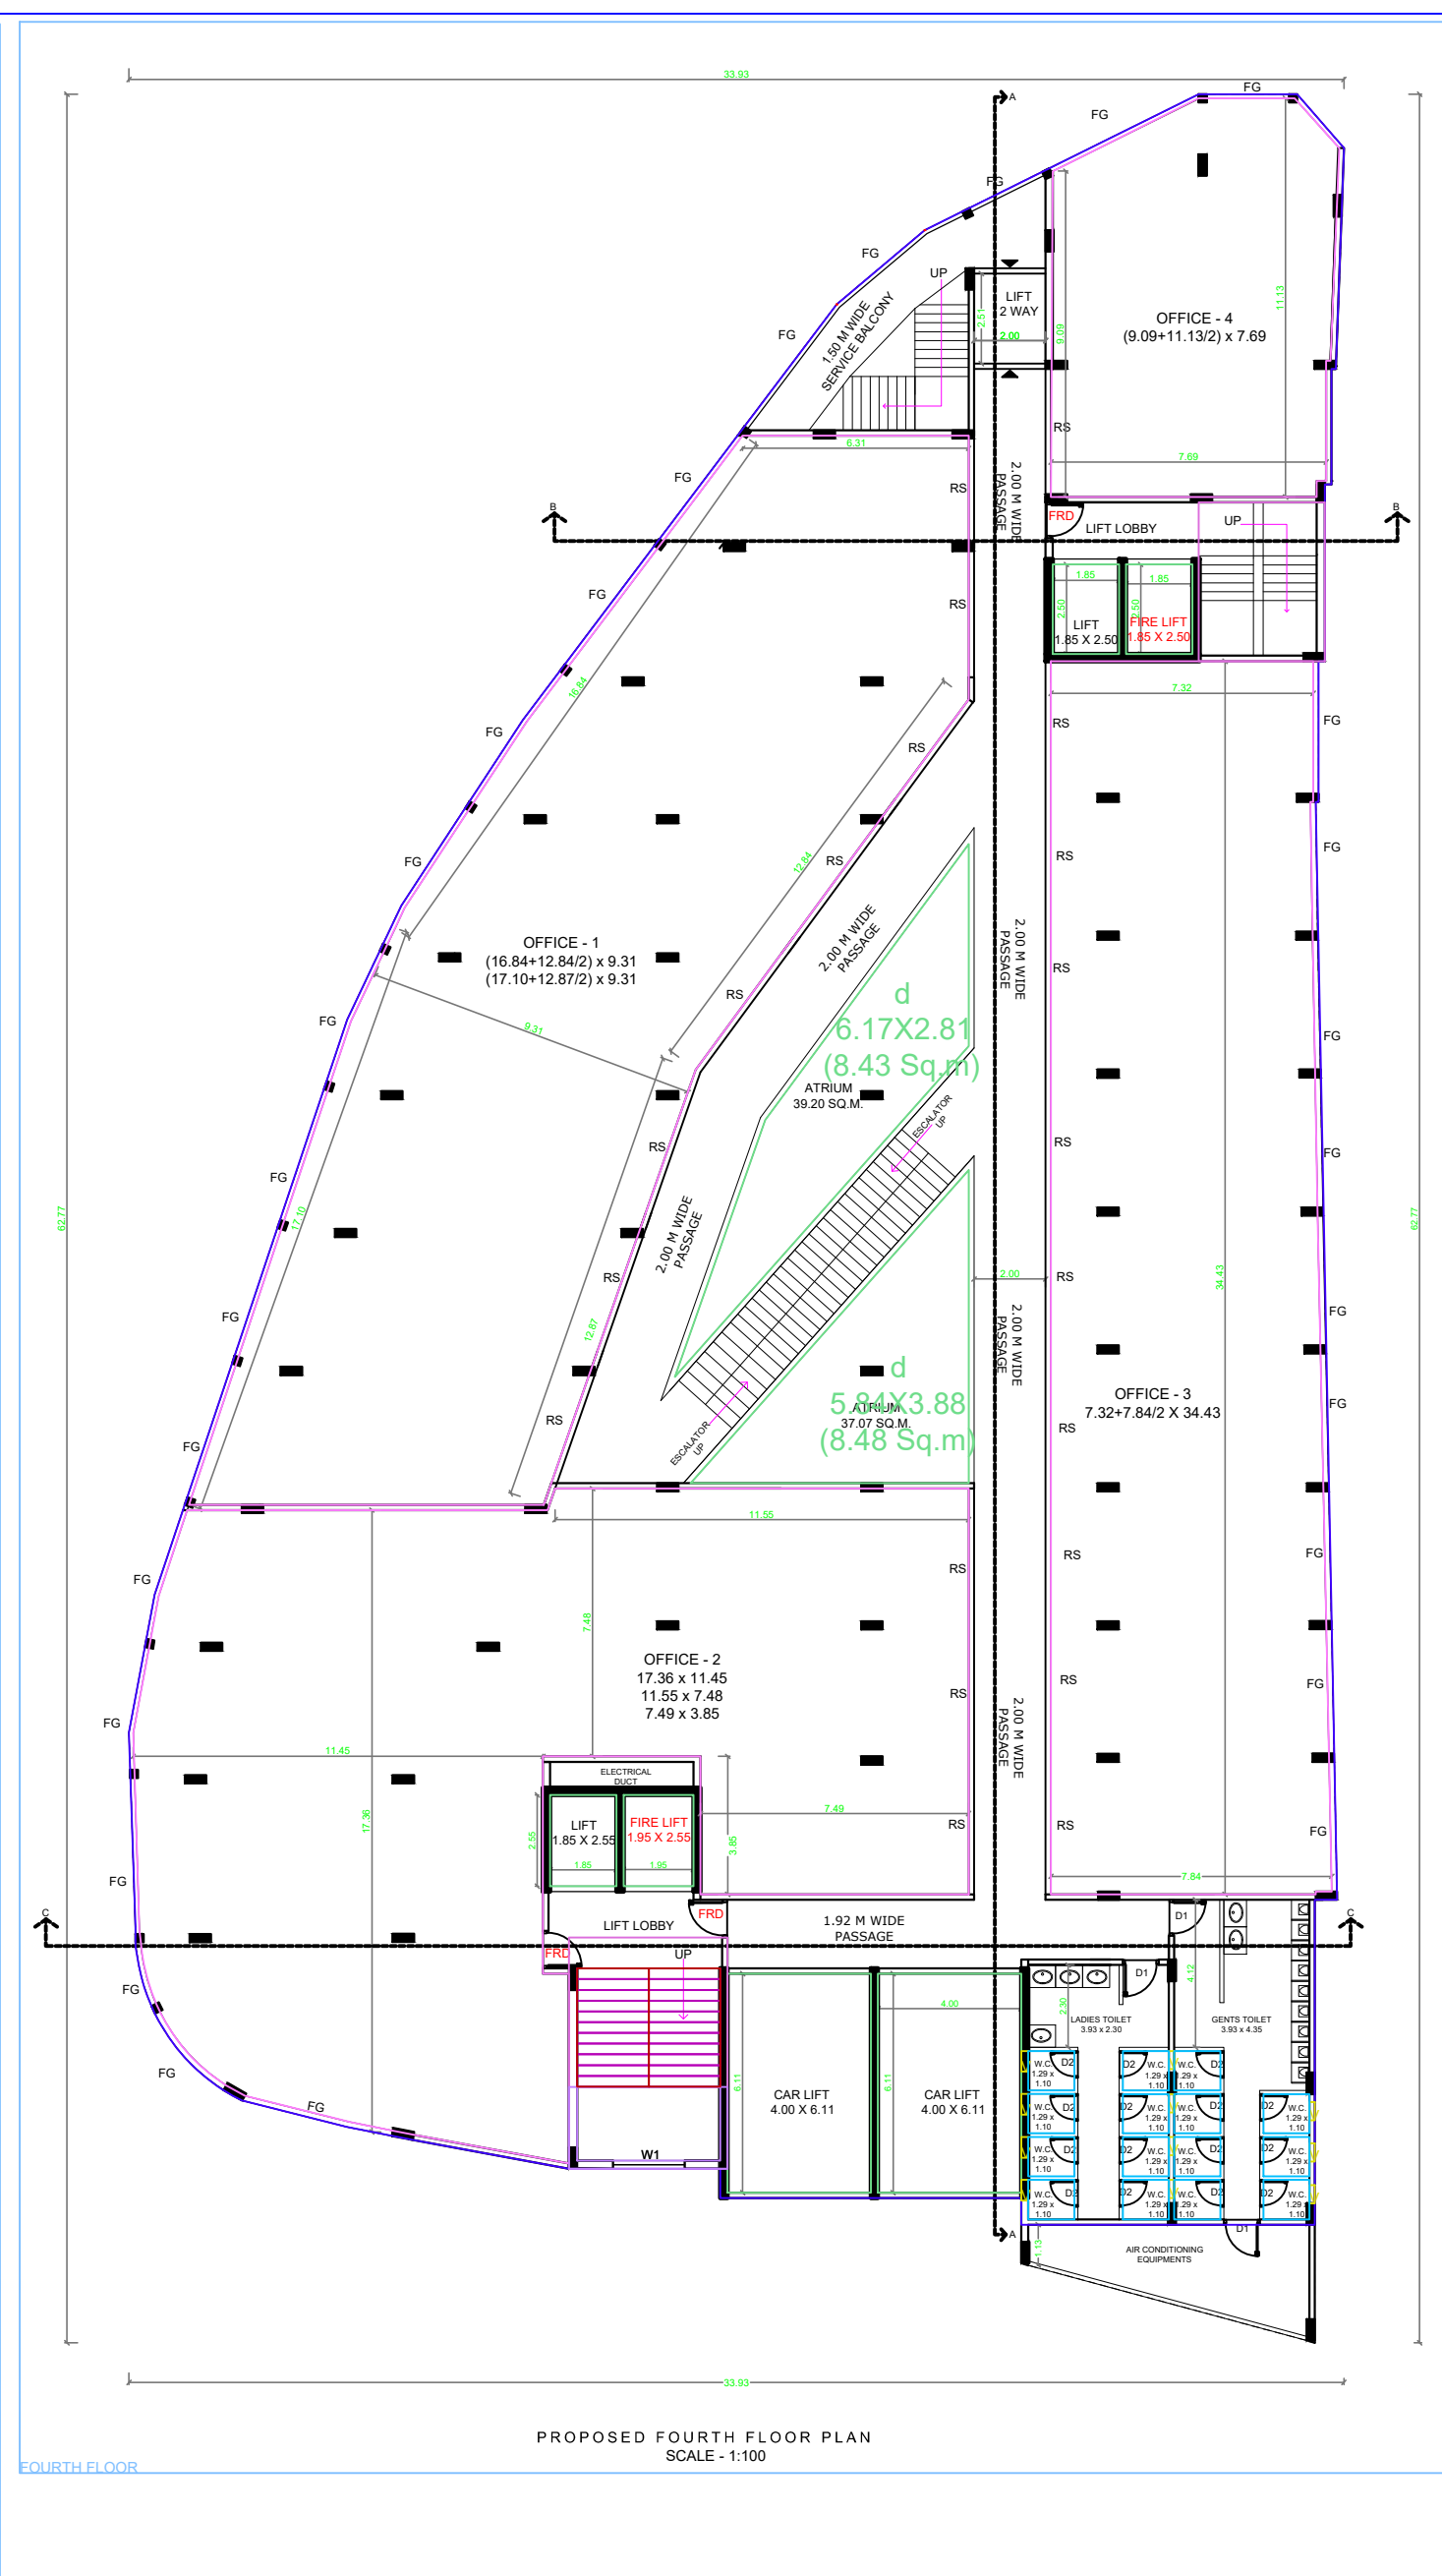
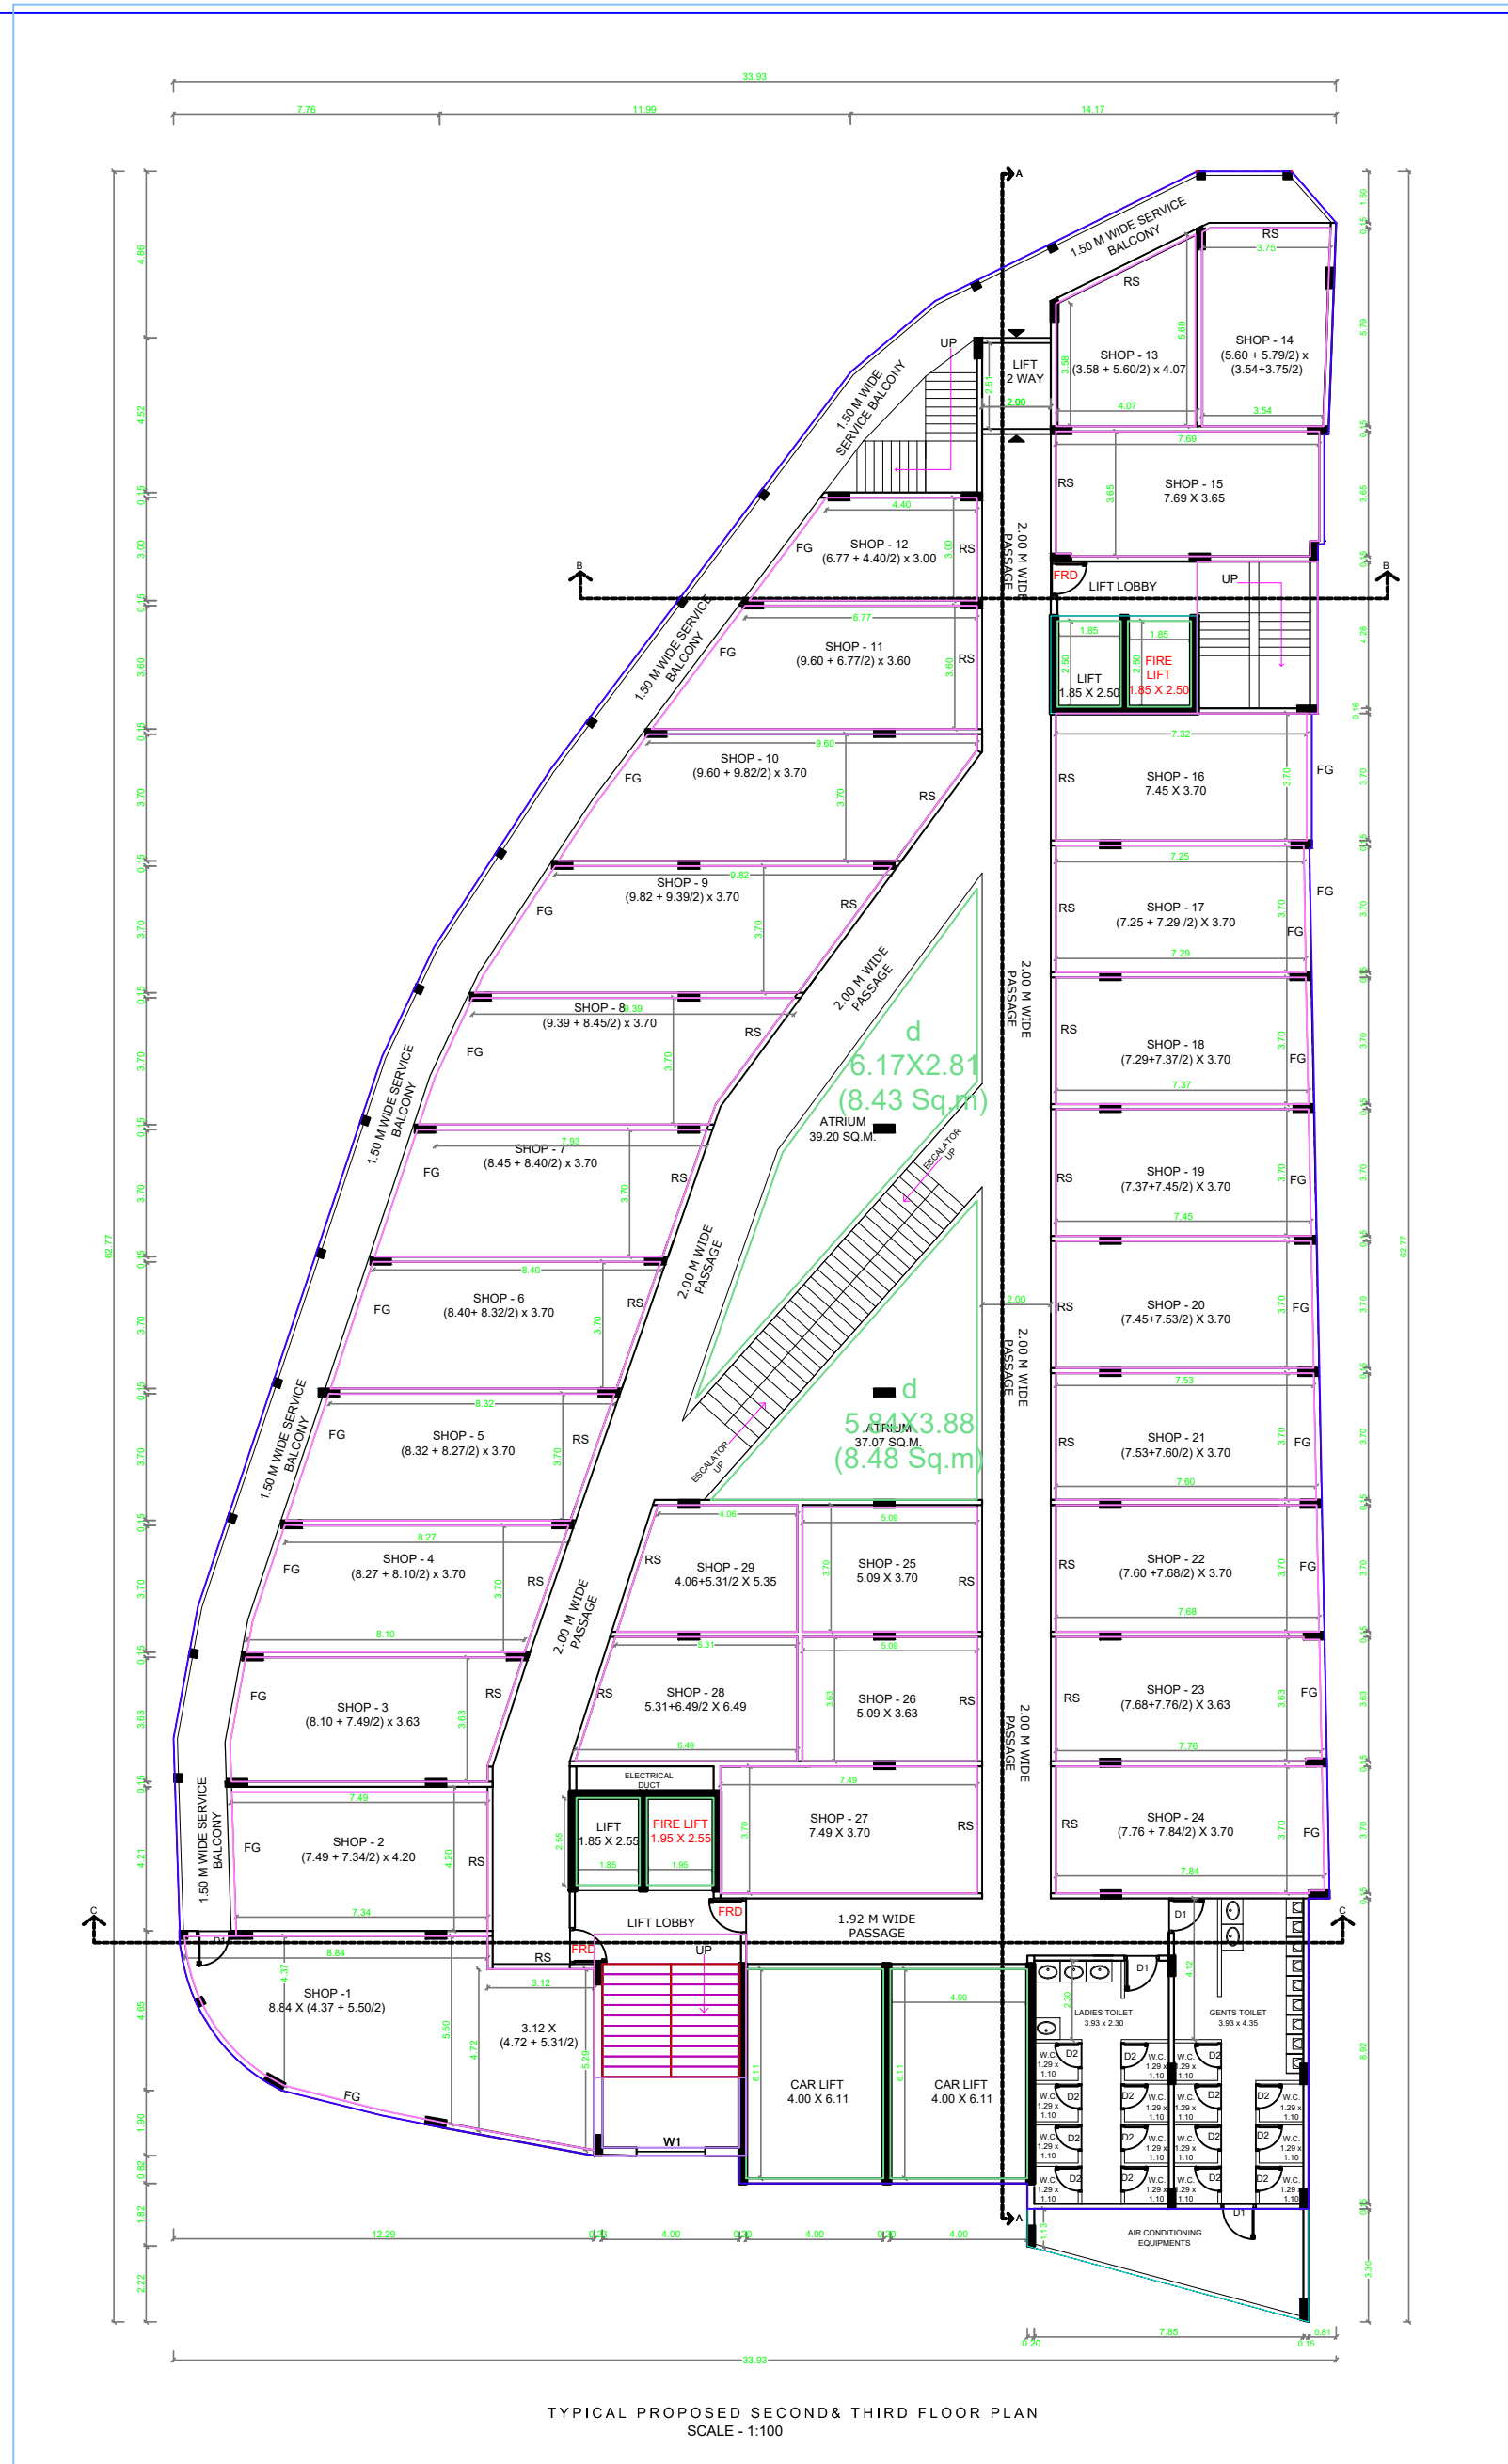
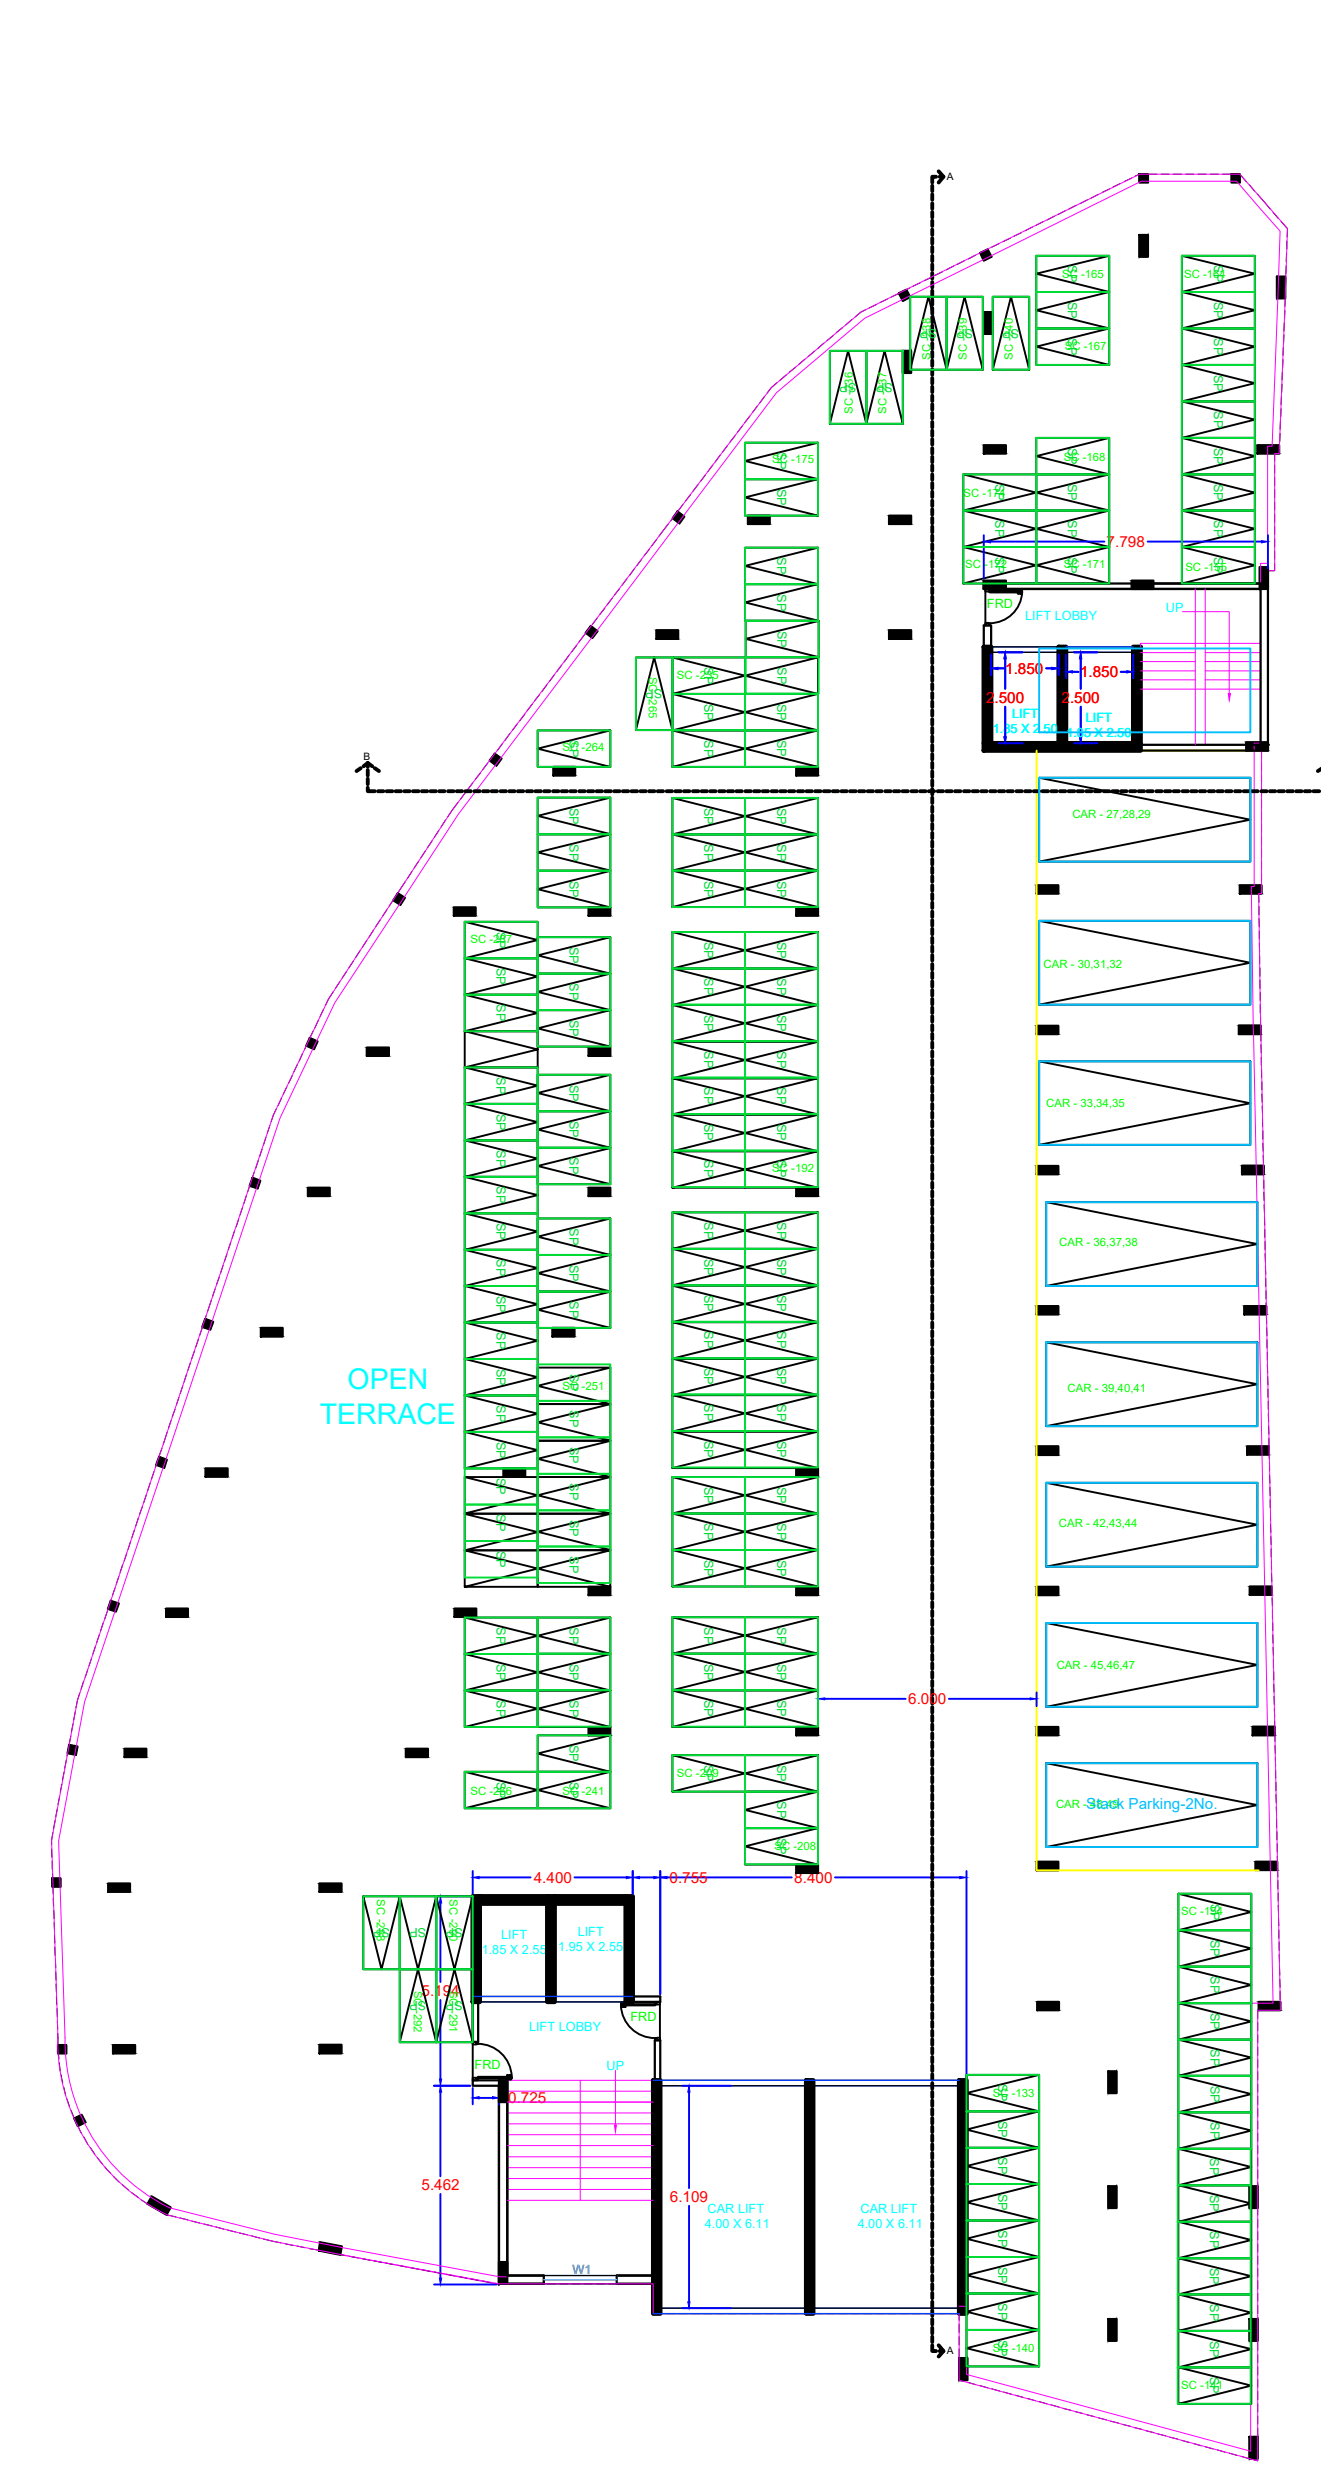
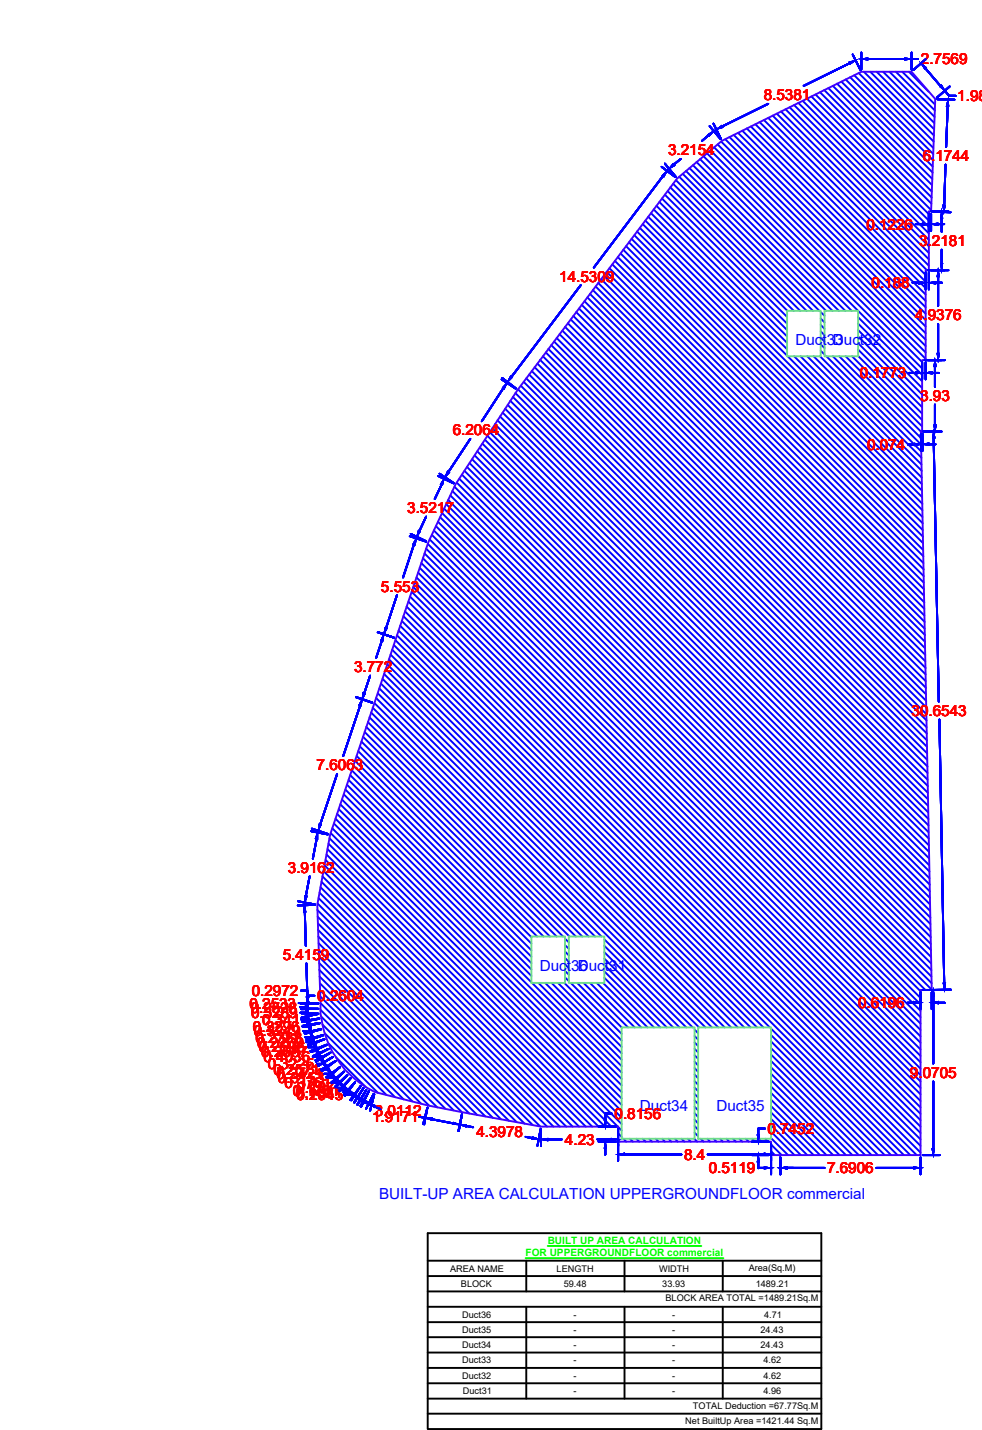
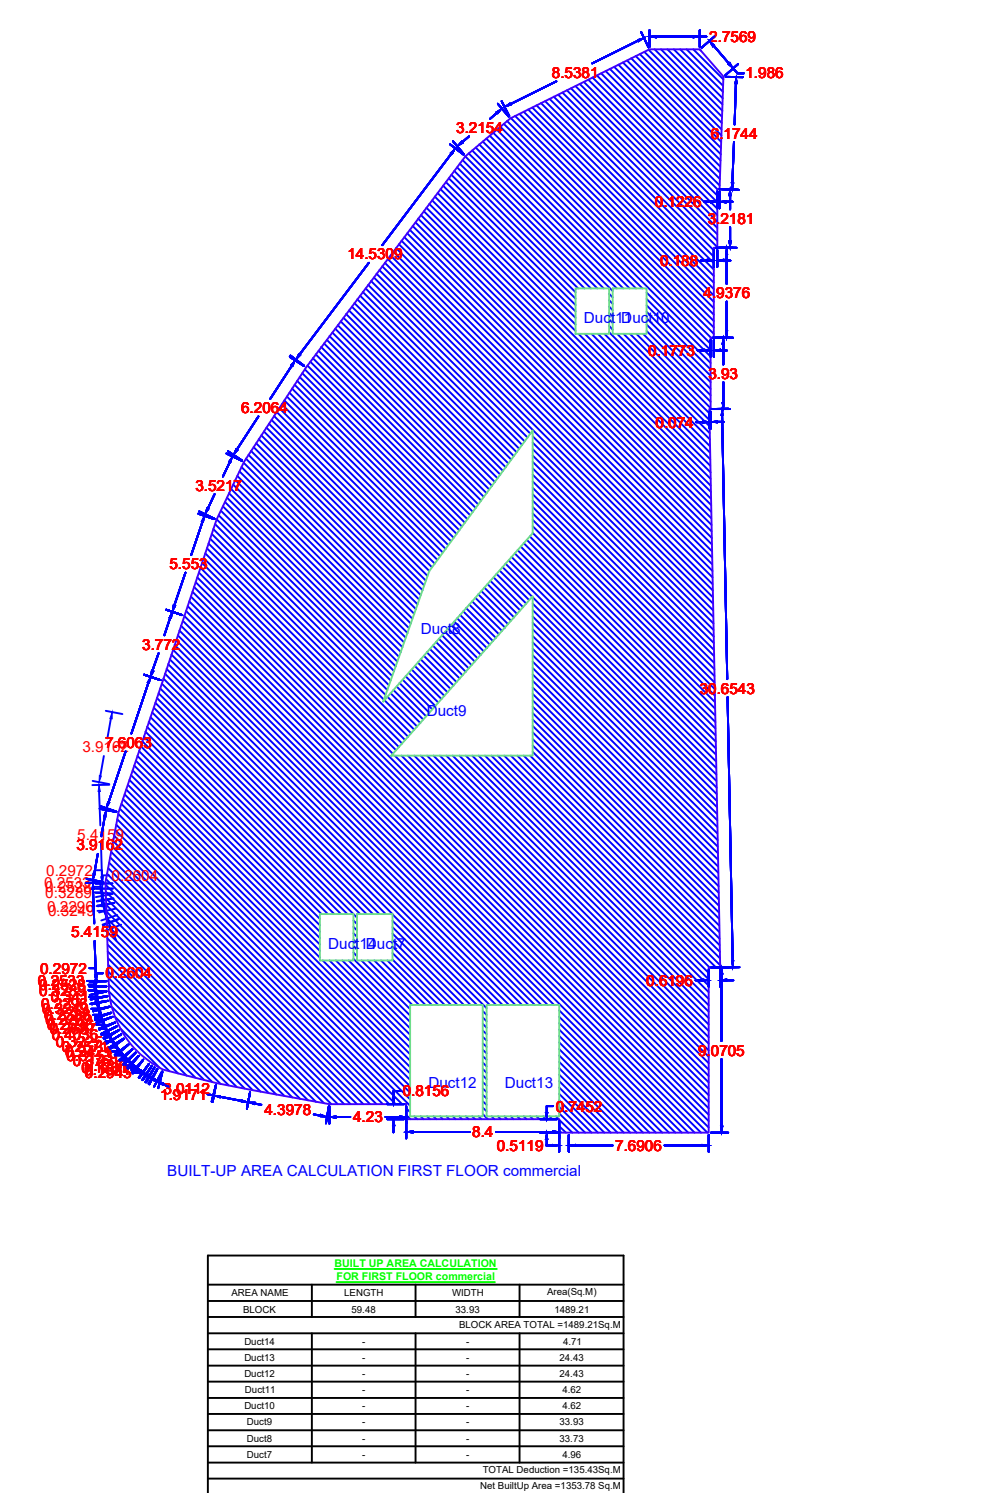
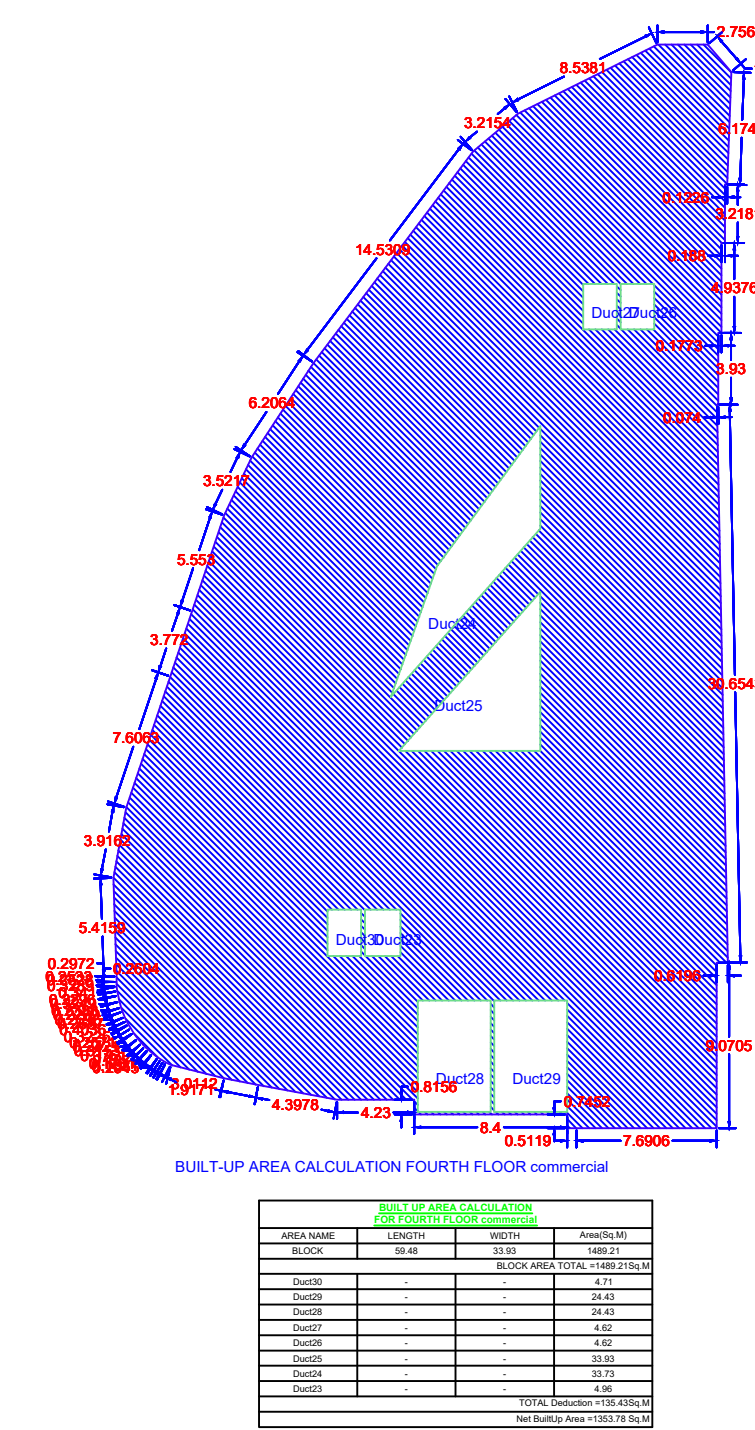
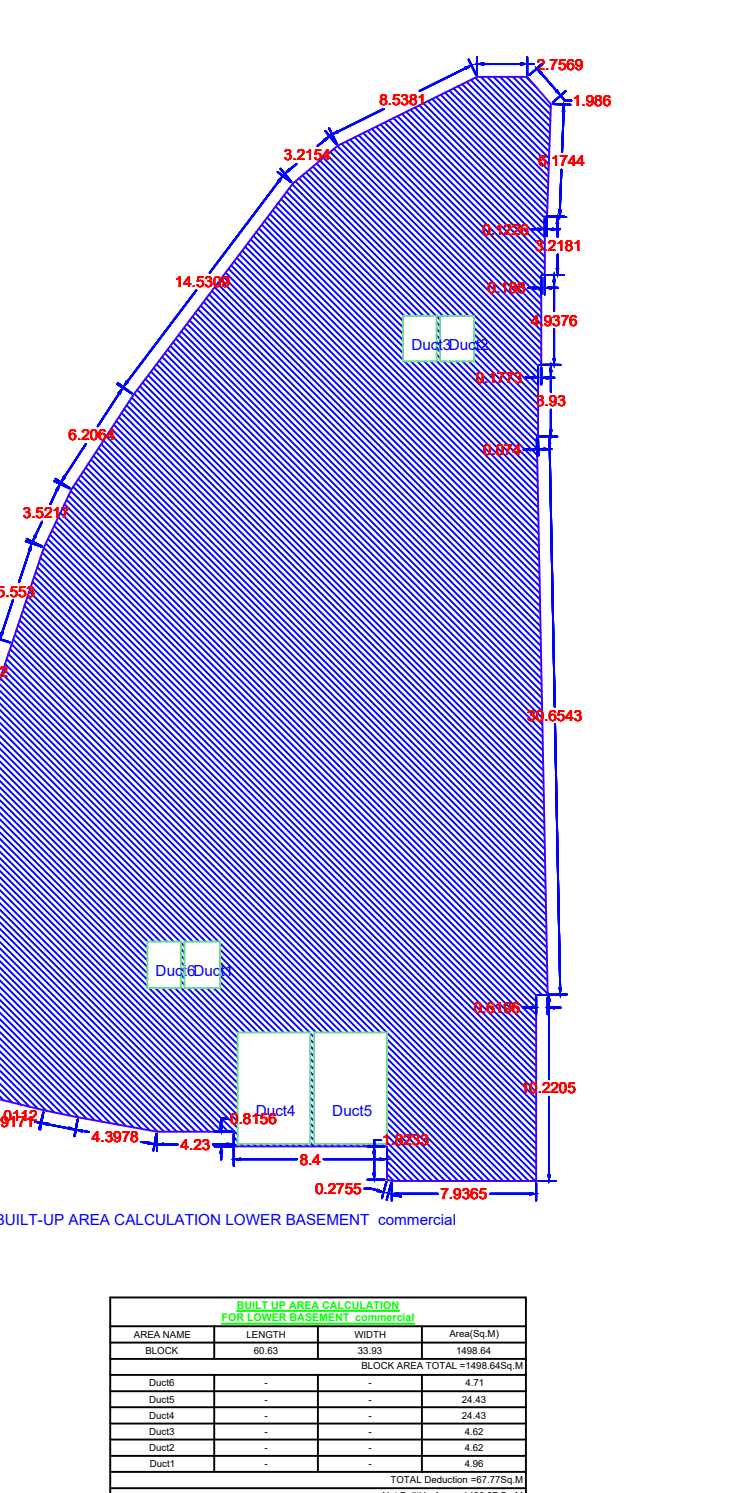


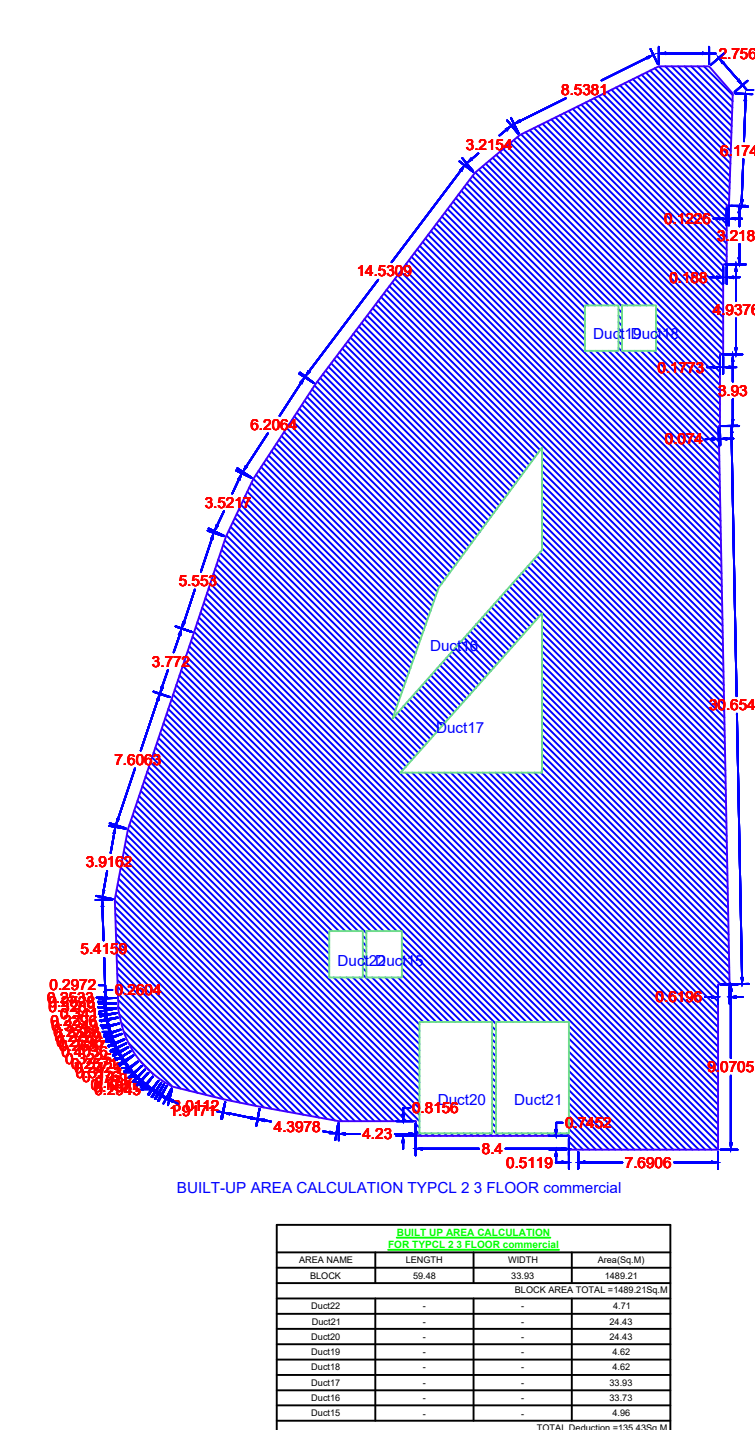

Project Details	
Building Type - Building Development	
Zone Type - Residential Zone with Shop Use (R-2)	
Location - Congerfield	
Ward No. - 0	
Plot No. - 1	
City No./Survey No. - 84/111	
Sheet No. - 1	
Zone Number - Maurya Shiksha	
Ward Name - 6, 15/64 -	
Provision Value -	3.00

[illegible]

Name Of : Owner MONISH V TIWARI AND MEENA S TIWARI AND ALOK TIWARI

Postal Address : Siwari plot munje chowk,,in front of bank of
maharashtra,Patwardhan Ground,Patwardhan
Ground,Nagpur-440012,Maharashtra
Phone No. :9371141114

Phone No.:0371141114

DESCRIPTION OF PROJECT :

BUILDING ON CTS, NO./SURVEY NO.- 84

SURVEYNO.4106, 4107, 4108, 4109, 4110,4111 LAND BEARING KH NO 395 &
400/1 MOUZA - SITABURDI TAH & DIST NAGPUR

Name Of Architect : MILIND HARIKISAN NADIYANA	
LOGO	ADDRESS OF OFFICE

32 A-1 Pande Layout Khamla

Verified by applicant	Signature
	Date: _____

	SCALE - 1:100	Date:
--	---------------	-------

SUBMISSION DRAWING