


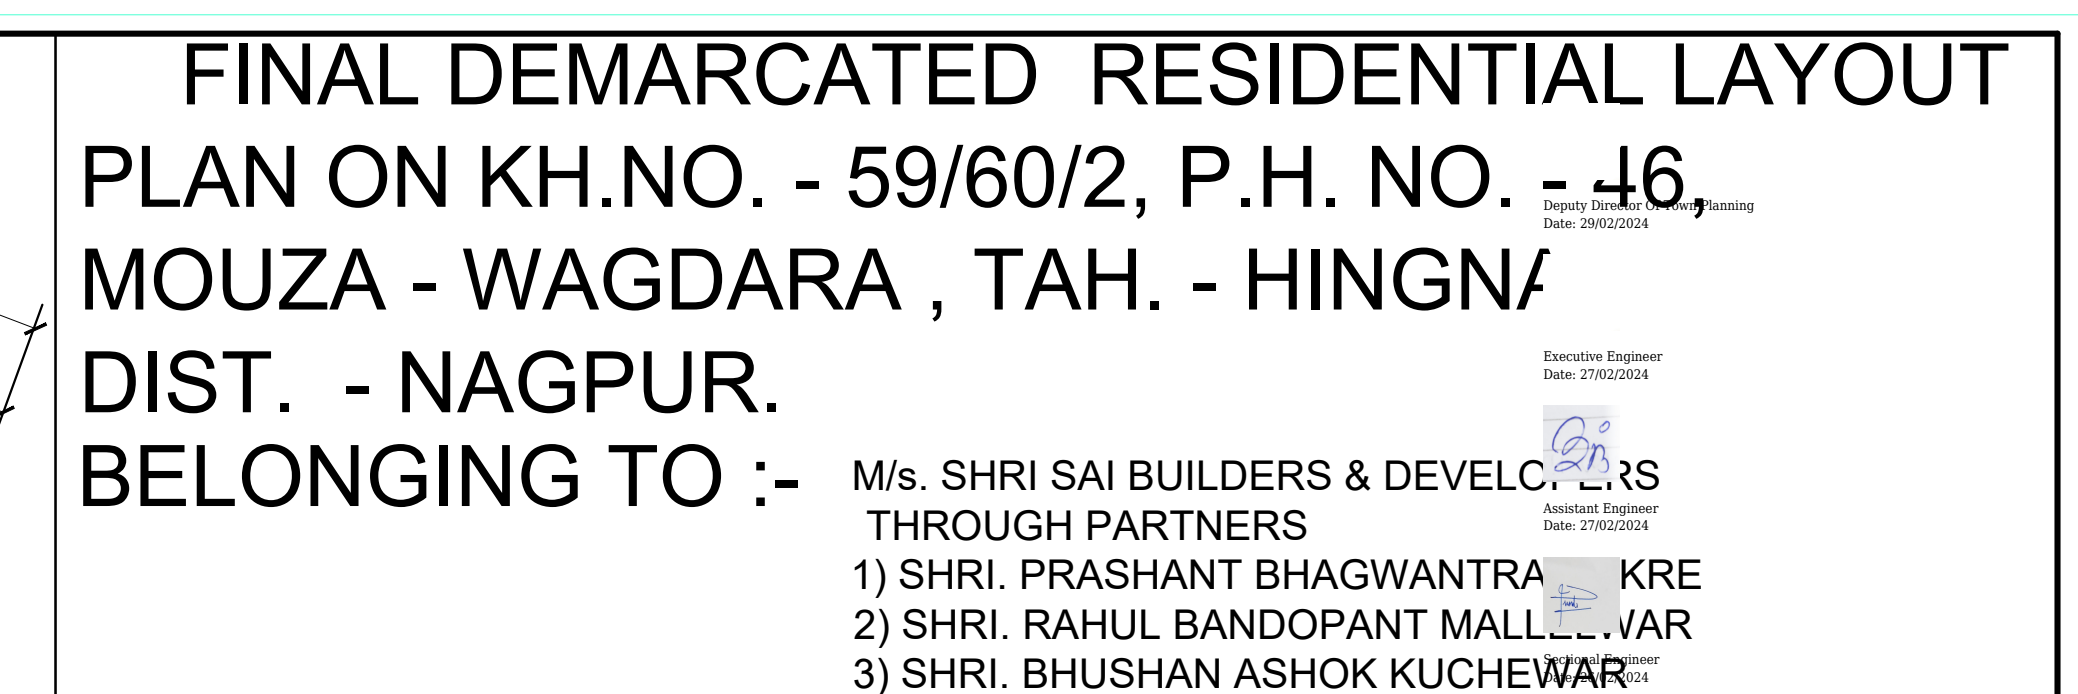

OWNER'S SIGN :	ARCHITECT'S SIGN :
M/s. SHRI SAI BUILDERS & DEVELOPERS THROUGH PARTNERS	
1) SHRI. PRASHANT BHAGWANTRAO AKRE	
2) SHRI. RAHUL BANDOPANT MALLELWAR	
3) SHRI. BHUSHAN ASHOK KUCHEWAR	ARCHITECT:-
	AR. UMESH LAMGE B ARCH. (HONS.) ARCHITECT & INTERIOR DESIGNER 402 , DAYA CHAMBER, AJINI SO. WARDHA ROAD, NAGPUR

9.00 M. WIDE
APPROACH
FROM ADJ.
NO. - 5906/3

LAYOUT PLAN

SCALE - 1:500

Plot No.	Size (M)	Area (Sq.m.)	Deduct Tangent Area (sq.m.)	Net Area (Sq.m.)	Total Net Area (Sq.M.)
OPEN SPACE	$1/2(23.802 + 25.462) \times 5.000 + 1/2(22.058 + 29.163) \times 61.518$	1698.667		1698.667	1698.667
SPACE FOR ELECTRIC SUB-STATION	5.000×5.000	25.000		25.000	50.000
SPACE FOR WASTE WATER TREATMENT & RECYCLING PLANT	5.000×5.000	25.000		25.000	
PROPOSED 36.00 M. WIDE D.P. ROAD AREA	$1/2(10.933 + 10.589) \times 79.595$	856.522		856.522	856.522

NOTE: -

- x AREA UNDER LAYOUT SHOWN
- x AREA UNDER OPEN SPACE SHOWN
- x RESIDENTIAL PLOTS SHOWN THIN
- x APPROACH ROAD SHOWN THIN

LAND AREA CALCULATION

$1/2(274.983 + 266.404) \times 20.709$	5605.792
$1/2(46.180 + 43.709) \times 271.374$	12196.769
TOTAL	17802.560

