

RELAXATION AREA CALCULATION									
Sr.No.	Pclygon	Dimensions						Area
2ND to 17th floor								
1	1	1.0	X	3.270	X	40.289		131.745
2	Total AREA (SQM)							131.745
3	DEDUCTION							
4	1	1.0	X	0.557	X	2.000		1.114
5	2	1.0	X	1.781	X	2.770		4.933
6	3	1.0	X	0.530	X	2.768		1.467
7	TOTAL DEDUCTION AREA (SQM)							7.514
8	NET RELAXATION AREA							124.231
TOTAL AREA FOR 2ND TO 17TH FLOOR		124.231	X	16				1987.690
TOTAL RELAXATION AREA OF 2ND TO 17TH								1987.690

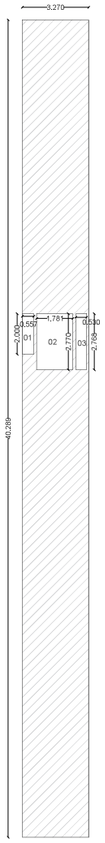

RELAXATION KEY PLAN OF TYPICAL 2ND TO 17TH FLOOR

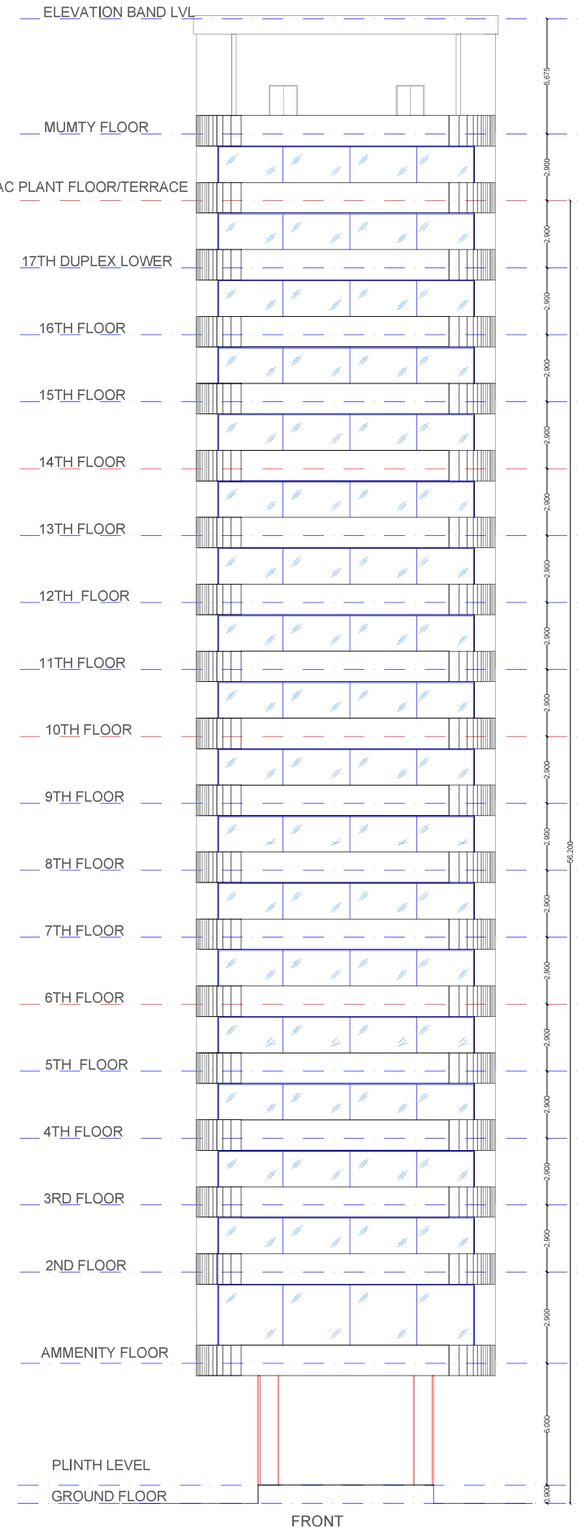

FRONT ELEVATION



SECTION AA

Signature valid

Digitally signed by Kiran Sahebrao Jadhav
Date: 2025.02.14 14:31:41 IST
Reason: Approved By Town Planner
Designation : Deputy Director of Town Planner
Location: Nagpur Municipal Corporation
Project Name : MIHAN SEZ
Application No : MH/4/0/0/0